
Revision No 1 - Site Dimensions Added

Revision No 2 - Garage parallel to fence not house

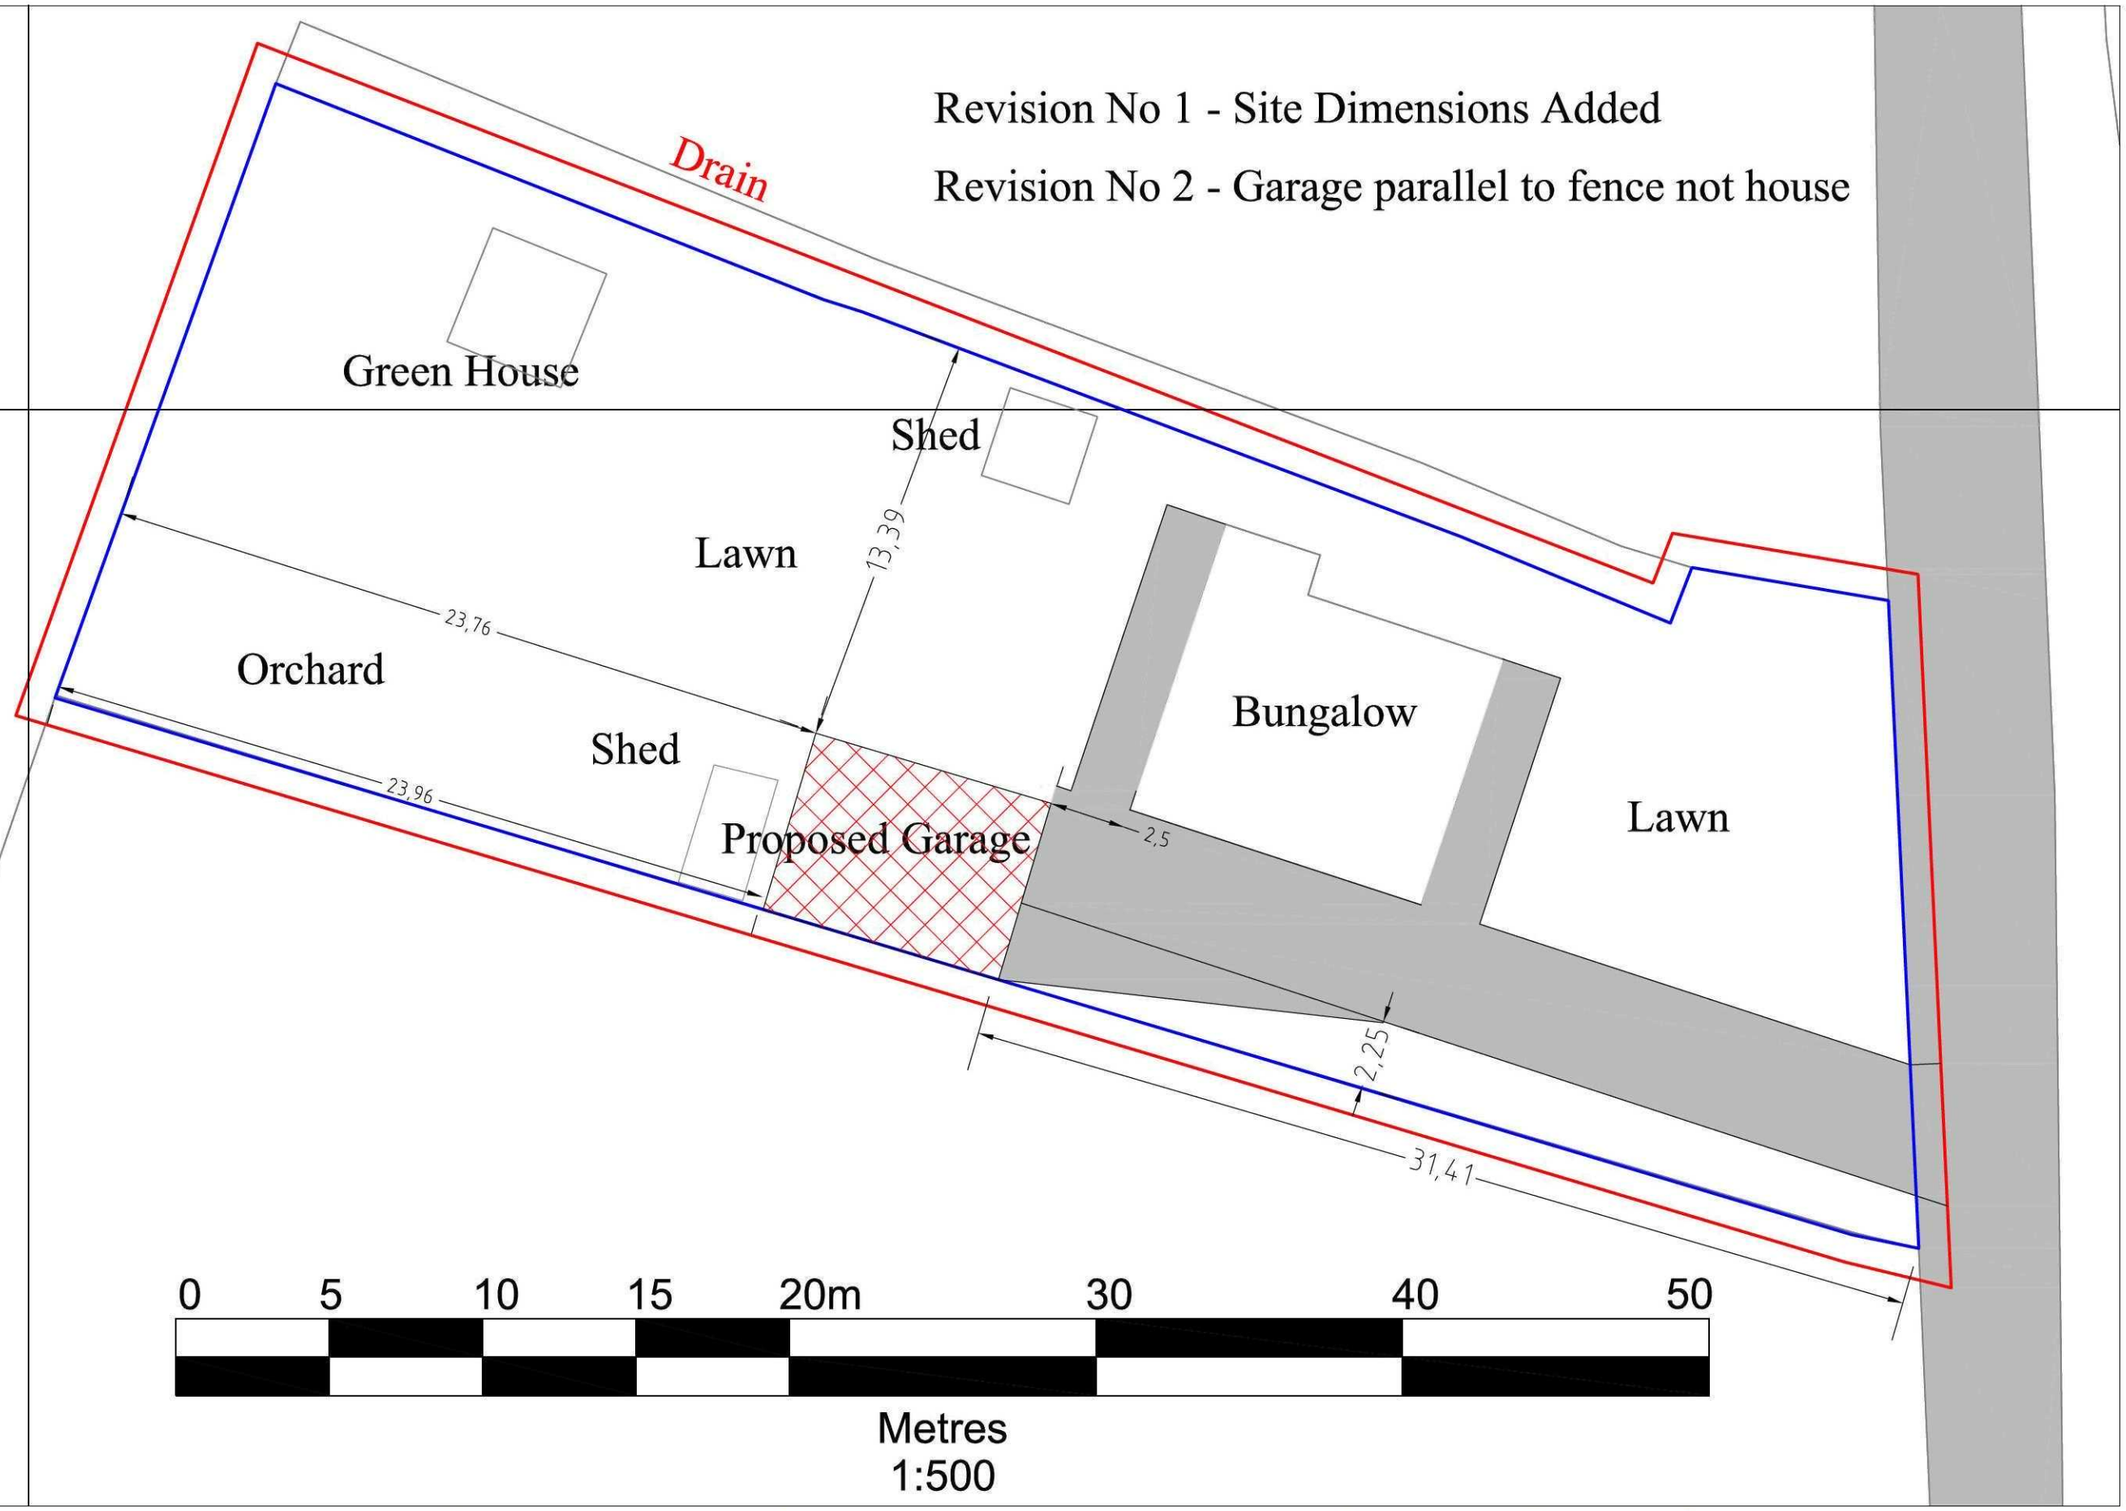



LANDYKE LTD

Mawbrook Lodge, Scalford, Melton Mowbray, LE14 4SS

Tel 01664 44 44 91 Mob 07932 033873 email dmanning@landyke.co.uk



© LANDYKE LTD


Client:
Mr R Smith
The Bungalow
Winslow Gate
Fleet
Holbeach, Lincs PE12 8LS

Job:
NEW GARAGE / GARDEN STORE
TO REPLACE OLD BUILDINGS

| Plan Scale | Elevation Scale | Section Scale | Date | All Units in Metres |
|---|---|---|---|---|
| 1:200 | XXXX | XXXX | JULY2015 | XXXXXXXXXXX |

Dwg Title: PROPOSED SITE PLAN

| Dwg No. | Revision Date | Rev No. |
|---|---|---|
| SMITH/2015-2 | 21/08/15 | 2 |