
Revision No 1 - Site Dimensions Added

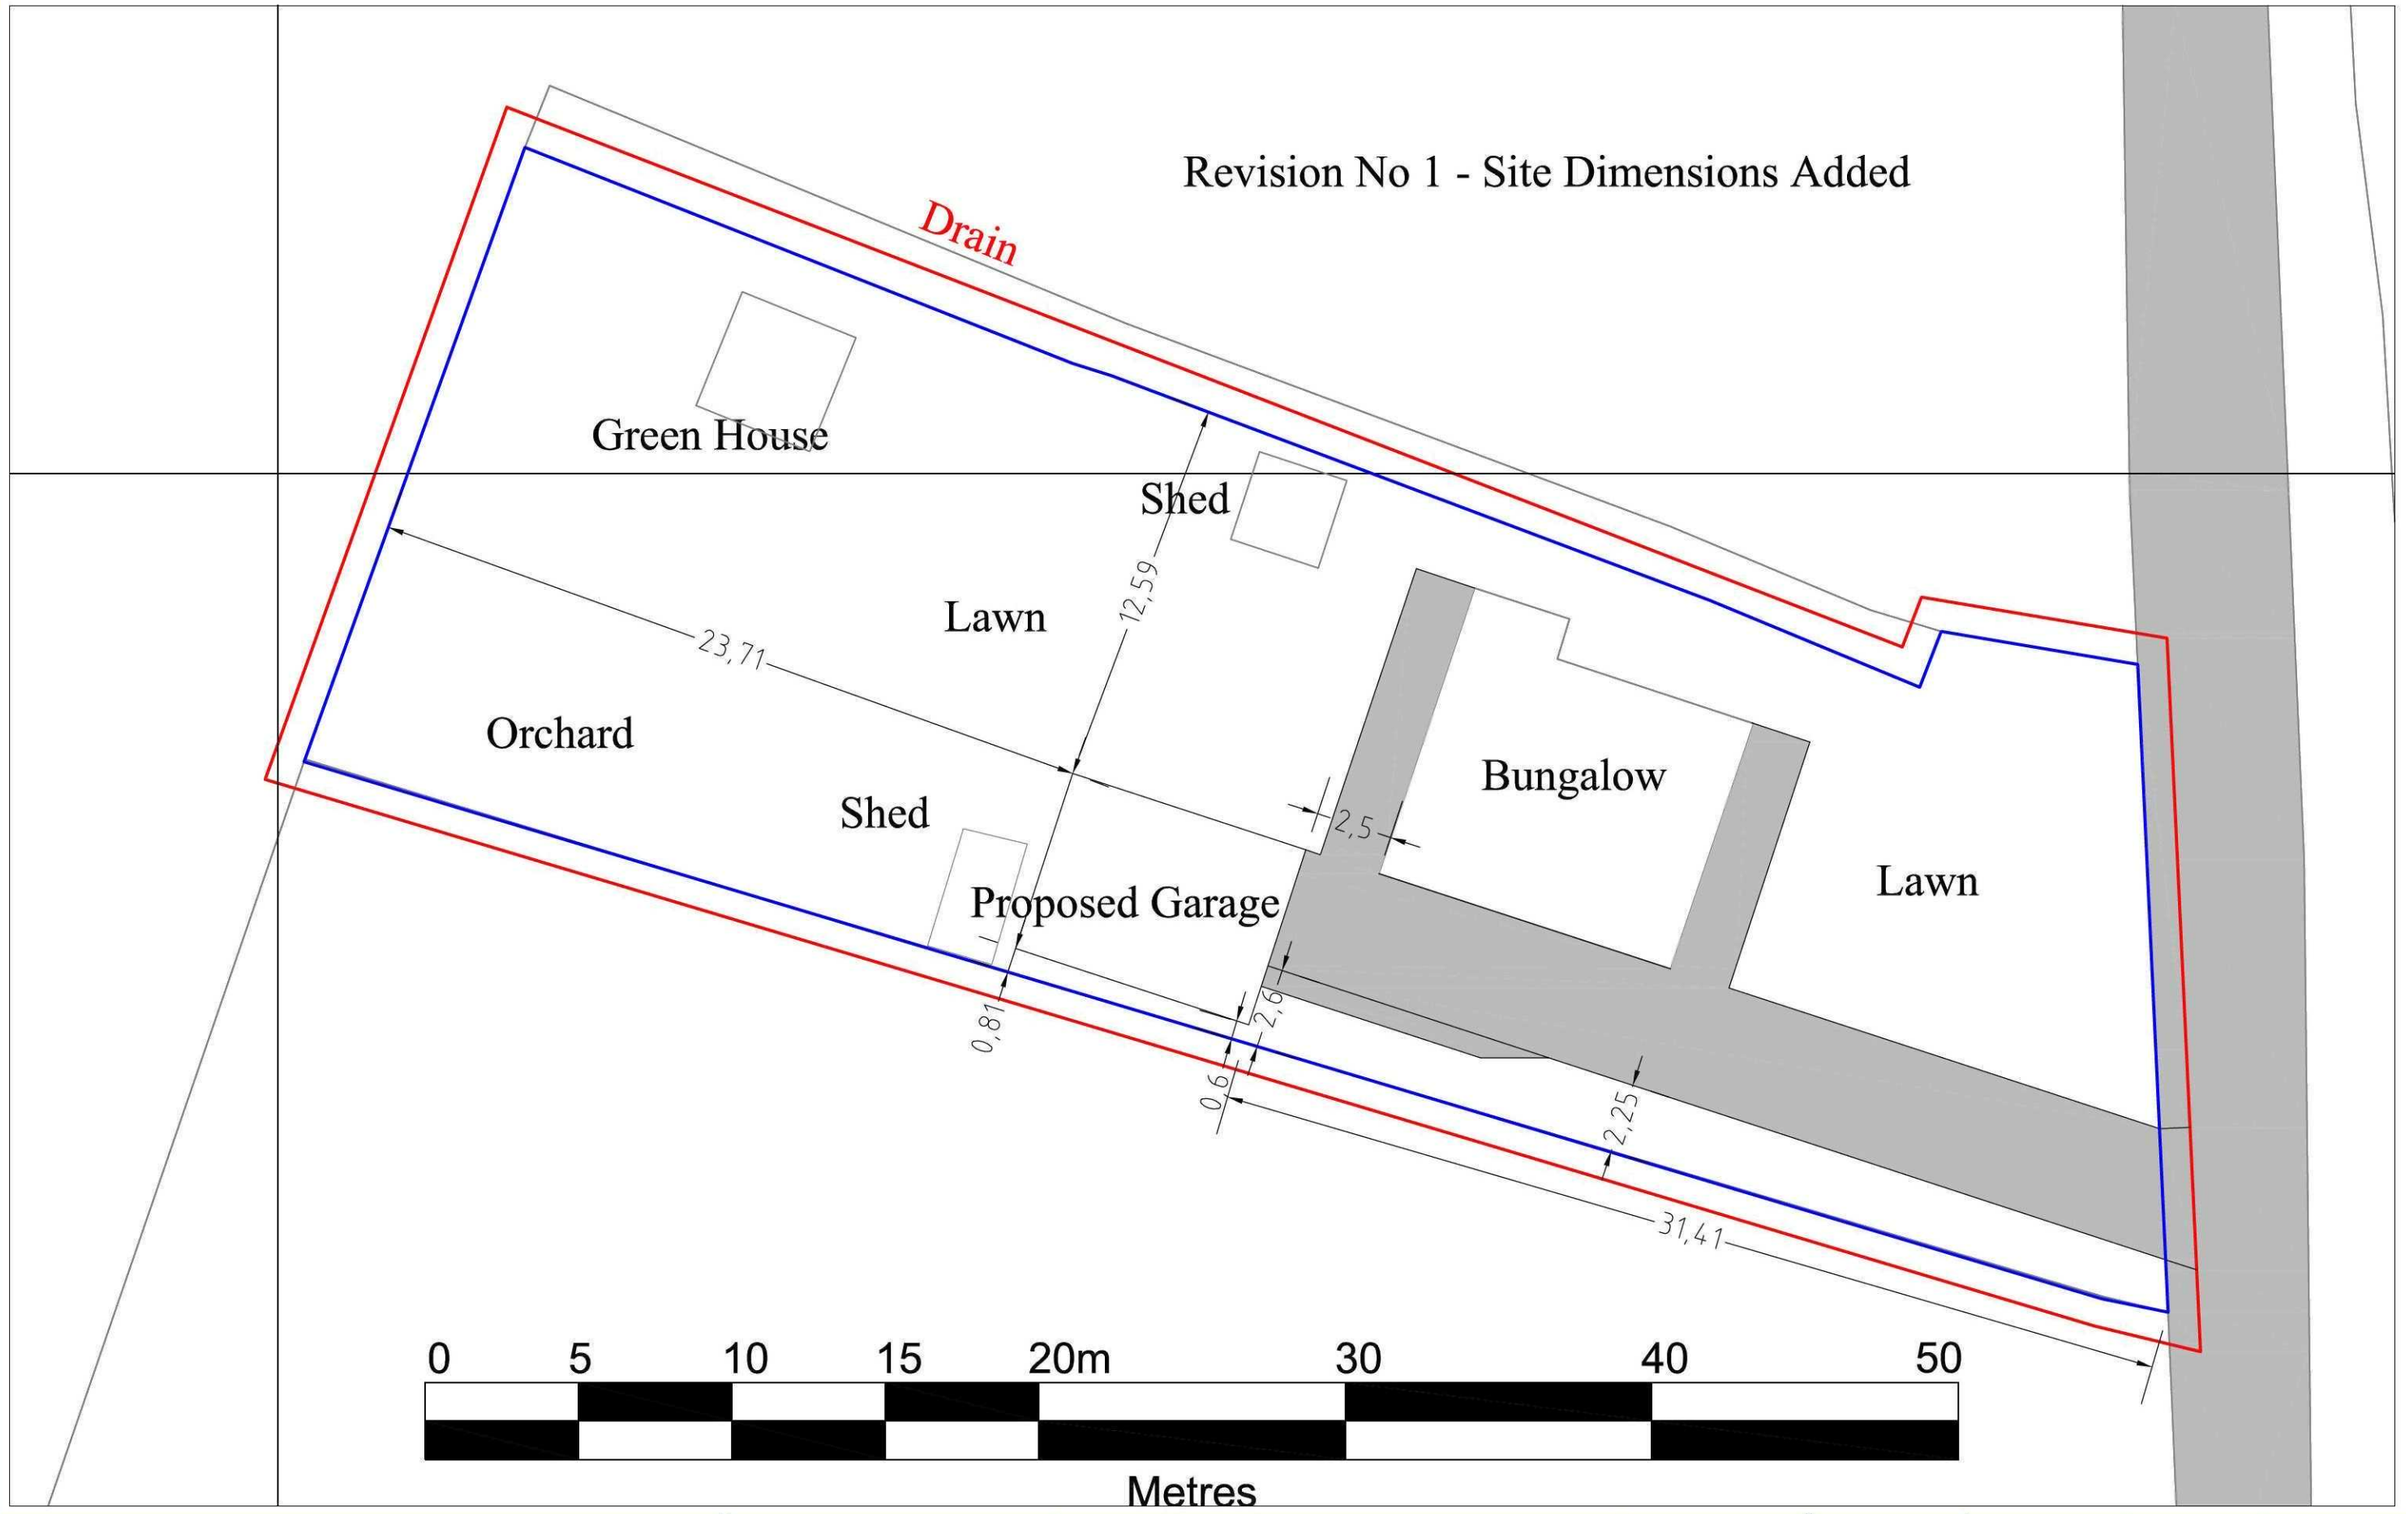



LANDYKE LTD
Mawbrook Lodge, Scalford, Melton Mowbray, LE14 4SS
Tel 01664 44 44 91 Mob 07932 033873 email dmanning@landyke.co.uk

© LANDYKE LTD

Client:
Mr R Smith
The Bungalow
Winslow Gate
Fleet
Holbeach, Lincs PE12 8LS

Job:
NEW GARAGE / GARDEN STORE
TO REPLACE OLD BUILDINGS

| Plan Scale | Elevation Scale | Section Scale | Date | All Units in Metres |
|---|---|---|---|---|
| 1:200 | XXXX | XXXX | JULY2015 | XXXXXXXXXXX |

Dwg Title: PROPOSED SITE PLAN

| Dwg No. | Revision Date | Rev No. |
|---|---|---|
| SMITH/2015-2 | 20/08/15 | 1 |

## Porter, Karen

**From:** David Manning <dmanning@landyke.co.uk>
**Sent:** 20 August 2015 16:35
**To:** _planningadvice
**Subject:** RE: Invalid App - H05-0771-15 - Applicant: Mr Richard Smith
**Attachments:** Prop Site Plan 2015-2 Rev 1 Scale 1-200 (A3).pdf

Dear SHDC,
Please see attached a revised drawing showing the site measurements as requested. Please acknowledge receipt and let me know you now have the information you require.

Yours,

David

David R Manning

Mobile 07932 033873

http://www.landyke.co.uk/

Landyke Ltd is a company registered in England and Wales Number 2949990
Registered Office Mawbrook Lodge, Scalford, Melton Mowbray LE14 4SS
VAT number 648 0237 39

**From:** planningadvice@sholland.gov.uk [mailto:planningadvice@sholland.gov.uk]
**Sent:** 19 August 2015 12:50
**To:** dmanning@landyke.co.uk
**Subject:** Invalid App - H05-0771-15 - Applicant: Mr Richard Smith

H05-0771-15

*"This Email, and any attachments, may contain Protected or Restricted information and is intended solely for the individual to whom it is addressed. It may contain sensitive or protectively marked material and should be handled accordingly. If this Email has been misdirected, please notify the author immediately. If you are not the intended recipient you must not disclose, distribute, copy, print or relay on any of the information contained in it or attached, and all copies must be deleted immediately. Whilst we take reasonable steps to try to identify any software viruses, any attachments to this Email may nevertheless contain viruses which our anti-virus software has failed to identify. You should therefore carry out your own anti-virus checks before opening any documents. South Holland District Council will not accept any liability for damage caused by computer viruses emanating from any attachment or other document supplied with this e-mail. All GCSx traffic may be subject to recording and / or monitoring in accordance with relevant legislation."*