
EXISTING SITE PLAN

Scale 1:500

Planning Site Boundary- off-set 1.0 m for clarity

Land Ownership Boundary

Note:
Planning Boundary (Red line) is as the
Land Ownership Boundary (blue line)
but shown off-set outwards by 1.0 m for clarity.

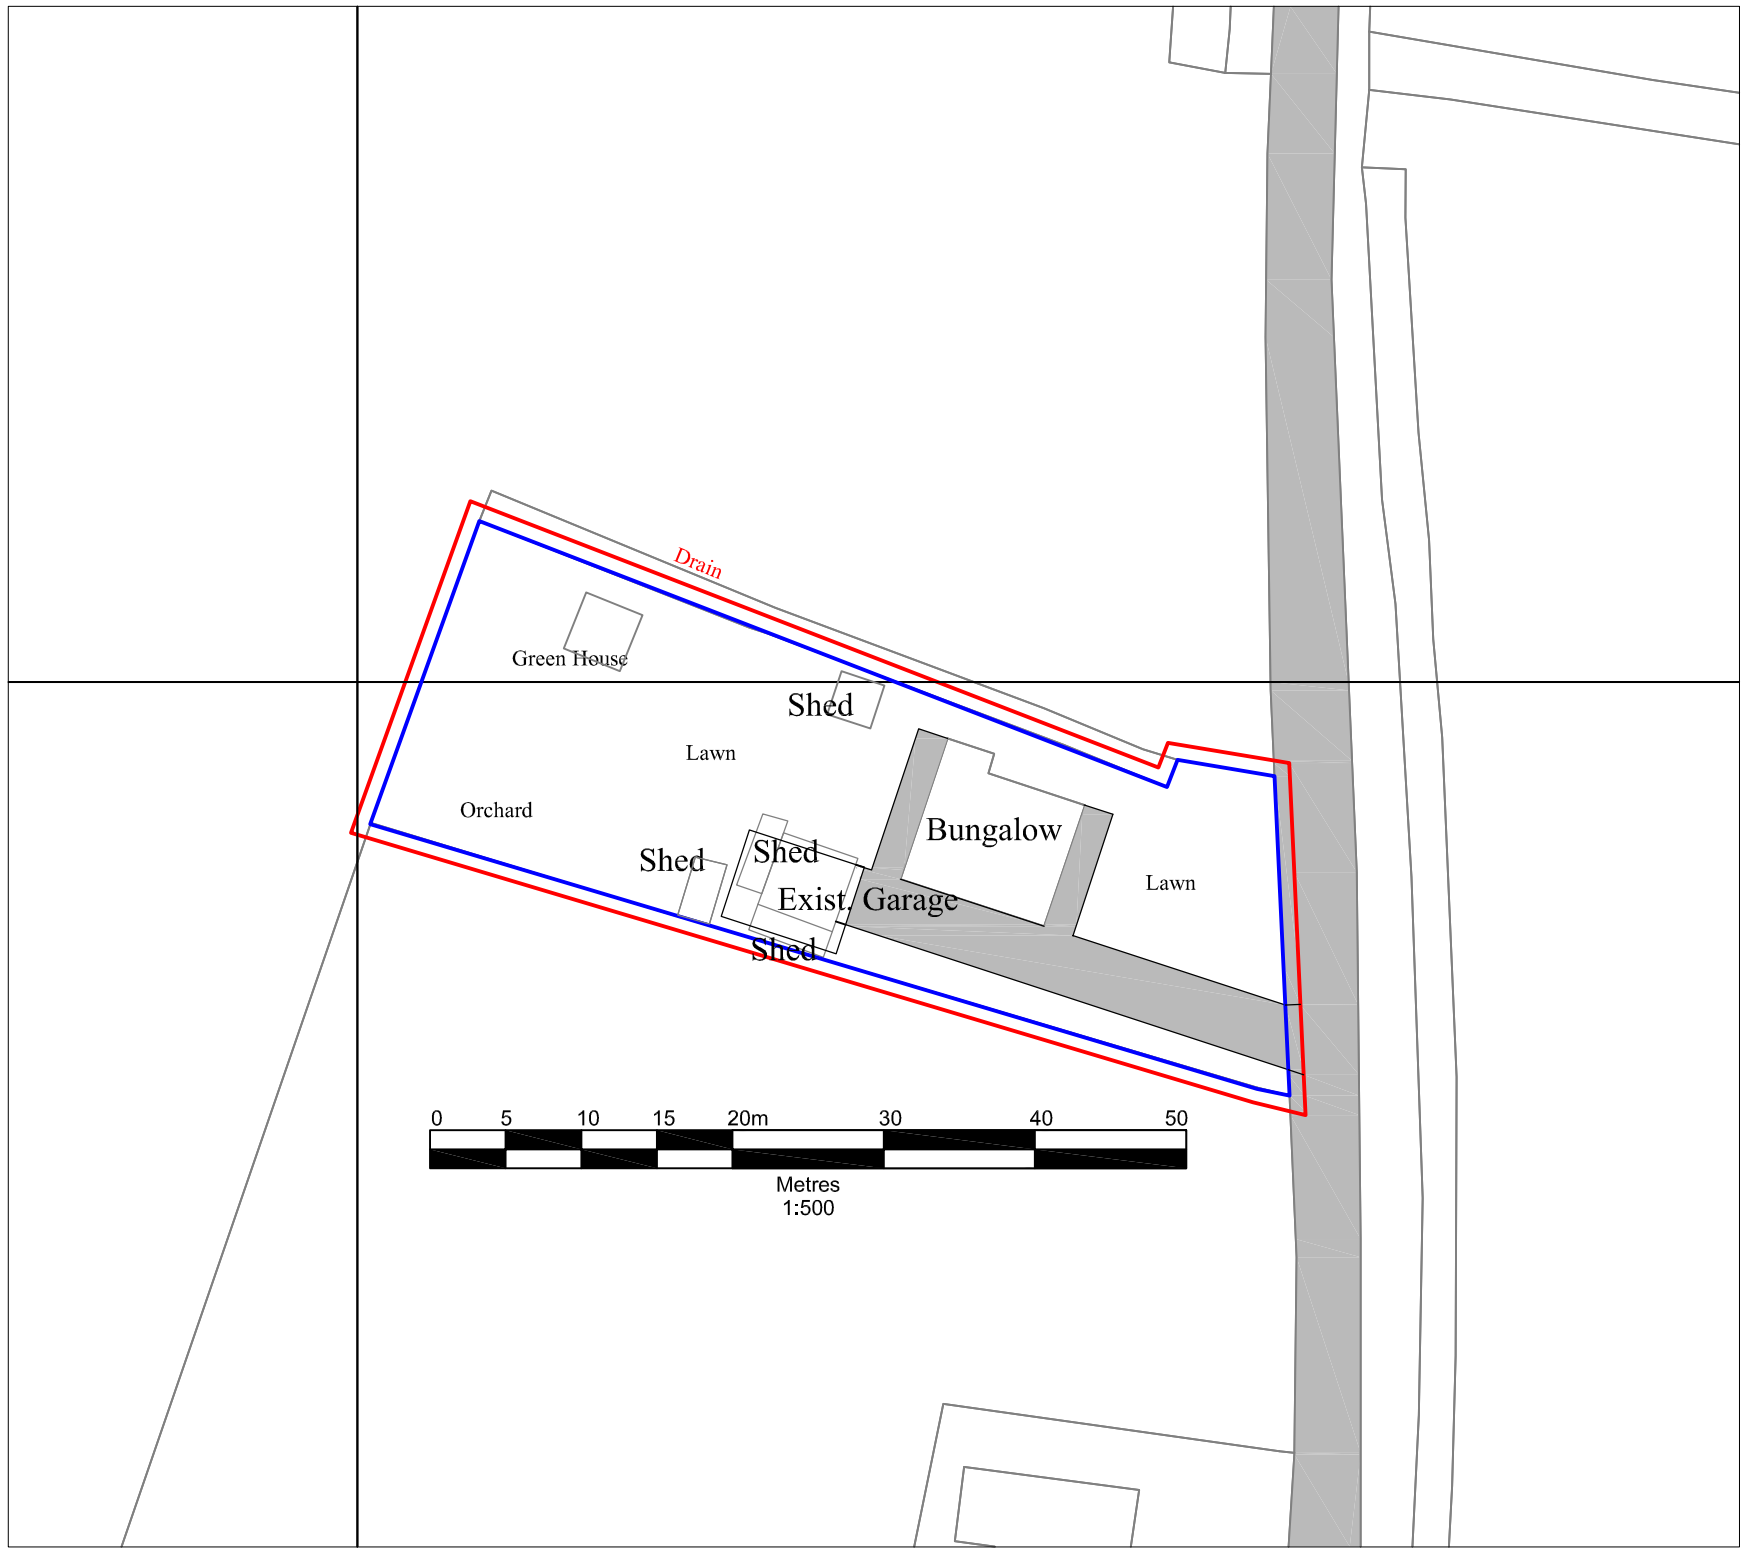


LOCATION MAP

Scale 1:2500

Planning Site Boundary- off-set 1.0 m for clarity

Land Ownership Boundary

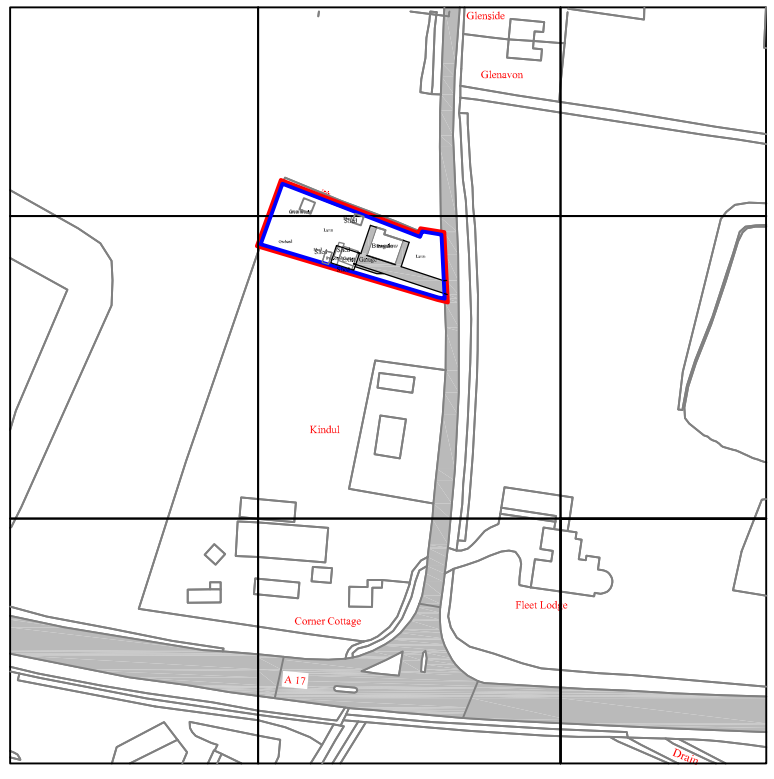

LANDYKE LTD
Mawbrook Lodge, Scalford, Melton Mowbray, LE14 4SS
Tel 01664 44 44 91 Mob 07932 033873 email dmanning@landyke.co.uk

© LANDYKE LTD

Client:
Mr R Smith
The Bungalow
Winslow Gate
Fleet
Holbeach, Lincs PE12 8LS

Job:
NEW GARAGE / GARDEN STORE
TO REPLACE OLD BUILDINGS

Plan Scale	Elevation Scale	Section Scale	Date	All Units in Metres
1:2500,1:500	XXXX	XXXX	JULY2015	XXXXXXXXXXX

Dwg Title: EXISTING SITE PLAN

Dwg No.	Revision Date	Rev No.
SMITH/2015-1	00/00/00	0

The Bungalow