


ROOF PLAN

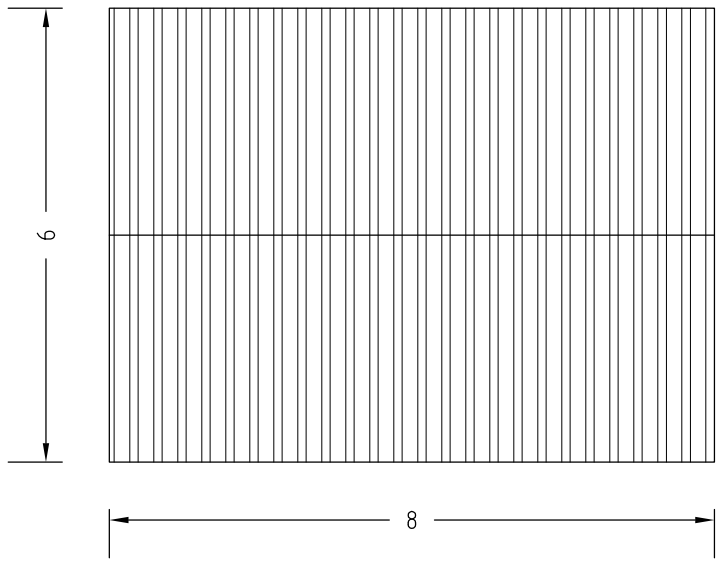


FLOOR PLAN

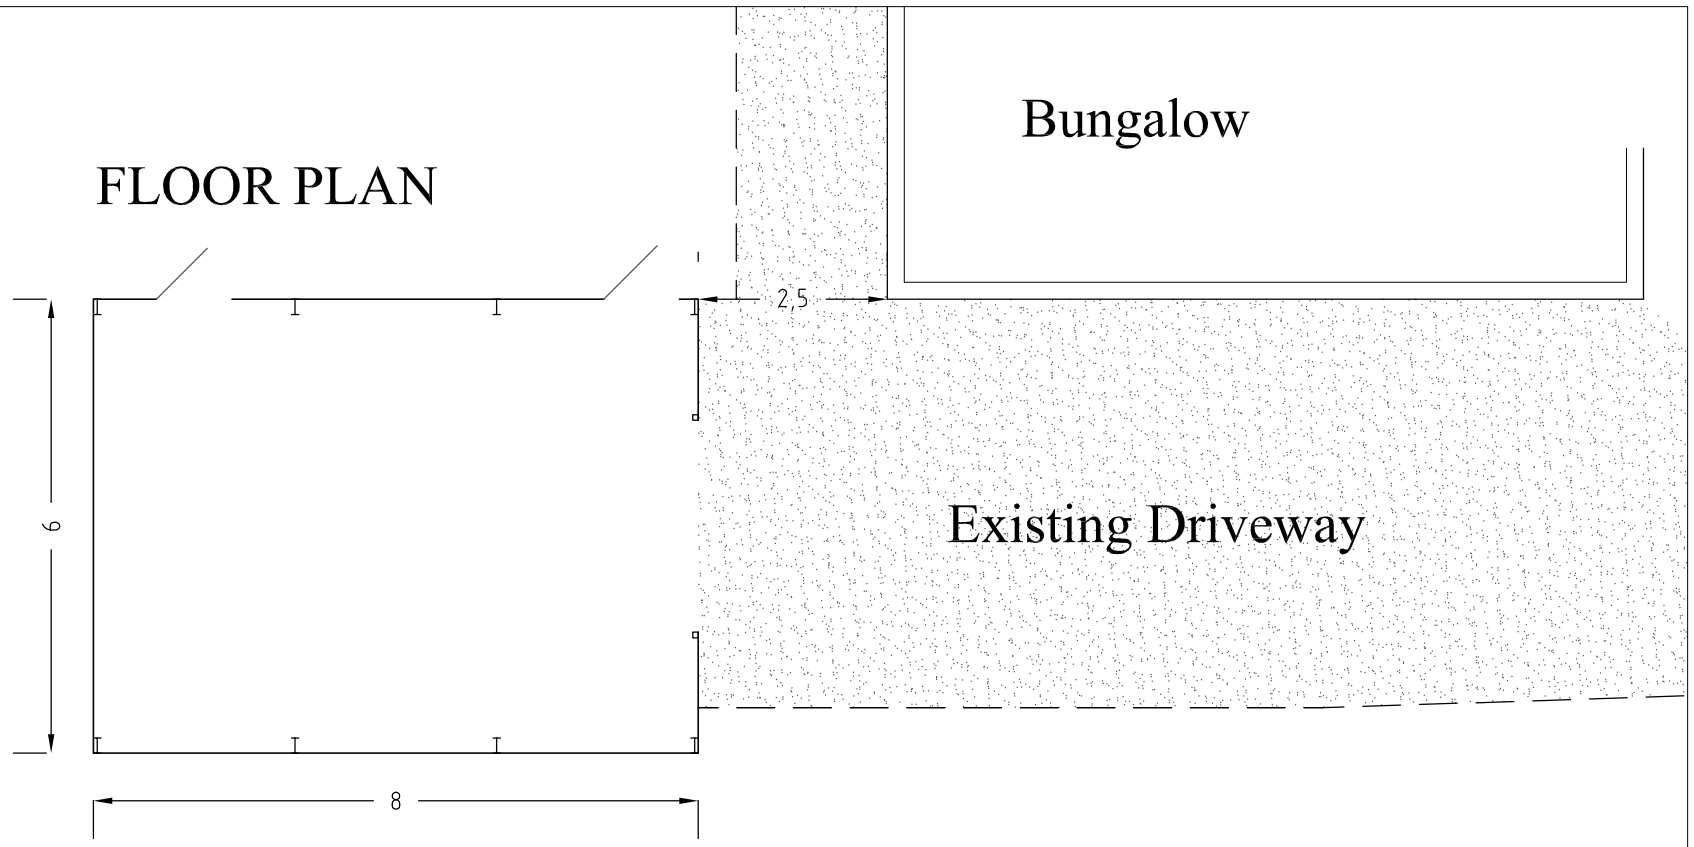


SOUTHWEST ELEVATION

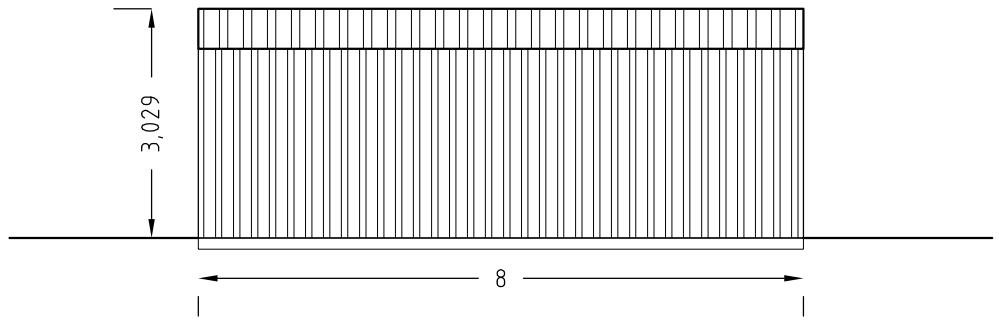


SOUTHEAST ELEVATION

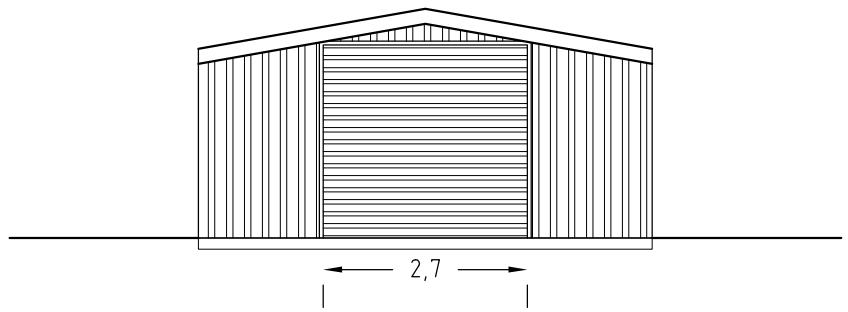

NORTHEAST ELEVATION

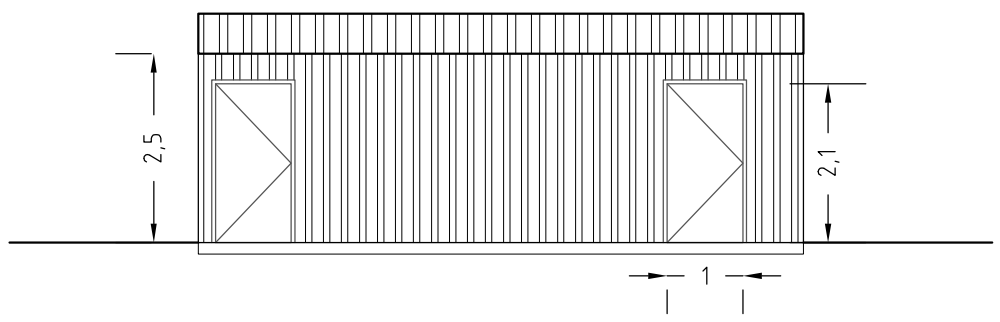

NORTHWEST ELEVATION

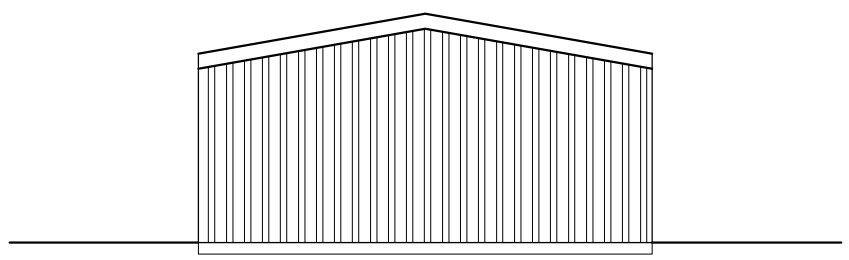

BUILDING DESIGN NOTES:

1. Galvanised steel frame on concrete base
2. Roof and Cappings - Pale Goosewing Grey profiled plastic coated steel sheets
3. Wall Cladding - Pale Gosewing Grey profiled plastic coated steel sheets
4. Roller Shutter Door - for security - Merlin Grey
5. Personnel Doors - metal frame and metal door painted Merlin Grey
6. Rain water goods to existing drainage system

LANDYKE LTD
Mawbrook Lodge, Scalford, Melton Mowbray, LE14 4SS
Tel 01664 44 44 91 Mob 07932 033873 email dmanning@landyke.co.uk

© LANDYKE LTD

Client:
Mr R Smith
The Bungalow
Winslow Gate
Fleet
Holbeach, Lincs PE12 8LS

Job:
NEW GARAGE / GARDEN STORE
TO REPLACE OLD BUILDINGS

Plan Scale	Elevation Scale	Section Scale	Date	All Units in Metres
1:100	1:100	XXXX	JULY2015	XXXXXXXXXXX

Dwg Title: Roof/Floor Plans and Elevations

Dwg No.	Revision Date	Rev No.
SMITH/2015-3	00/00/00	0