



FRONT ELEVATION

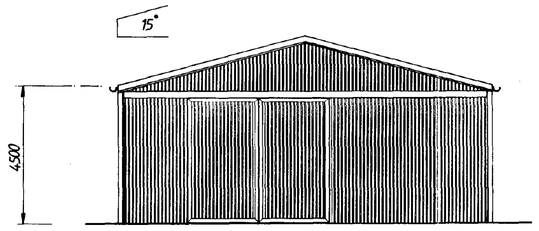

SIDE ELEVATION

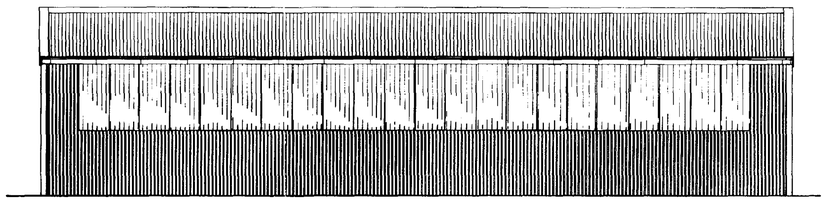


REAR ELEVATION


6" PROFILE NATURAL GREY ASBESTOS

1000/32 PLASTIC COATED STEEL COLOUR TERRACOTTA

GRP SIDE/ROOF LIGHTS (1000 COVER)

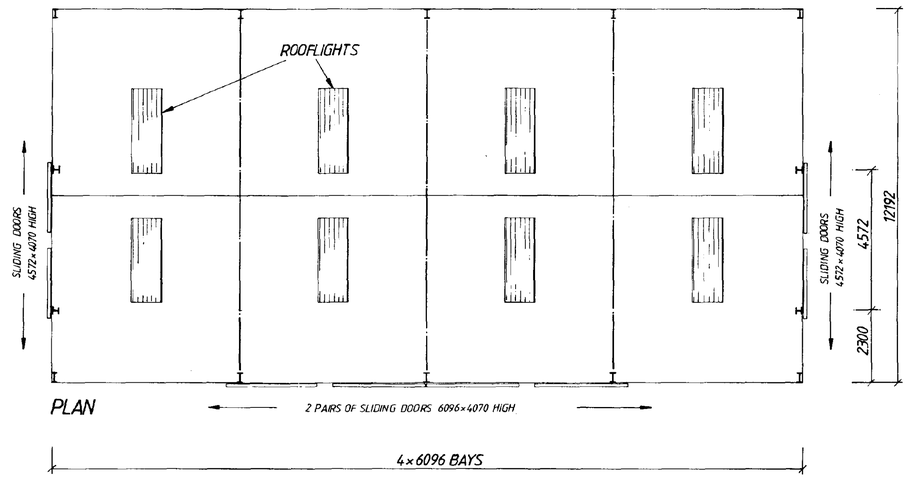

PLAN

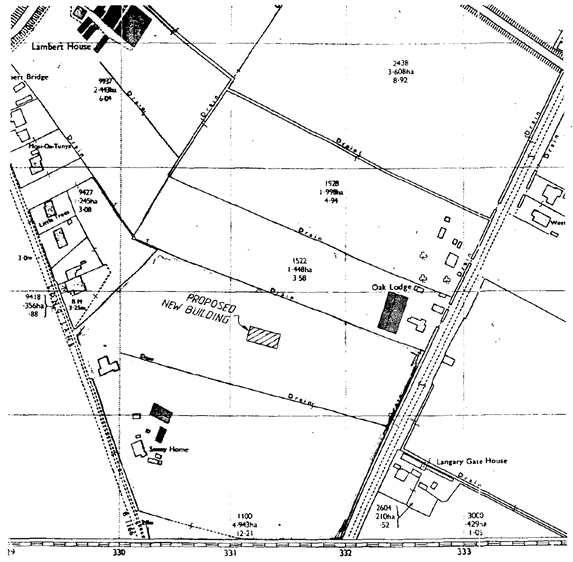

LOCATION PLAN
SCALE 1:2500

RECEIVED
PLANNING
1996
Ref 0878/96

Date	Rev.	Description	By

M.D. Anthony Ltd.

Structural Steelwork and Cladding Specialists

Lingwood Farm, Smithy Fen, Cottenham, Cambridge CB4 4PX
Telephone: Cottenham (01954) 250345
Facsimile: (01954) 251049

Client: KINGFISHER NURSERIES

Project: GENERAL PURPOSE BUILDING

Description: PLANNING DRAWING

Scale: 1:100

Date: AUGUST 96

Drawn: MDW

Checked:

Drawing No.: 878/P

Issue:

This drawing and any information or descriptive matter set out hereon are the confidential and copyright property of M.D. Anthony Ltd., and must not be disclosed, loaned, copied or used for manufacturing, tendering or for any other purpose.