
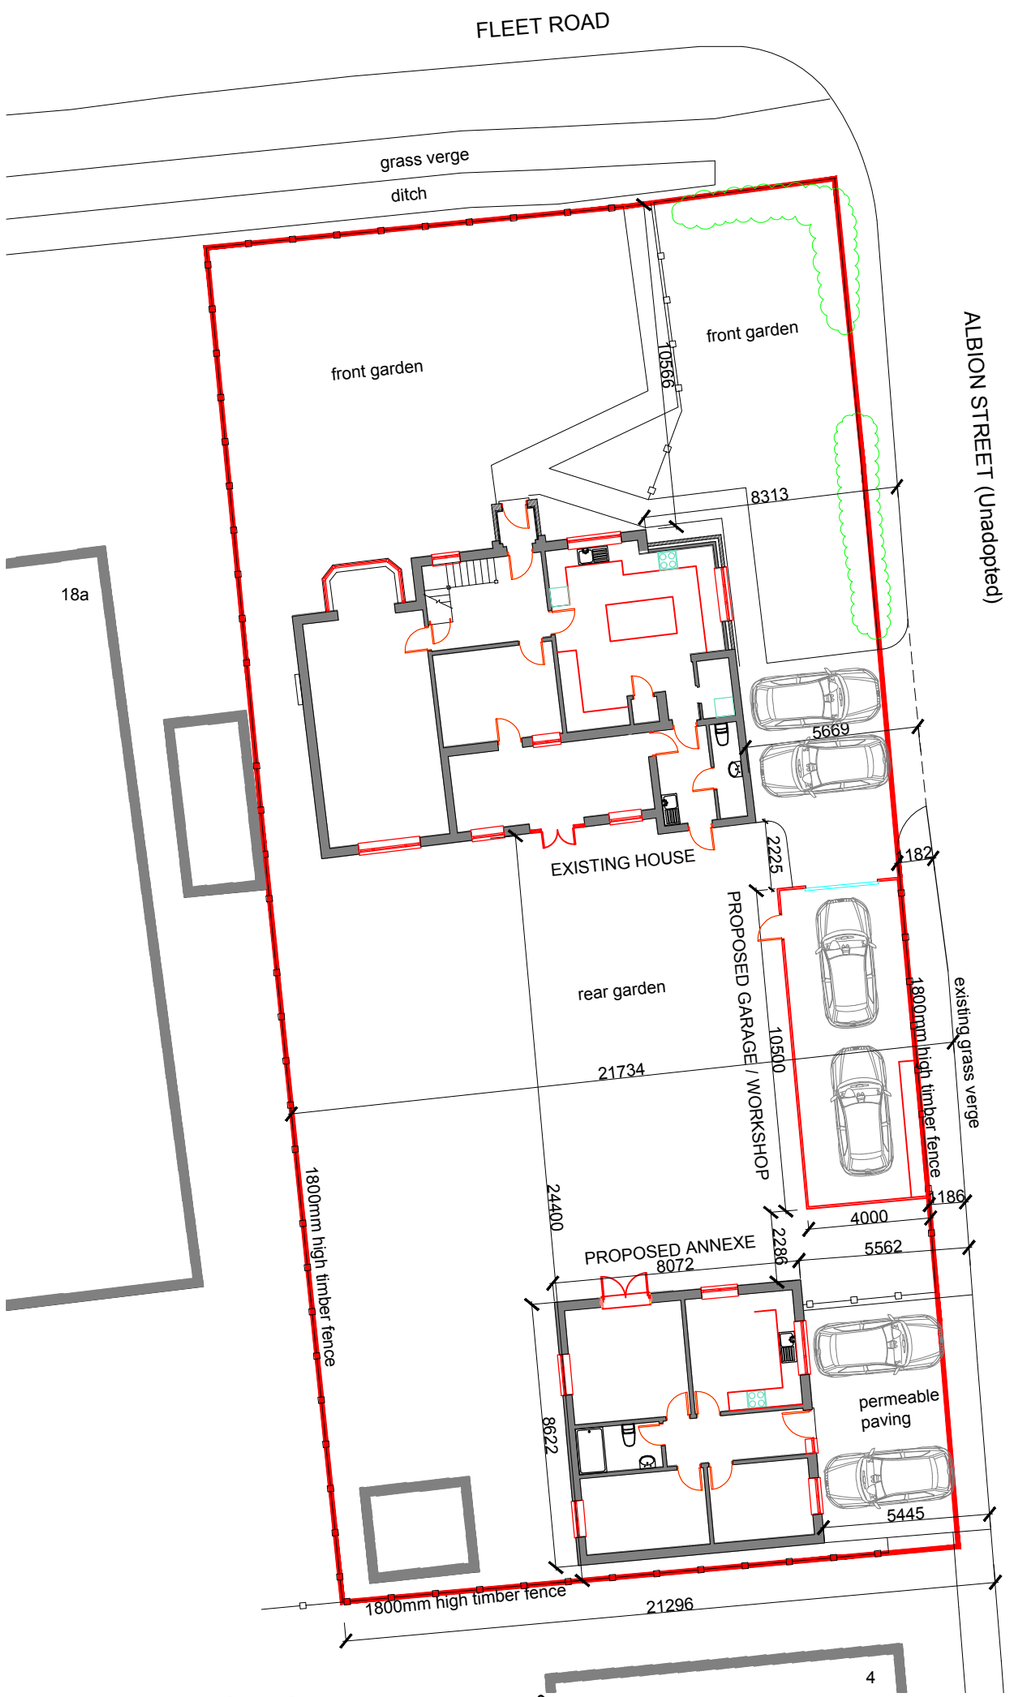


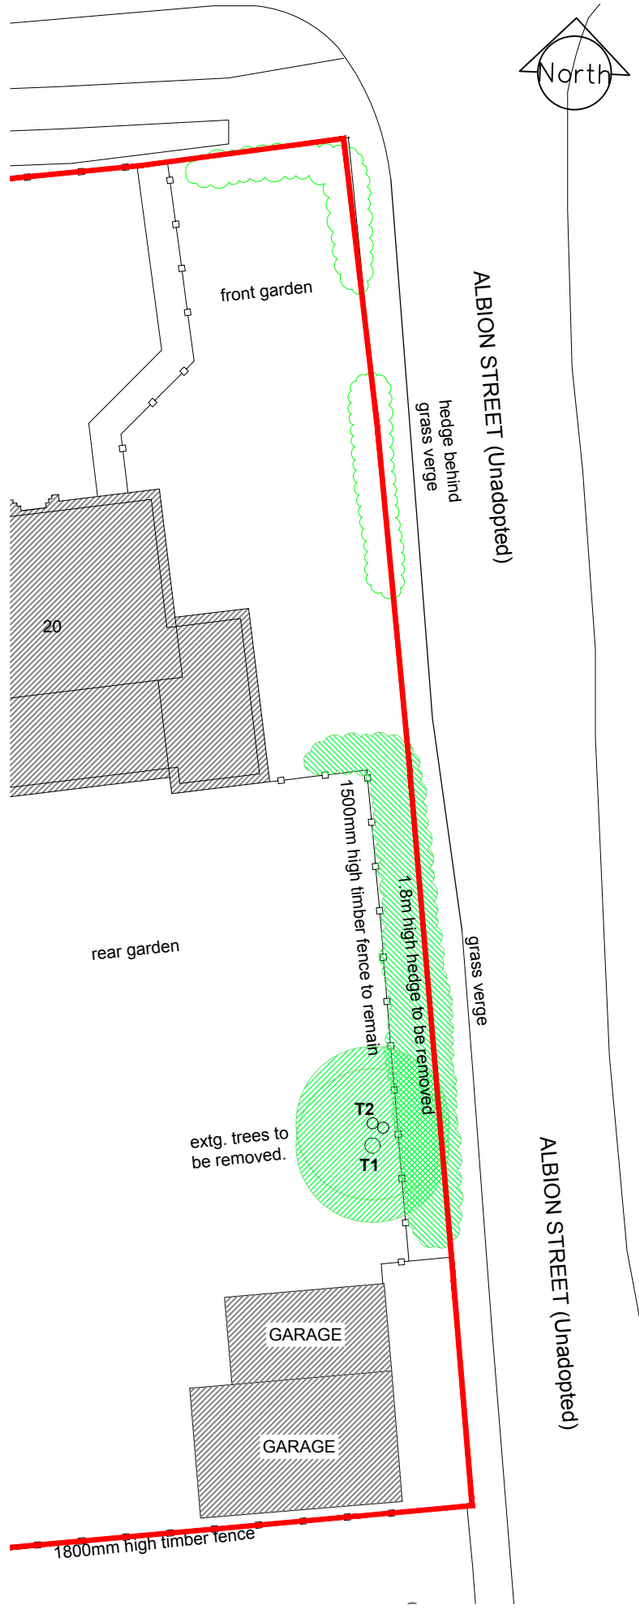

PART-PLAN SHOWING TREE & HEDGE REMOVAL

Chiswick Architectural Ltd

CHISWICK ARCHITECTURAL Ltd.

32 Spring Avenue Hampton Vale
Peterborough Cambridgeshire PE7 8BA
m: 07714 332 331 *t:* 01733 242 852
e: info@chiswickarchitectural.com

Registered in England & Wales | 11843354

PLANNING

Client
Mrs G Heanes

Project
Alterations & Extensions
20 Fleet Road
Holbeach
Cambs
PE12 8LA

Drawing Title
Prop. Site Plan

Drawn	Date	Checked	Scale
RAC	AUG2024	–	1:200@A3
Job No	Drawing No	Revision	Note
GH24	003	–	