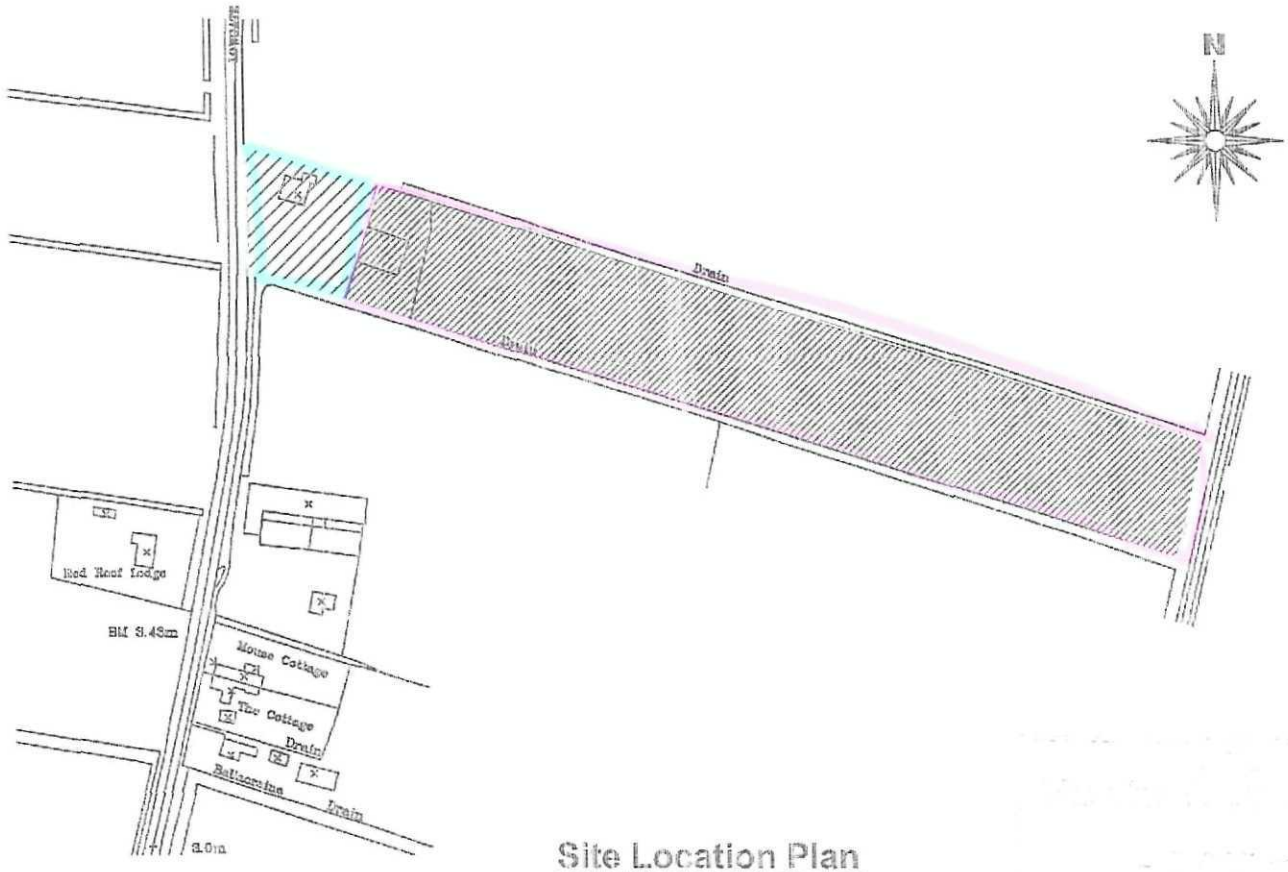


Site Location Plan

Scale 1:1250

0802-09

remway Design Ltd
2nd Floor - 5B Sheepmarket
Spalding
PE11 1BH
Tel: 01775 768 921
e-mail: enquiries@remwaydesign.co.uk


Site:
Proposed Extension to Agricultural Building @ Lowgate, Fleet

Client:
Mr S Congreave
69 Battlefields Lane
Holbeach
PE12 6PG

Date: [illegible]

Scale: as noted

Drawing No:
1782 - 01(a4)

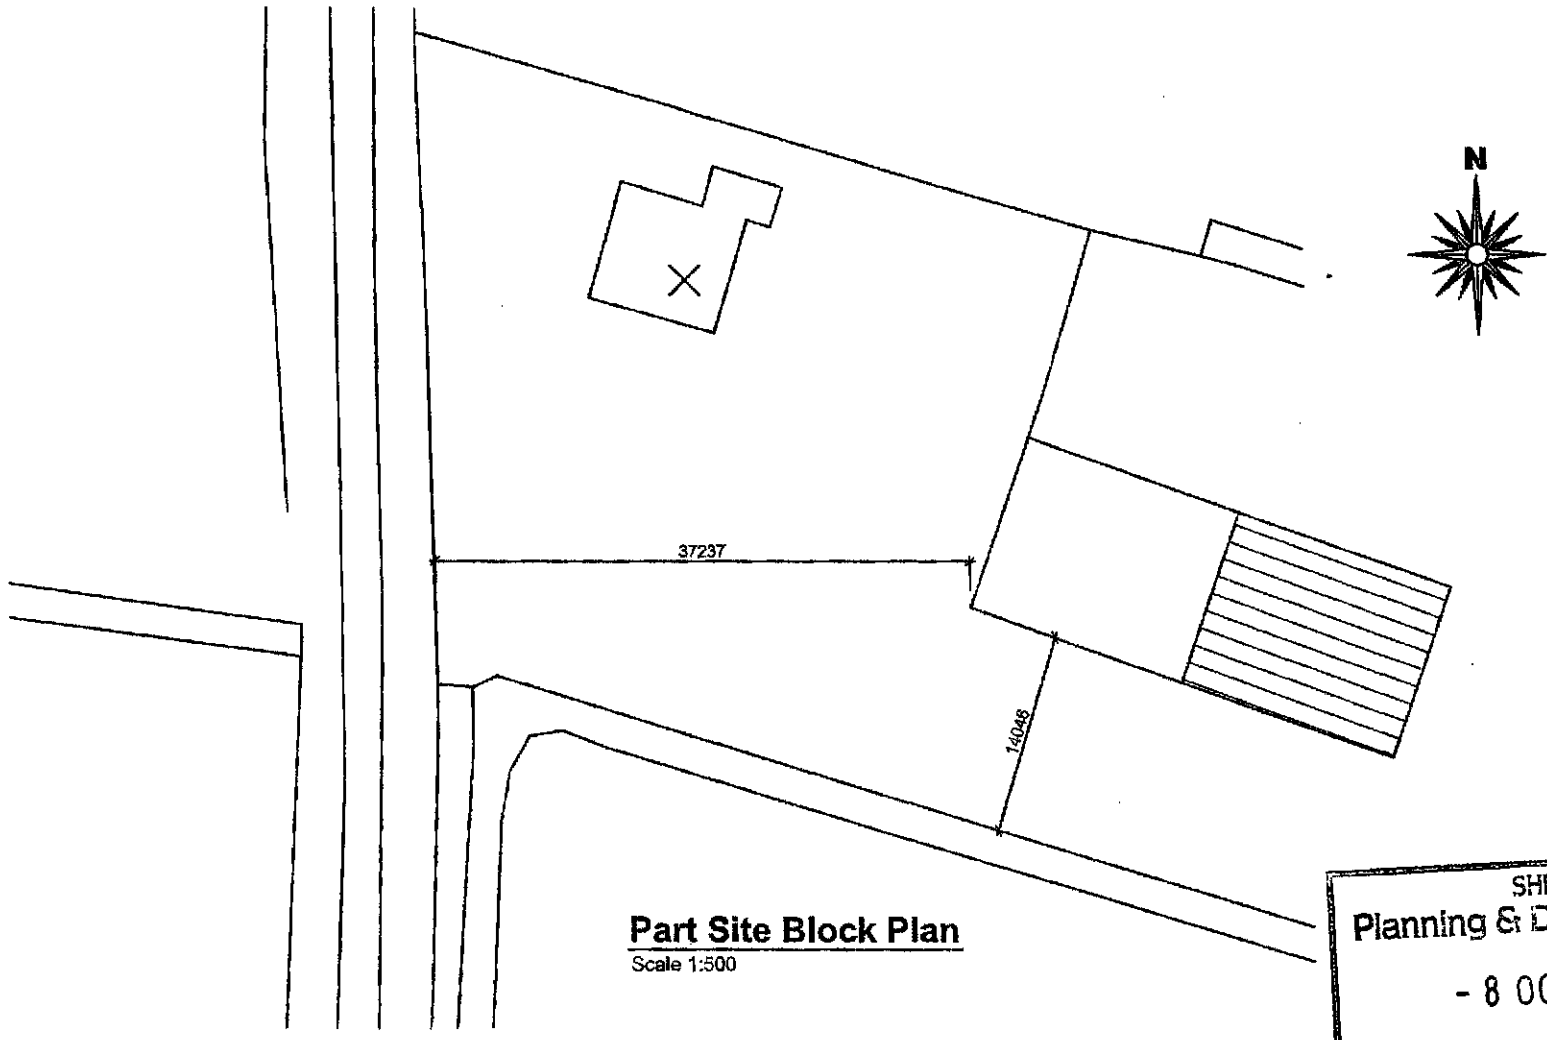

Part Site Block Plan

Scale 1:500

SHDC
Planning & Development
- 8 OCT 2009
Ref: 0802-09

remway Design Ltd
2nd Floor - 5B Sheepmarket
Spalding
PE11 1BH
Tel: 01775 768 921
e-mail: enquiries@remwaydesign.co.uk


Site :
Proposed Extension to Agricultural Building @ Lowgate, Fleet

Client :
Mr S Congreave
69 Battlefields Lane
Holbeach
PE12 6PG


Date : *****
Scale : as noted

Drawing No:
1782 - 02(a4)


Contractor to check all Dimensions on site prior to ordering materials / commencing work.Do Not Scale from this Drawing - If in doubt then please ask

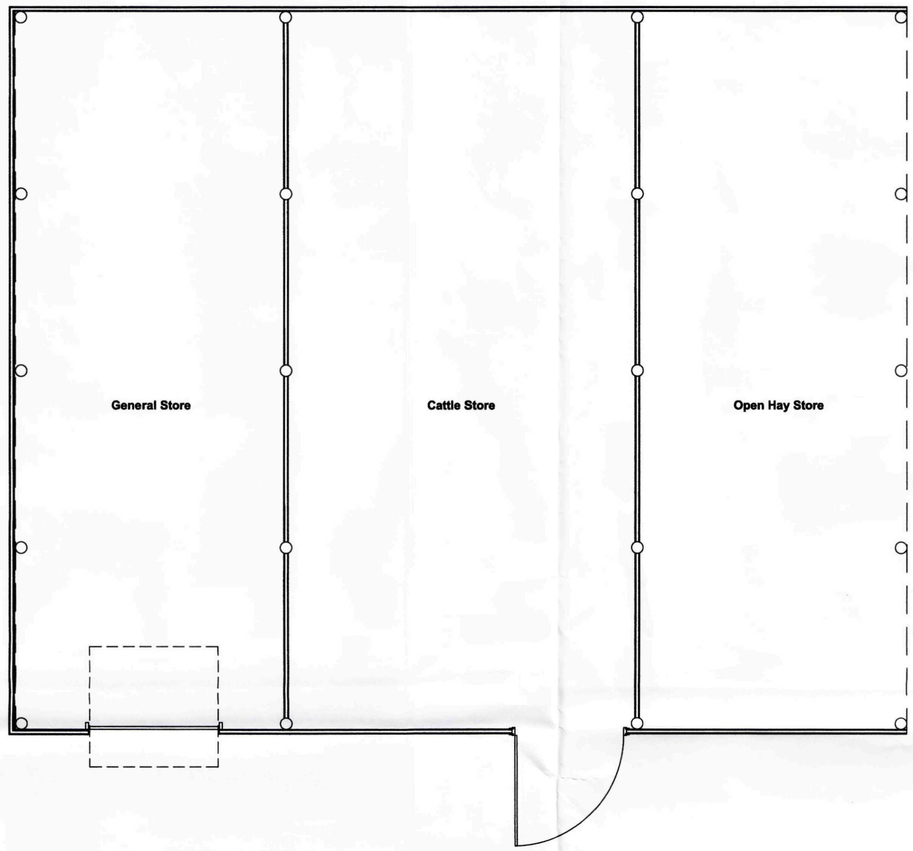


Existing Floor Plan
Scale 1:50

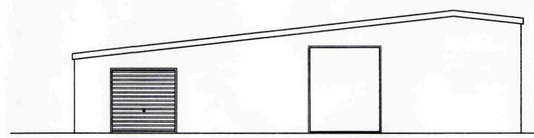


Existing Front Elevation
Scale 1:100

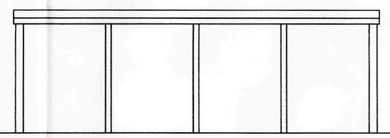

Existing Side Elevation
Scale 1:100

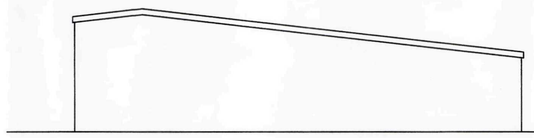

Existing Rear Elevation
Scale 1:100

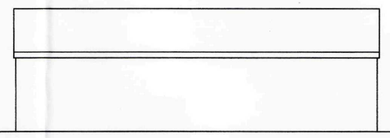

Existing Side Elevation
Scale 1:100

PLEASE NOTE:
Due to areas of the structure being covered, unexposed or otherwise inaccessible the notes / specifications of existing materials are subject to confirmation of site when it is feasible to expose the relevant areas of construction.

SHDC
Planning & Development
- 8 OCT 2009
Ref: 0802-09

Client :
Mr S Congreave
69 Battlefields Lane
Holbeach
PE12 6PG

Site :
Proposed Extension to Agricultural Building @ Lowgate, Fleet

remway Design Ltd
2 Red Lion Street
Spalding
PE11 1SX
Tel / Fax: 01775 768 921
Mobile : 07815 112 058
e-mail: jason@remwaydesign.co.uk

Date : mar07 | Scale : As Noted

Drawing No:
1782-03

Contractor to check all Dimensions on site prior to ordering materials / commencing work.Do Not Scale from this Drawing - If in doubt then please ask



Proposed Floor Plan

Scale 1:50

PLEASE NOTE:
Due to areas of the structure being covered, unexposed or otherwise inaccessible the notes / specifications of existing materials are subject to confirmation of site when it is feasible to expose the relevant areas of construction.

Rev:

rev "A" - 24.09.09 - Amended to suit Clients comments

Client :

Mr S Congreave
69 Battlefields Lane
Holbeach
PE12 6PG

Site :

Proposed Extension to Agricultural Building @ Lowgate, Fleet

remway Design Ltd
2 Red Lion Street
Spalding
PE11 1SX
Tel / Fax: 01775 768 921
Mobile : 07815 112 058
e-mail: jason@remwaydesign.co.uk


Date : mar07 | Scale : As Noted

Drawing No:


1782 - 04 "A"

SHDC
Planning & Developm
- 8 OCT 2009
Ref: 0802-09


Contractor to check all Dimensions on site prior to ordering materials / commencing work.Do Not Scale from this Drawing - If in doubt then please ask

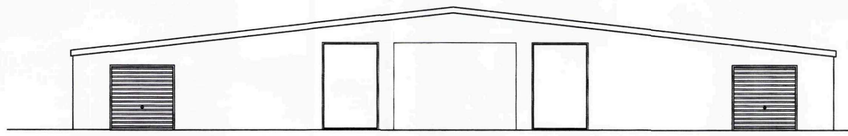


Proposed Front Elevation
Scale 1:100

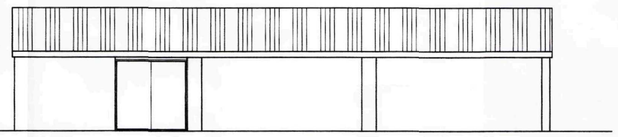

Proposed Side Elevation
Scale 1:100

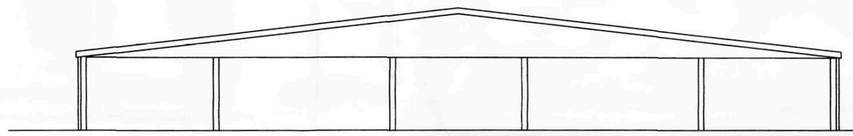

Proposed Rear Elevation
Scale 1:100

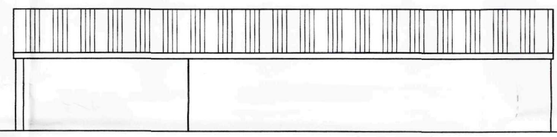

Proposed Side Elevation
Scale 1:100

PLEASE NOTE:
Due to areas of the structure being covered, unexposed or otherwise inaccessible the notes / specifications of existing materials are subject to confirmation of site when it is feasible to expose the relevant areas of construction.

Rev:

rev "A" - 24.09.09 - Amended to suit Clients comments

Client :

Mr S Congreave
69 Battlefields Lane
Holbeach
PE12 6PG

Site :

Proposed Extension to Agricultural Building @ Lowgate, Fleet

remway Design Ltd
2 Red Lion Street
Spalding
P E 1 1 1 S X
Tel / Fax: 01775 768 921
Mobile : 07815 112 058
e-mail: jason@remwaydesign.co.uk

Date : mar07 | Scale : As Noted

Drawing No:

1782 - 05 "A"

Planning &
- 8.0
Ref: