
©Design Copyright reserved. Written consent must be obtained before copying or reproducing this drawing.
Do not scale from this drawing, use dimensioned figures only. Contractors are responsible for taking and checking site dimensions. Any discrepancy must be reported immediately.

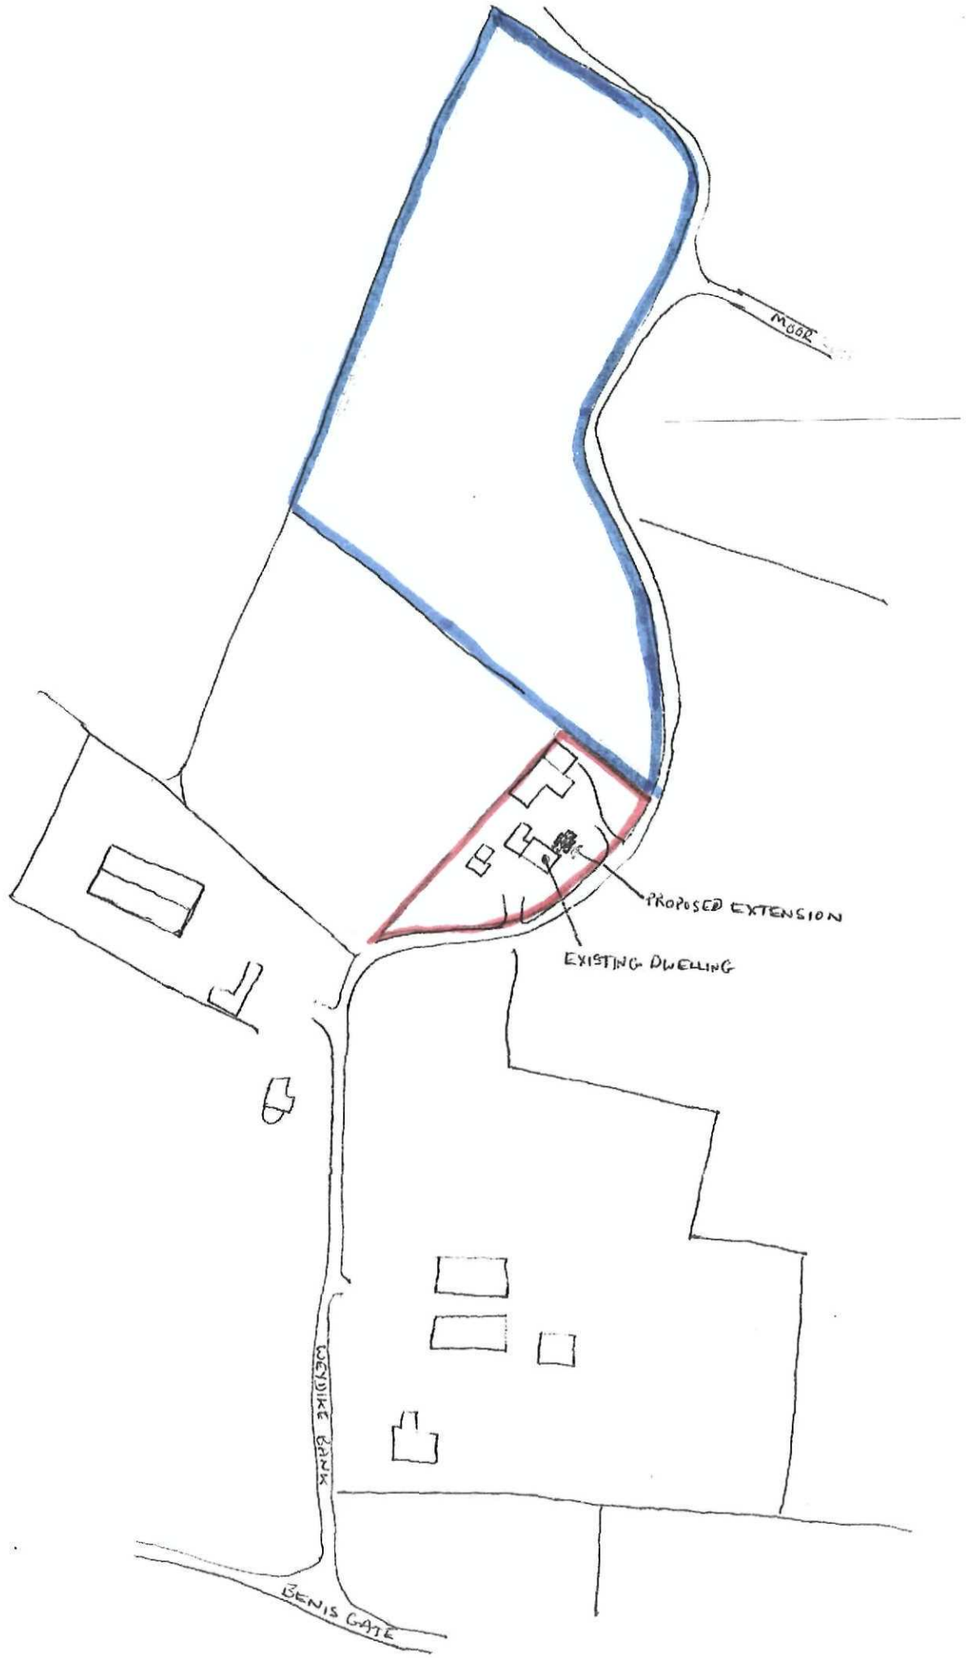

N

SHDC
Planning & Development
13 OCT 2009
Ref: S/810/09

Rev. Date

Client
Mr M Bunn

Scale
1:2500

Project
Proposed Rear Extension to dwelling at;
The New House, Weydike Bank
Holbeach
Lincolnshire
PE12 8QR

Date
August 2009


Drawing No.
P004/10/09

Title
Location Plan

Revision

A3

©Design Copyright reserved. Written consent must be obtained before copying or reproducing this drawing. Do not scale from this drawing, use dimensioned figures only. Contractors are responsible for taking and checking site dimensions. Any discrepancy must be reported immediately.

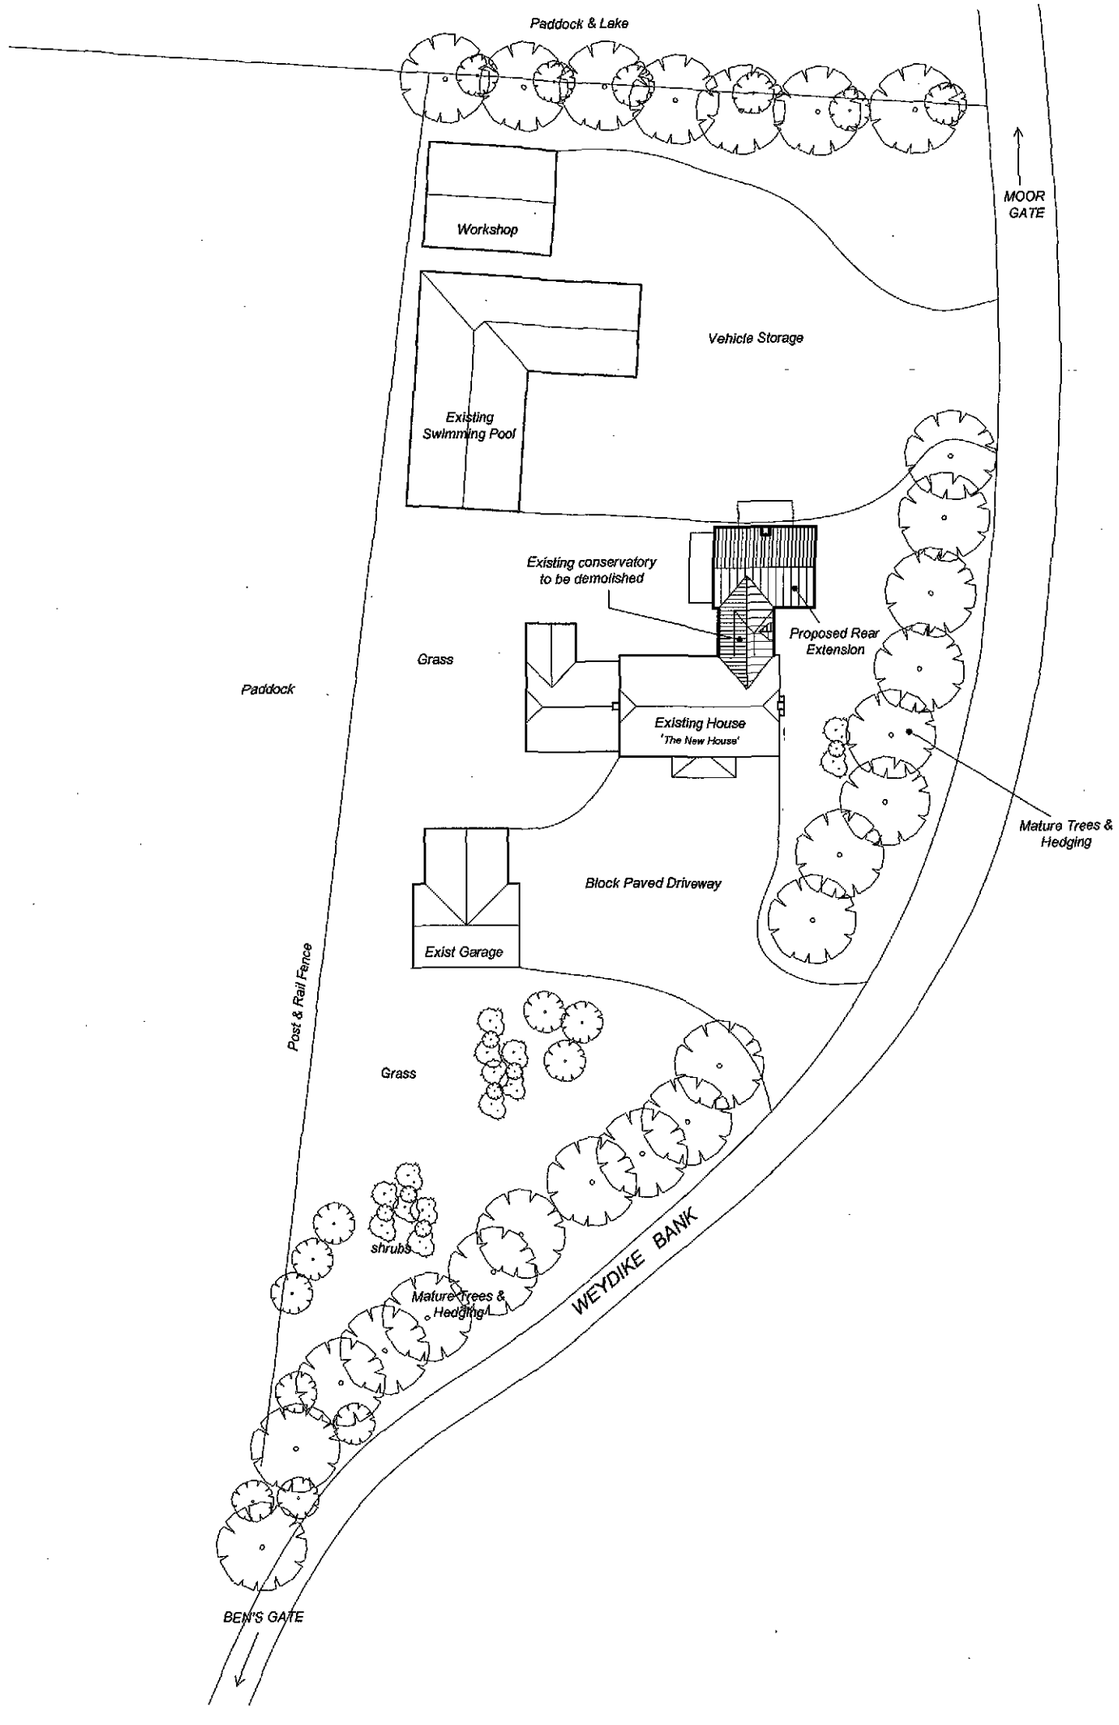


N

SHDC
Planning & Development
13 OCT 2009
Ref: 0810-09


Rev.	Date
Client: Mr M Bunn	Scale: 1:500
Project: Proposed Rear Extension to dwelling at; The New House, Weydike Bank, Holbeach, Lincolnshire, PE12 8QR	Date: August 2009
	Drawing No.: P003/10/09
Title: Site Layout	Revision

A3


©Design Copyright reserved. Written consent must be obtained before copying or reproducing this drawing. Do not scale from this drawing, use dimensioned figures only. Contractors are responsible for taking and checking site dimensions. Any discrepancy must be reported to the designer immediately.

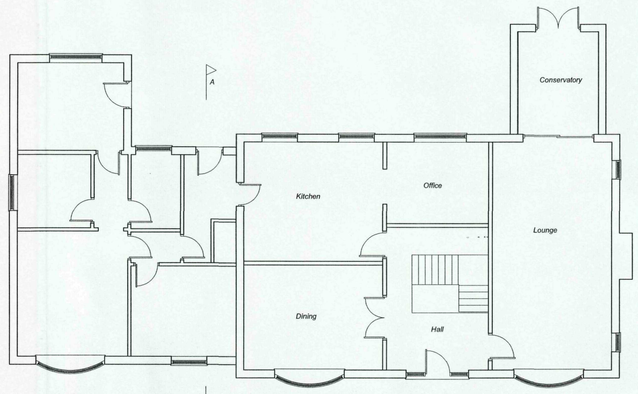


Existing Ground Floor

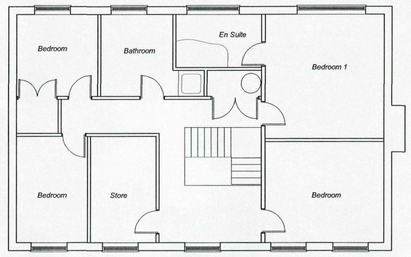

Existing First Floor

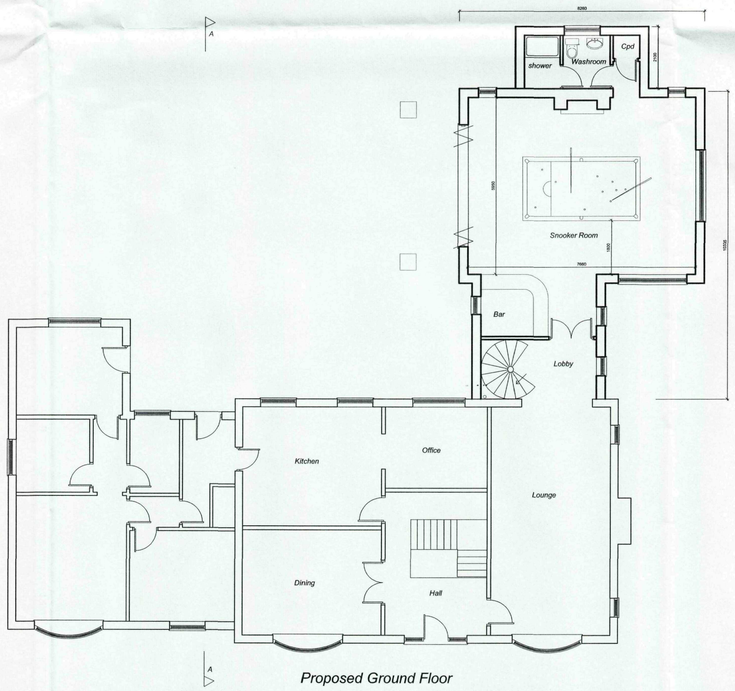

Proposed Ground Floor

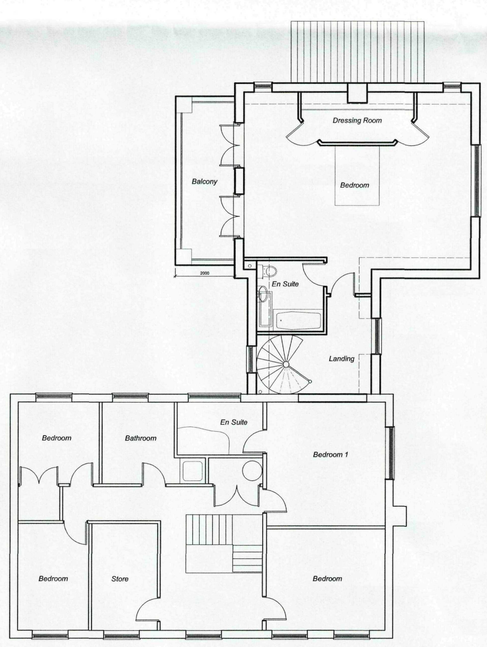

Proposed First Floor

SHDC
Planning & Development
13 OCT 2009
Ref: 0810-09


Rev.	Date
Client: Mr M Bunn	Scale: 1:100
Project: Proposed Rear Extension to dwelling at; The New House, Weydike Bank, Holbeach, Lincolnshire, PE12 8QR	Date: August 2009
	Drawing No.: P001/10/09
Title: Floor Layouts	Revision

A1

©Design Copyright reserved. Written consent must be obtained before copying or reproducing this drawing. Do not scale from this drawing, use dimensioned figures only. Contractors are responsible for taking and checking site dimensions. Any discrepancy must be reported to the designer immediately.




Existing Front Elevation

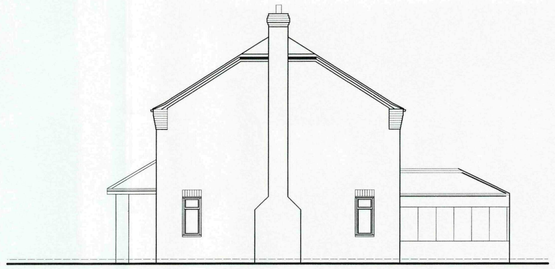

Existing Side Elevation




Proposed Front Elevation

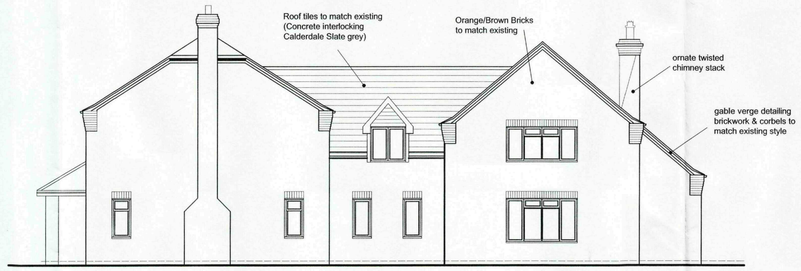

Proposed Side Elevation



Existing Rear Elevation

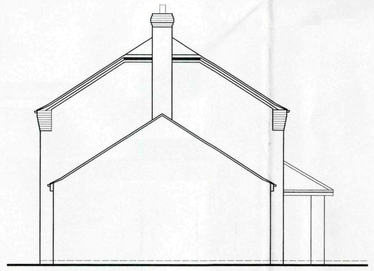

Existing Elevation onto main house at section A-A



Proposed Rear Elevation



metal railings to balcony.
Balcony supported of brick piers

Proposed Elevation onto main house at section A-A

SHDC
Planning & Development
13 OCT 2009
Ref: 0810-09

Rev. Date

Client
Mr M Bunn

Scale
1:100

Project
Proposed Rear Extension to dwelling at;
The New House, Weydike Bank
Holbeach
Lincolnshire
PE12 8QR

Date
August 2009

Drawing No.
P002/10/09

Title
Elevations

Revision

A1