
Holbeach - Proposed Site Plan

scale 1:500 when plotted at A1 sheet size.

use scale below when plotted to any other sheet size.

0 1 2 3 4 5 10 15 20 30 40 50

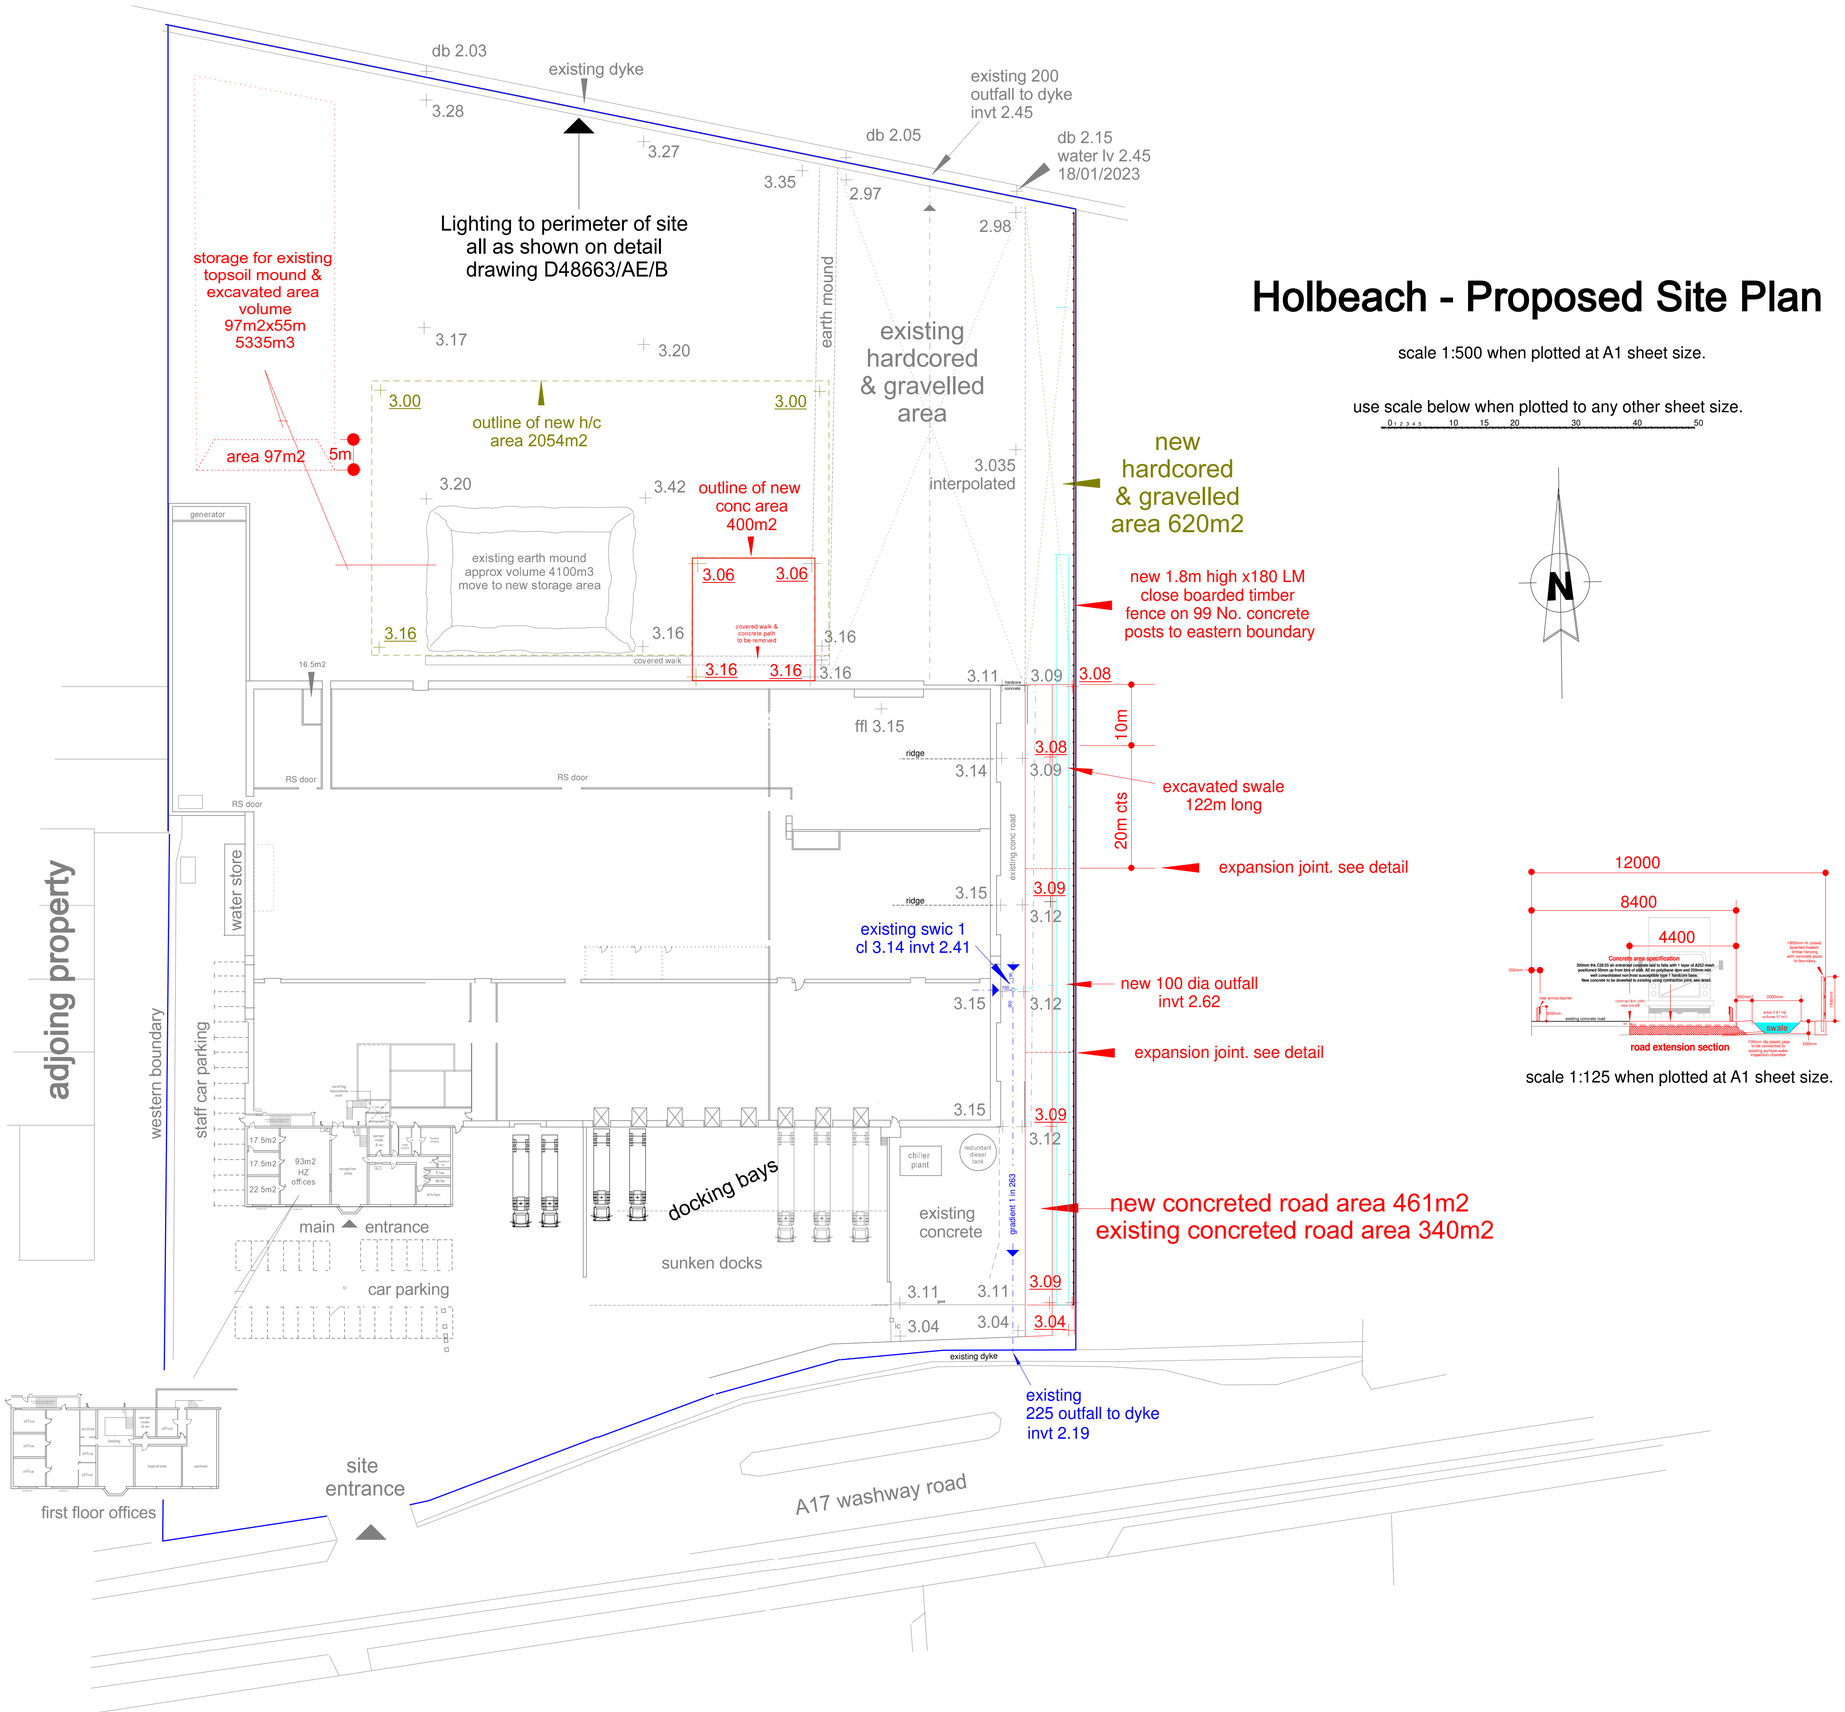

scale 1:125 when plotted at A1 sheet size.

NOTES

COPYRIGHT RESERVED.

This drawing is the property of Lanham Associates Ltd and must not be copied or reproduced in part or whole without their written permission, nor may the design, or any information shown thereon, be disclosed to any third party.

GENERAL NOTES.

All dimensions are to be checked on site prior to the commence -ment of any works, and any error or omission immeadiately reported to Lanham Associates Ltd. All services shown are approximate only and the contractor is to establish their true position prior to the commencement of any works on site

DO NOT SCALE FROM THIS DRAWING. IF IN DOUBT ASK.

Key

3.20 existing levels

3.20 proposed levels

existing drainage

proposed drainage

ref. No. description

Revisions

Client: **Holbeach Holdings LLP**

Location: Washway Road, Holbeach, Lincolnshire. PE12 8LT

Title: **Proposed Site Plan**

Drawn: IL Drawing No: HB3 Revision: A

Date: 15/07/2023

LANHAM ASSOCIATES LIMITED
ARCHITECTURAL SERVICES & PROJECT MANAGEMENT
THE HALL, THORNGUMBALD.
EAST YORKSHIRE. HU12 9LY
mobile: 07971 677 060 email: il@la-ltd.co.uk