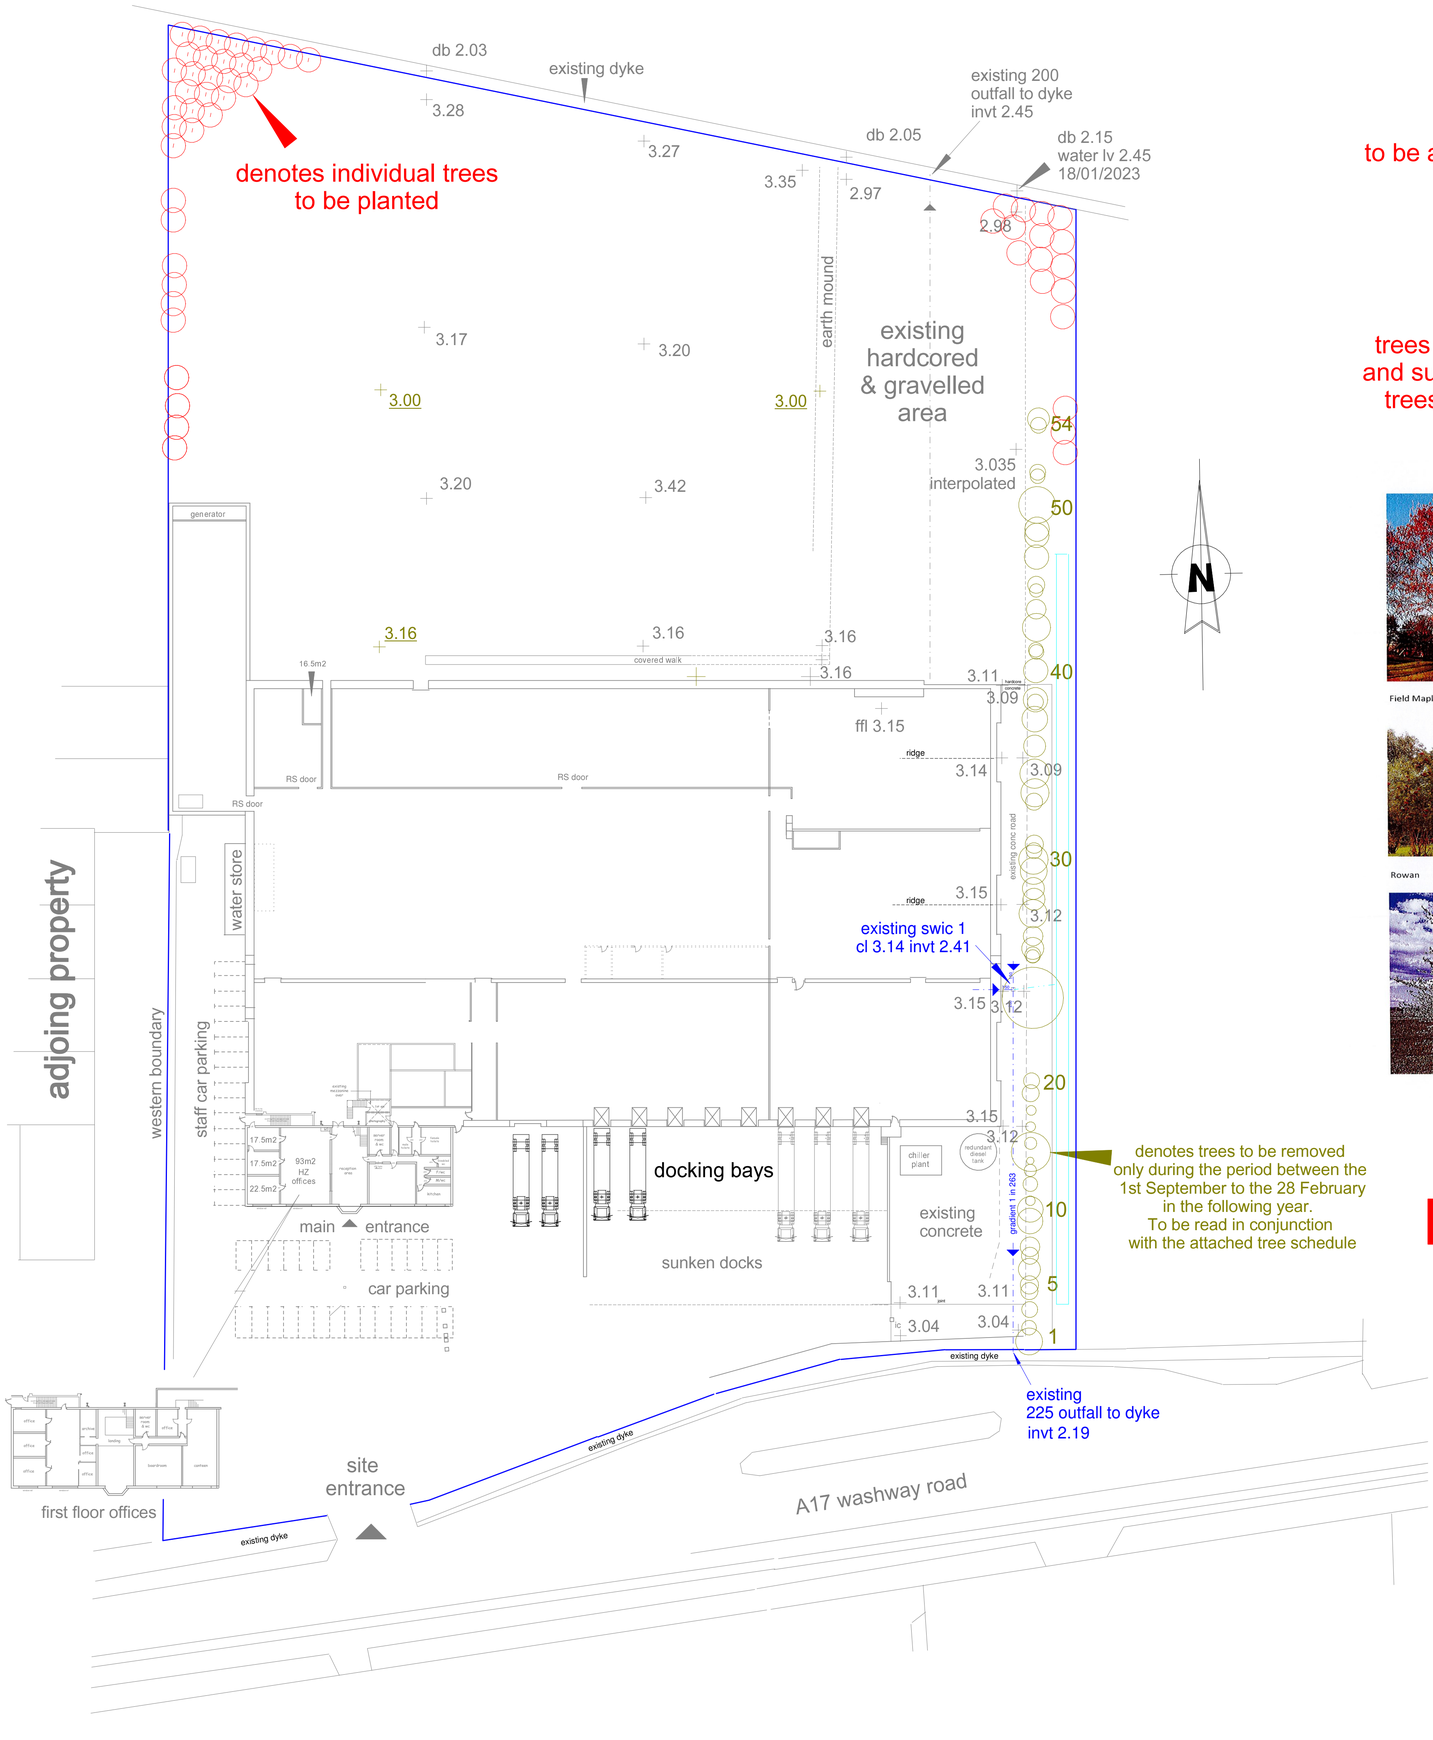
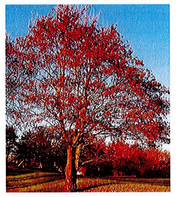


denotes trees to be removed only during the period between the 1st September to the 28 February in the following year. To be read in conjunction with the attached tree schedule

Tree Schedule

54 trees in total
to be a 20% mixture, randomly planted
of each of the following
Field Maple
Hawthorn
Rowan
Whitebeam
Sweet Cherry
trees to be 1.8m whips at 3m min cts
and suitably staked. Dead or deceased
trees to be replaced within the first
5 year period


Field Maple


Hawthorn


Rowan


Whitebeam

sweet
cherry

Replacement Tree Planting Plan

scale 1:500 when plotted at A1 sheet size.

use scale below when plotted to any other sheet size.

0 1 2 3 4 5 10 15 20 30 40 50

NOTES

COPYRIGHT RESERVED.

This drawing is the property of Lanham Associates Ltd and must not be copied or reproduced in part or whole without their written permission, nor may the design, or any information shown thereon, be disclosed to any third party.

GENERAL NOTES.

All dimensions are to be checked on site prior to the commence -ment of any works, and any error or omission immeadiately reported to Lanham Associates Ltd. All services shown are approximate only and the contractor is to establish their true position prior to the commencement of any works on site

DO NOT SCALE FROM THIS DRAWING. IF IN DOUBT ASK.

Key

3.20 existing levels

ref. No.	description

Revisions

Client: **Holbeach LLP**

Location: Washway Road, Holbeach, Lincolnshire. PE12 8LT

Title: **Site Plan**

Drawn: **IL** Drawing No: Revision:

Date: **30/08/2023** HB- TP2A

LANHAM ASSOCIATES LIMITED
ARCHITECTURAL SERVICES & PROJECT MANAGEMENT
THE HALL, THORNGUMBALD.
EAST YORKSHIRE. HU12 9LY
mobile: 07971 677 060 email: il@la-ltd.co.uk