

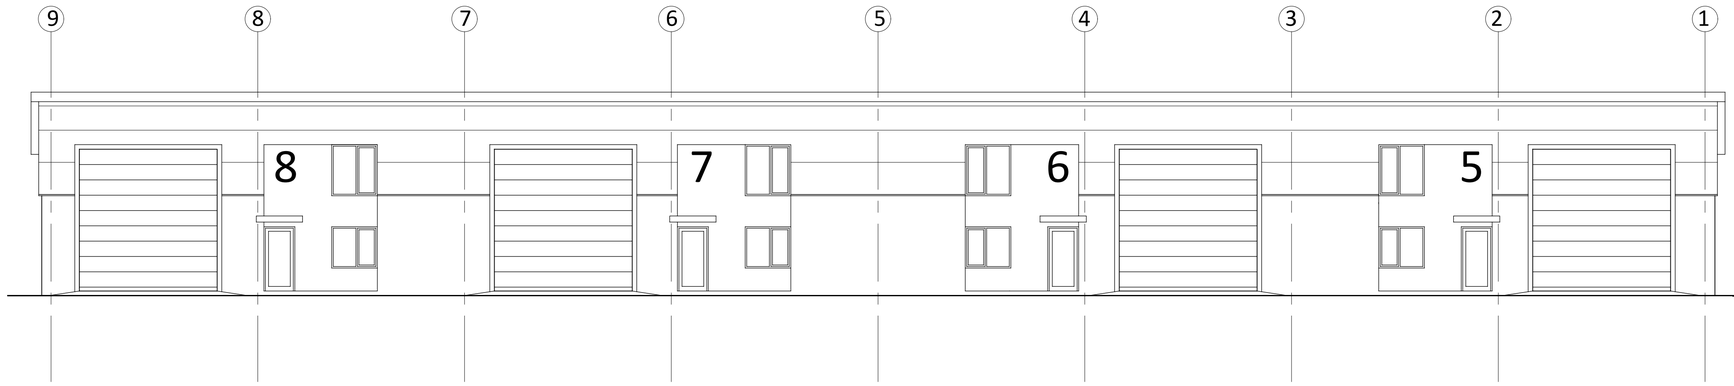



Proposed North Elevation

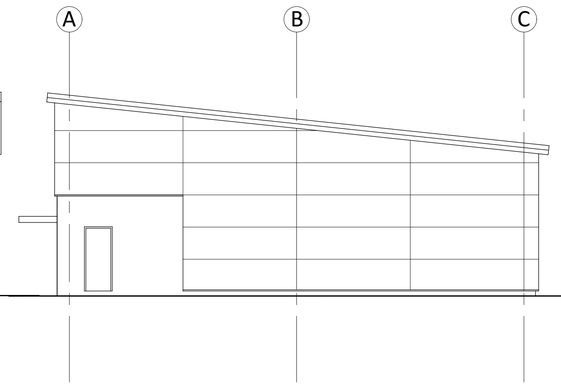


Proposed West Elevation

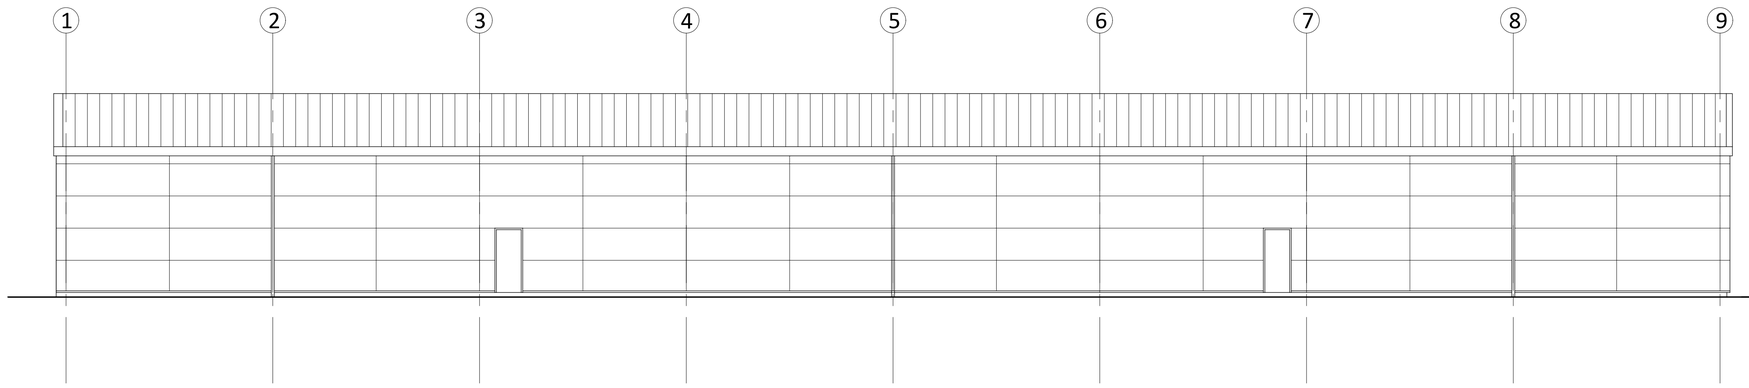

Proposed South Elevation

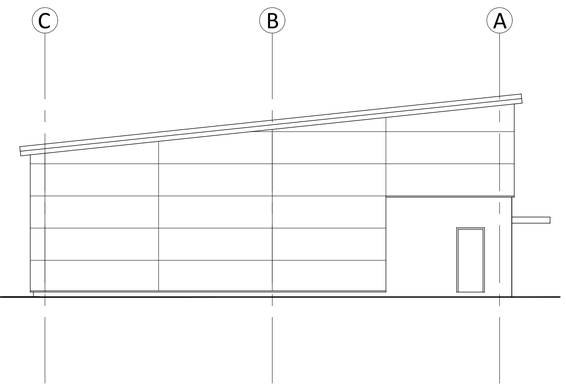

Proposed East Elevation

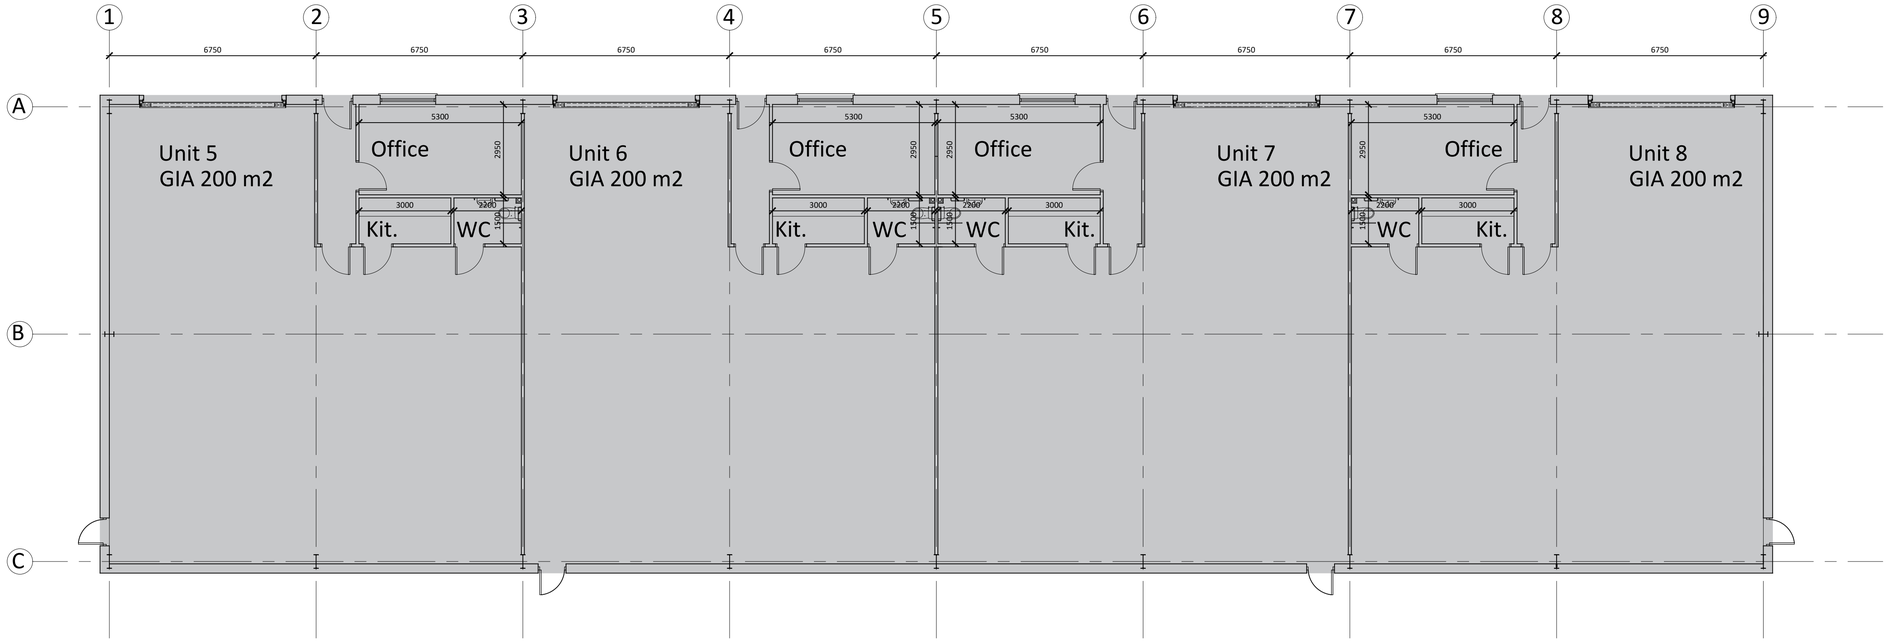

Proposed Ground Floor Layout

0 1 2 3 4 5m

Notes

Copyright
© Robert Doughty Consultancy Limited.
All rights described in the Copyright, Designs and Patents Act 1988 have been asserted.

Ordnance Survey Map
© Crown Copyright. OS Licence No: AR 100010613.

Dimensions
All dimensions shown are for the purposes of obtaining the relevant planning permission only.

CDM 2015
This drawing is for illustrative purposes and/or obtaining the relevant planning permission only. It should not be used for construction and accordingly, risk identification under the Construction (Design & Management) Regulations 2015 has not been undertaken.

Rev	Description	Date
-	-	-

rdc
Robert Doughty Consultancy

32 High Street, Helpringham
Sleaford, Lincolnshire, NG34 0RA

Tel: 01529 421646
Email: admin@rdc-landplan.co.uk
Web: www.rdc-landplan.co.uk

Client
Samantha Carr

Project
Redevelopment
Land off Fleet Road, Holbeach

Drawing
Unit 5-8 Proposed GA Plans and Elevations

Scale @ A1	Date
1: 100	16/08/22
Drawn By	**Checked By**
PSS	-

Job Number	Status	Purpose of Issue
1459-4	PL	Planning

Drawing No. 1459-4_PL_GA03 **Rev** -