


FRONT ELEVATION



SIDE ELEVATION




REAR ELEVATION

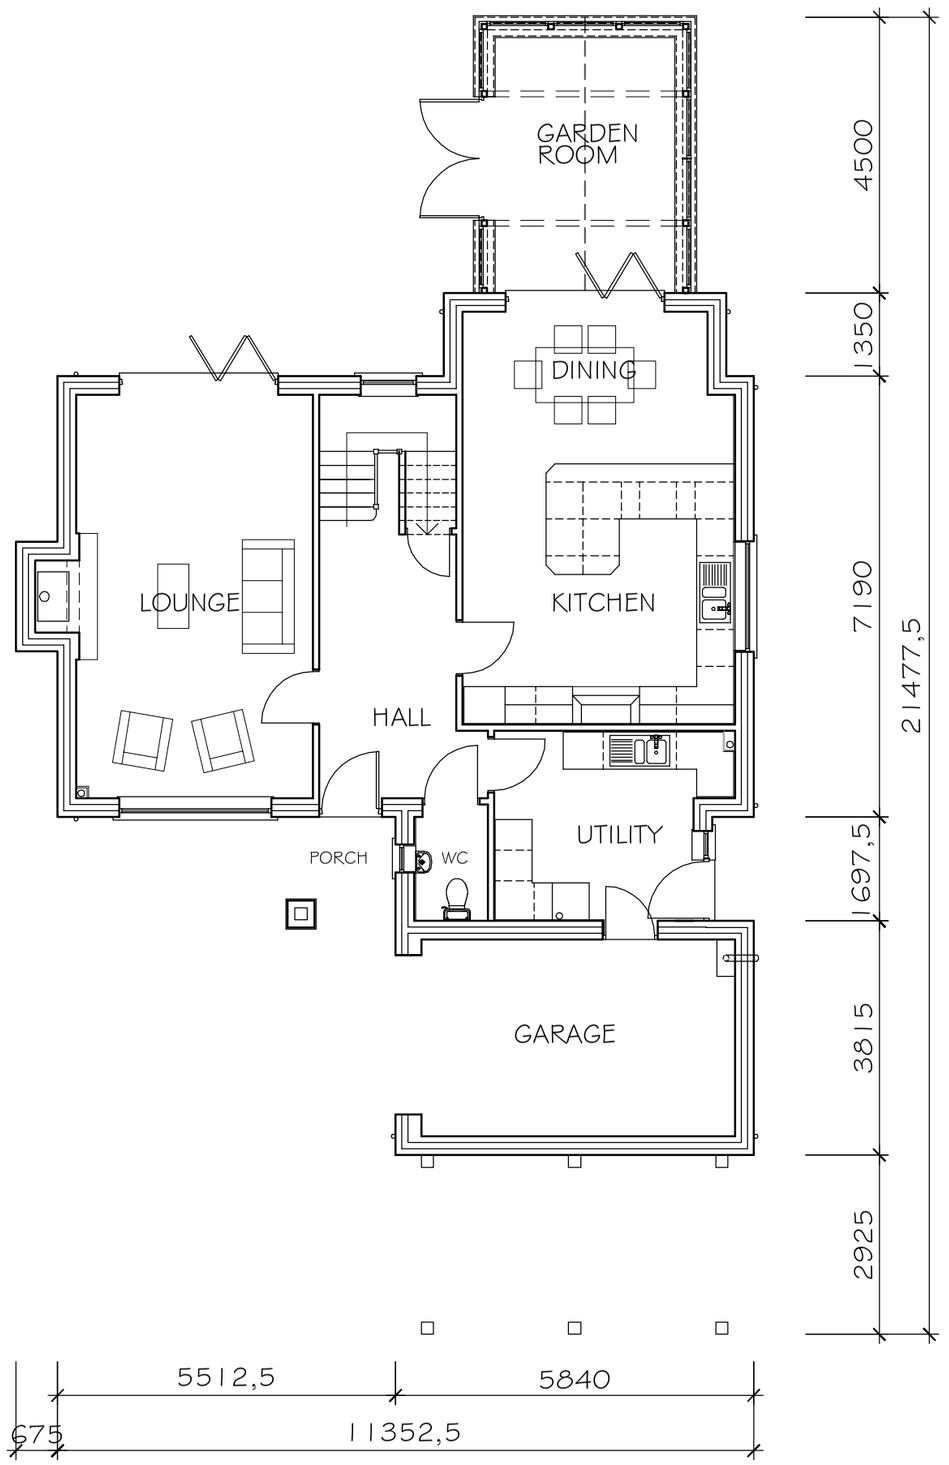

GROUND FLOOR

GROUND FLOOR AREA EXCLUDING GARAGE & GARDEN ROOM = 85.27 sq metres
GARAGE = 16.42 sq m GARDEN ROOM 12.52 sq m

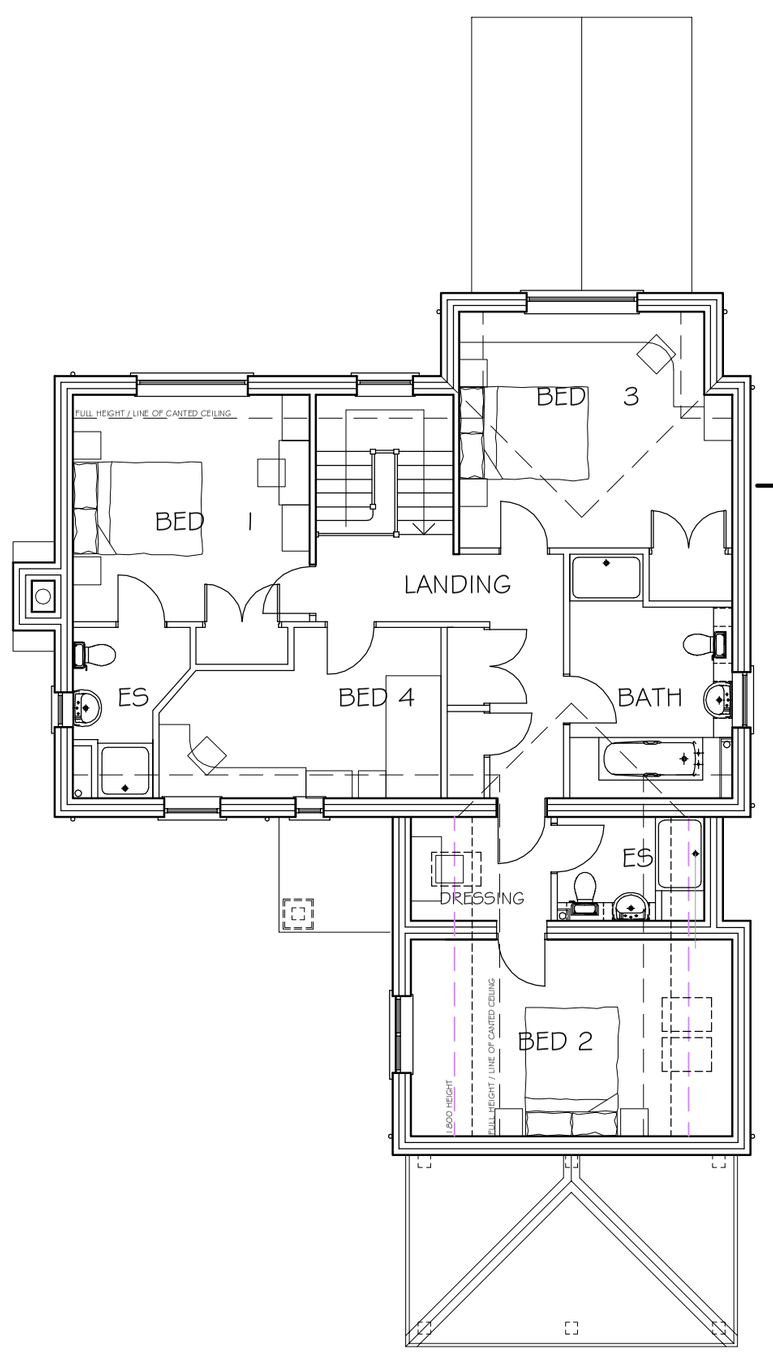

FIRST FLOOR

FIRST FLOOR AREA = 103.97 sq metres



SIDE ELEVATION

TOTAL FLOOR AREA EXCLUDING GARAGE & GARDEN ROOM =
189.24 SQ METRES (2036.9 SQ FT)

Rev.	Details	Date
A	Amended Design -	8-6-18

© This drawing is copyright

Contractors must check all dimensions on Site. Only figured dimensions are to be worked from. Any foundation depths indicated are indicative only and must be in accordance with the consulting engineers design and/or agreed on site with the local authority during excavations. Any discrepancies in the information contained herein must be reported to the Architect before work proceeds.

Drawings to be read with Engineers calculations / report where applicable.

Note: If drawing details existing structures, we have not inspected woodwork or other parts of the structure which are covered, unexposed or inaccessible and we are therefore unable to report that any such part of the property is free from defect.

Project	PROPOSED HOUSING FLEET ROAD NURSERY, FLEET
Drwg.	PLOT 1 PROPOSALS
Scale	1:100 @ A2
Date	April'17
Drg No.	16-2335-03
Rev.	A

architects • designers • planning consultants

Old School House · 36 Boston Road · Sleaford
Lincolnshire · NG34 7EZ · Tel: 01529 414141
Fax : 01529 415757

clive wicks associates

©