
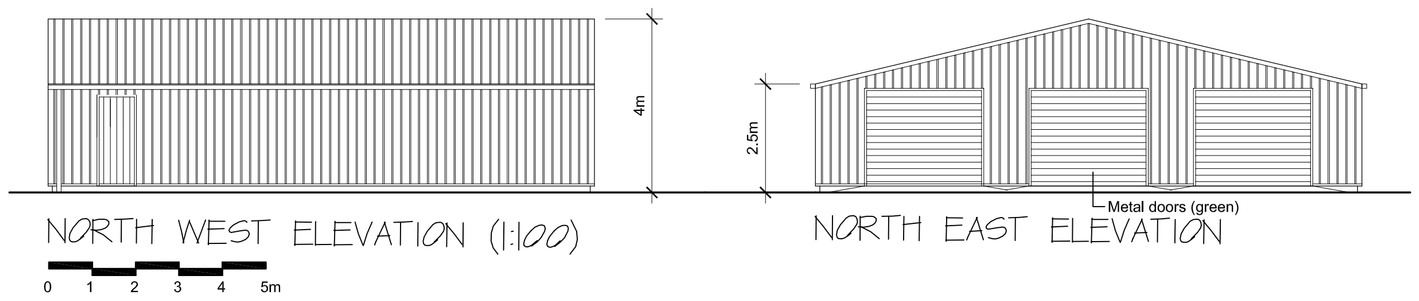



NORTH WEST ELEVATION (1:100)

NORTH EAST ELEVATION

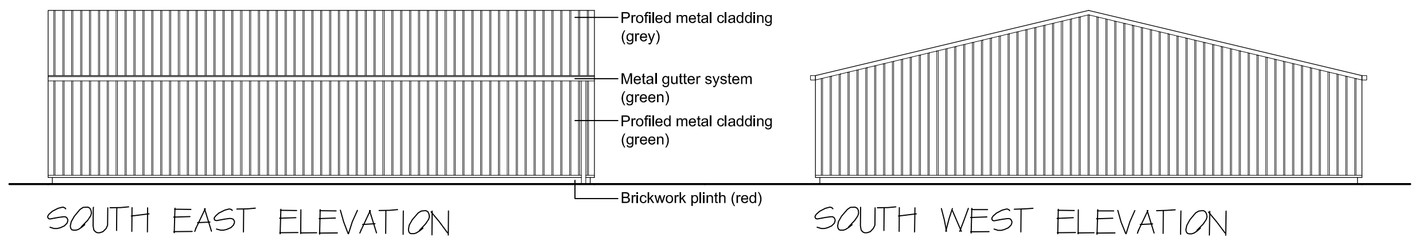


SOUTH EAST ELEVATION


SOUTH WEST ELEVATION

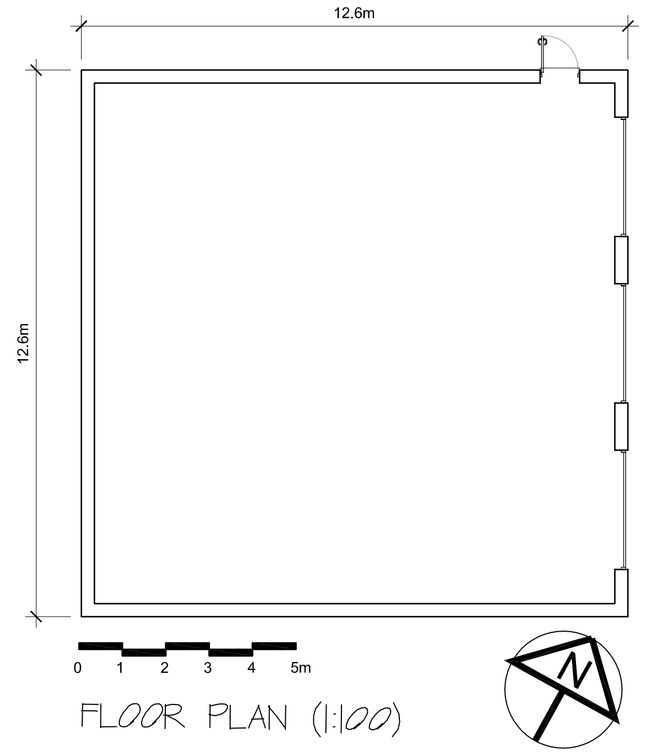


FLOOR PLAN (1:100)

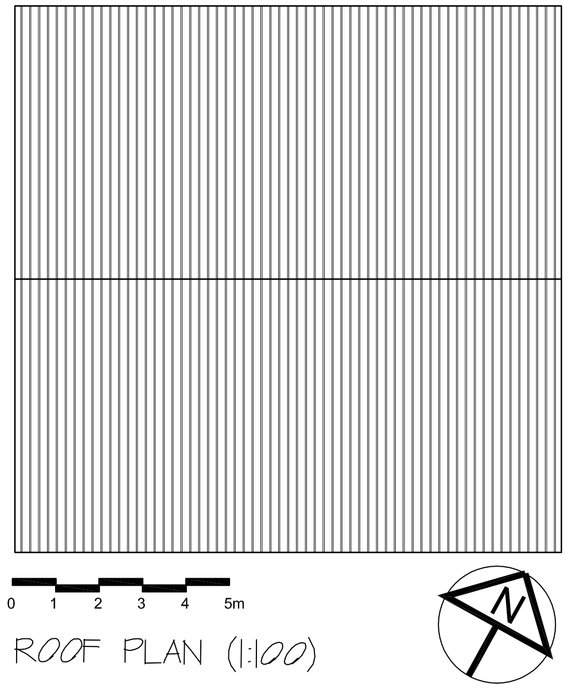


ROOF PLAN (1:100)

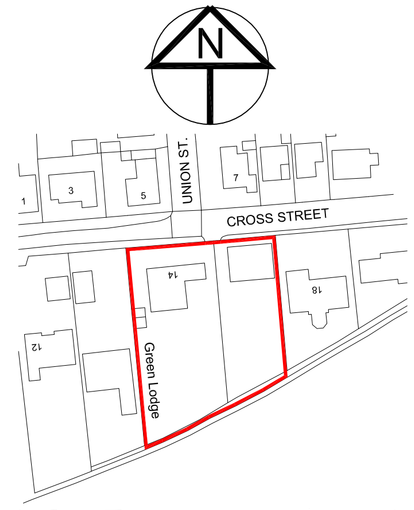

LOCATION PLAN (1:1250)

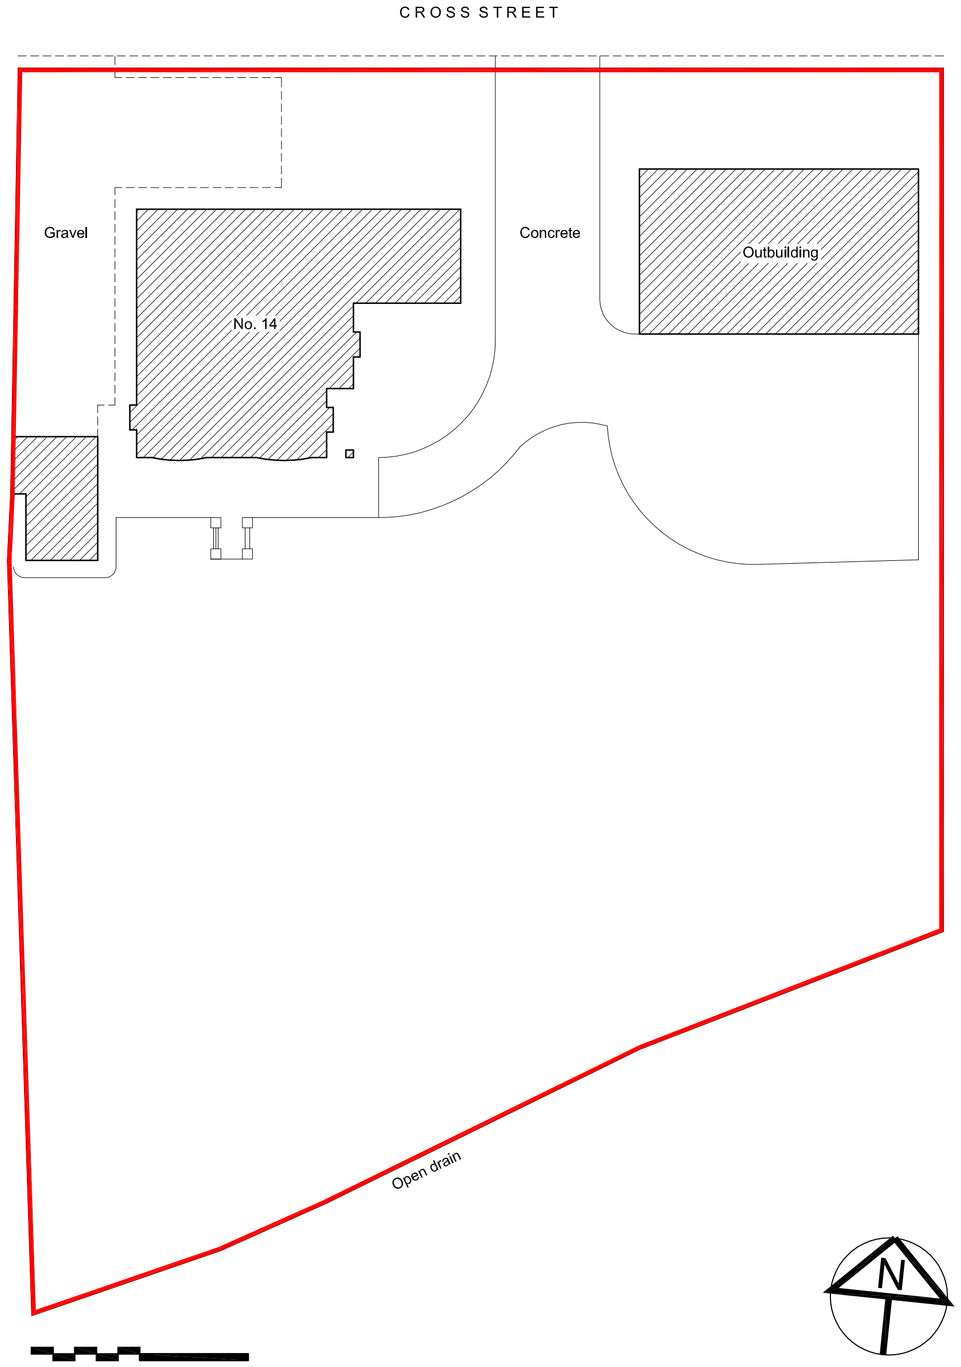

EXISTING BLOCK PLAN (1:200)

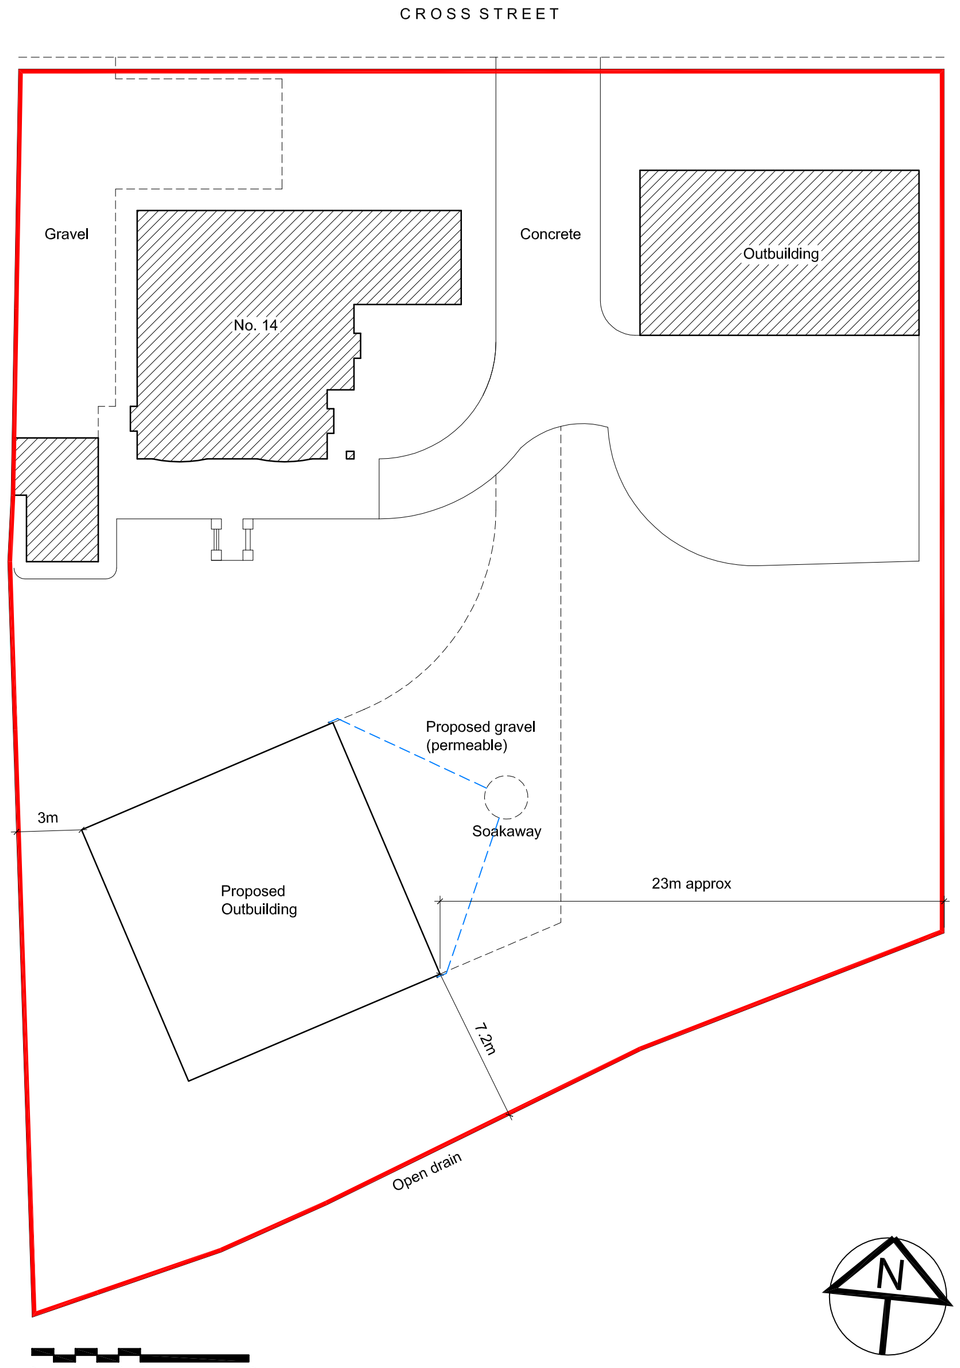

PROPOSED BLOCK PLAN (1:200)

14 CROSS STREET
FLEET

MR ADRIAN WRIGHT

DATE: AUG 2026

SCALE: AS SHOWN

PAPER SIZE: A1

DRAWING NO. P01

REVISION: