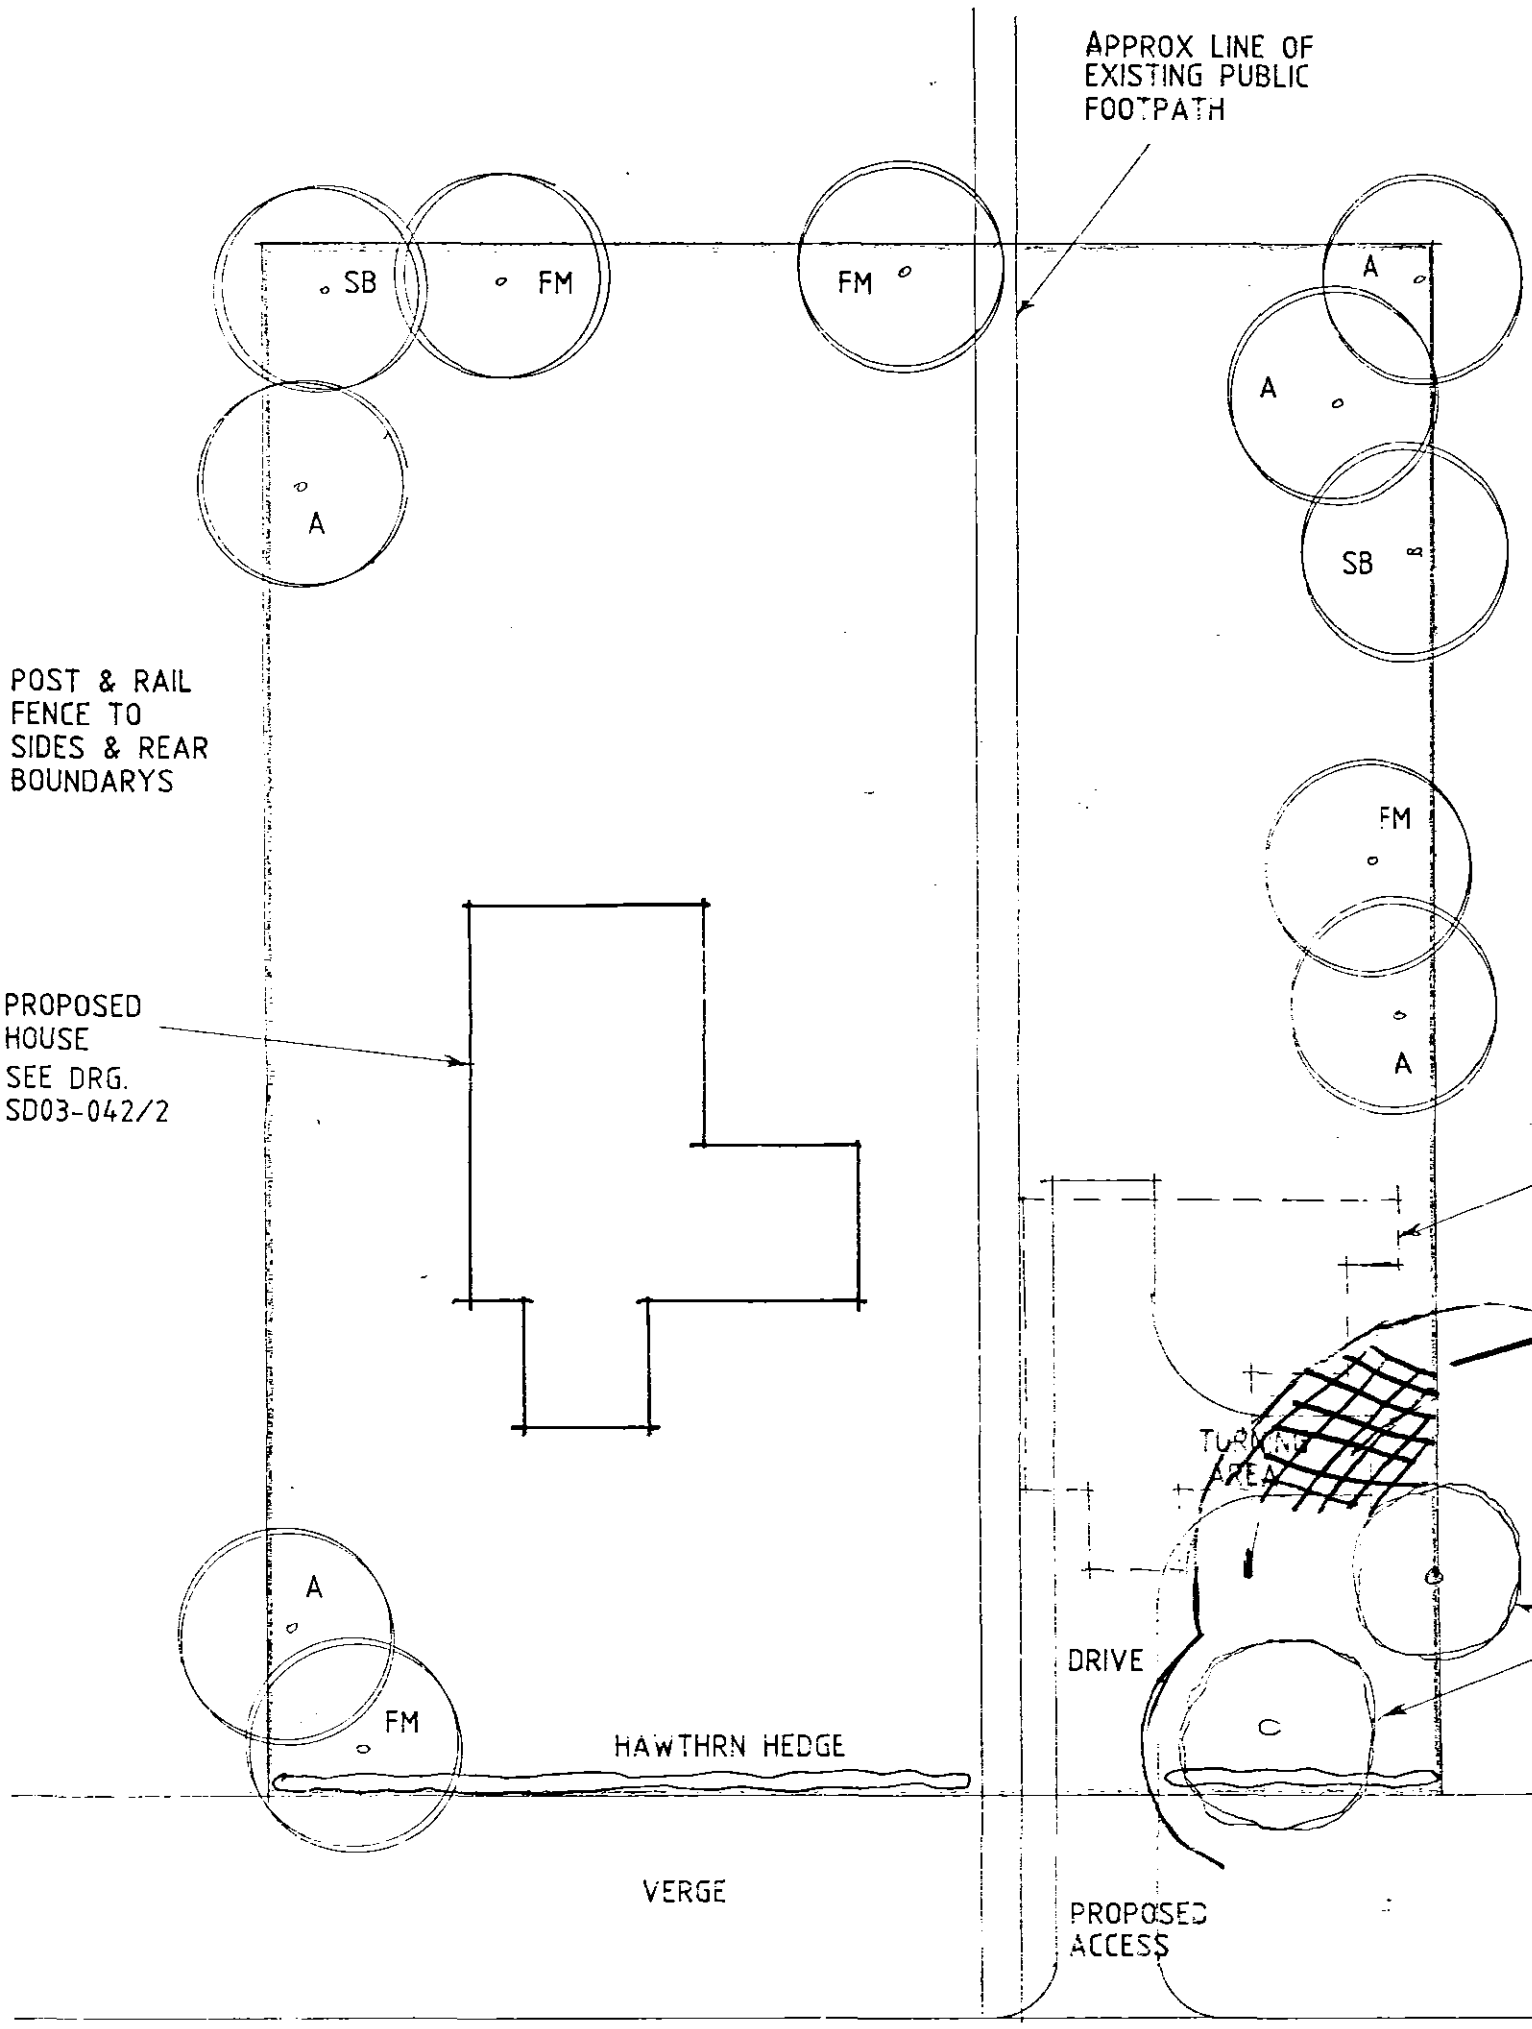


(Applicant said that she was happy to relocate turning area to prevent t... 23/7/03).

Dwelling
See drawing no. SD0

External Materials
Use reclaimed facing
to those of existing b

Access
Form new access as s
to Lincolnshire Count

Turning Area
Form turning area
County Council requi

Drive
Washed gravel on 15
hardcore with edging

Foul Drainage
Connect to septic tan

Landscaping/Screen
To site frontage plant

To sides and rear b
fence.

Existing trees to rema

Plant new trees as
planting to be 2.0m

S.B. Silver birc
F.M. Field mapl
A Aspen

C

SITE PLAN