
© Design Copyright reserved. Written consent must be obtained before copying or reproducing this drawing. Do not scale this drawing, use figured dimensions only. Contractors are responsible for taking and checking site dimensions. Any discrepancy must be reported to the Architectural Technologist immediately.

LEGEND / NOTES COLUMN :

Rev A: South Holland Internal Drainage Board Minor Amendments. MD 21.07.06
Rev B: South Holland Environmental Services Minor Amendments. MD 07.08.06

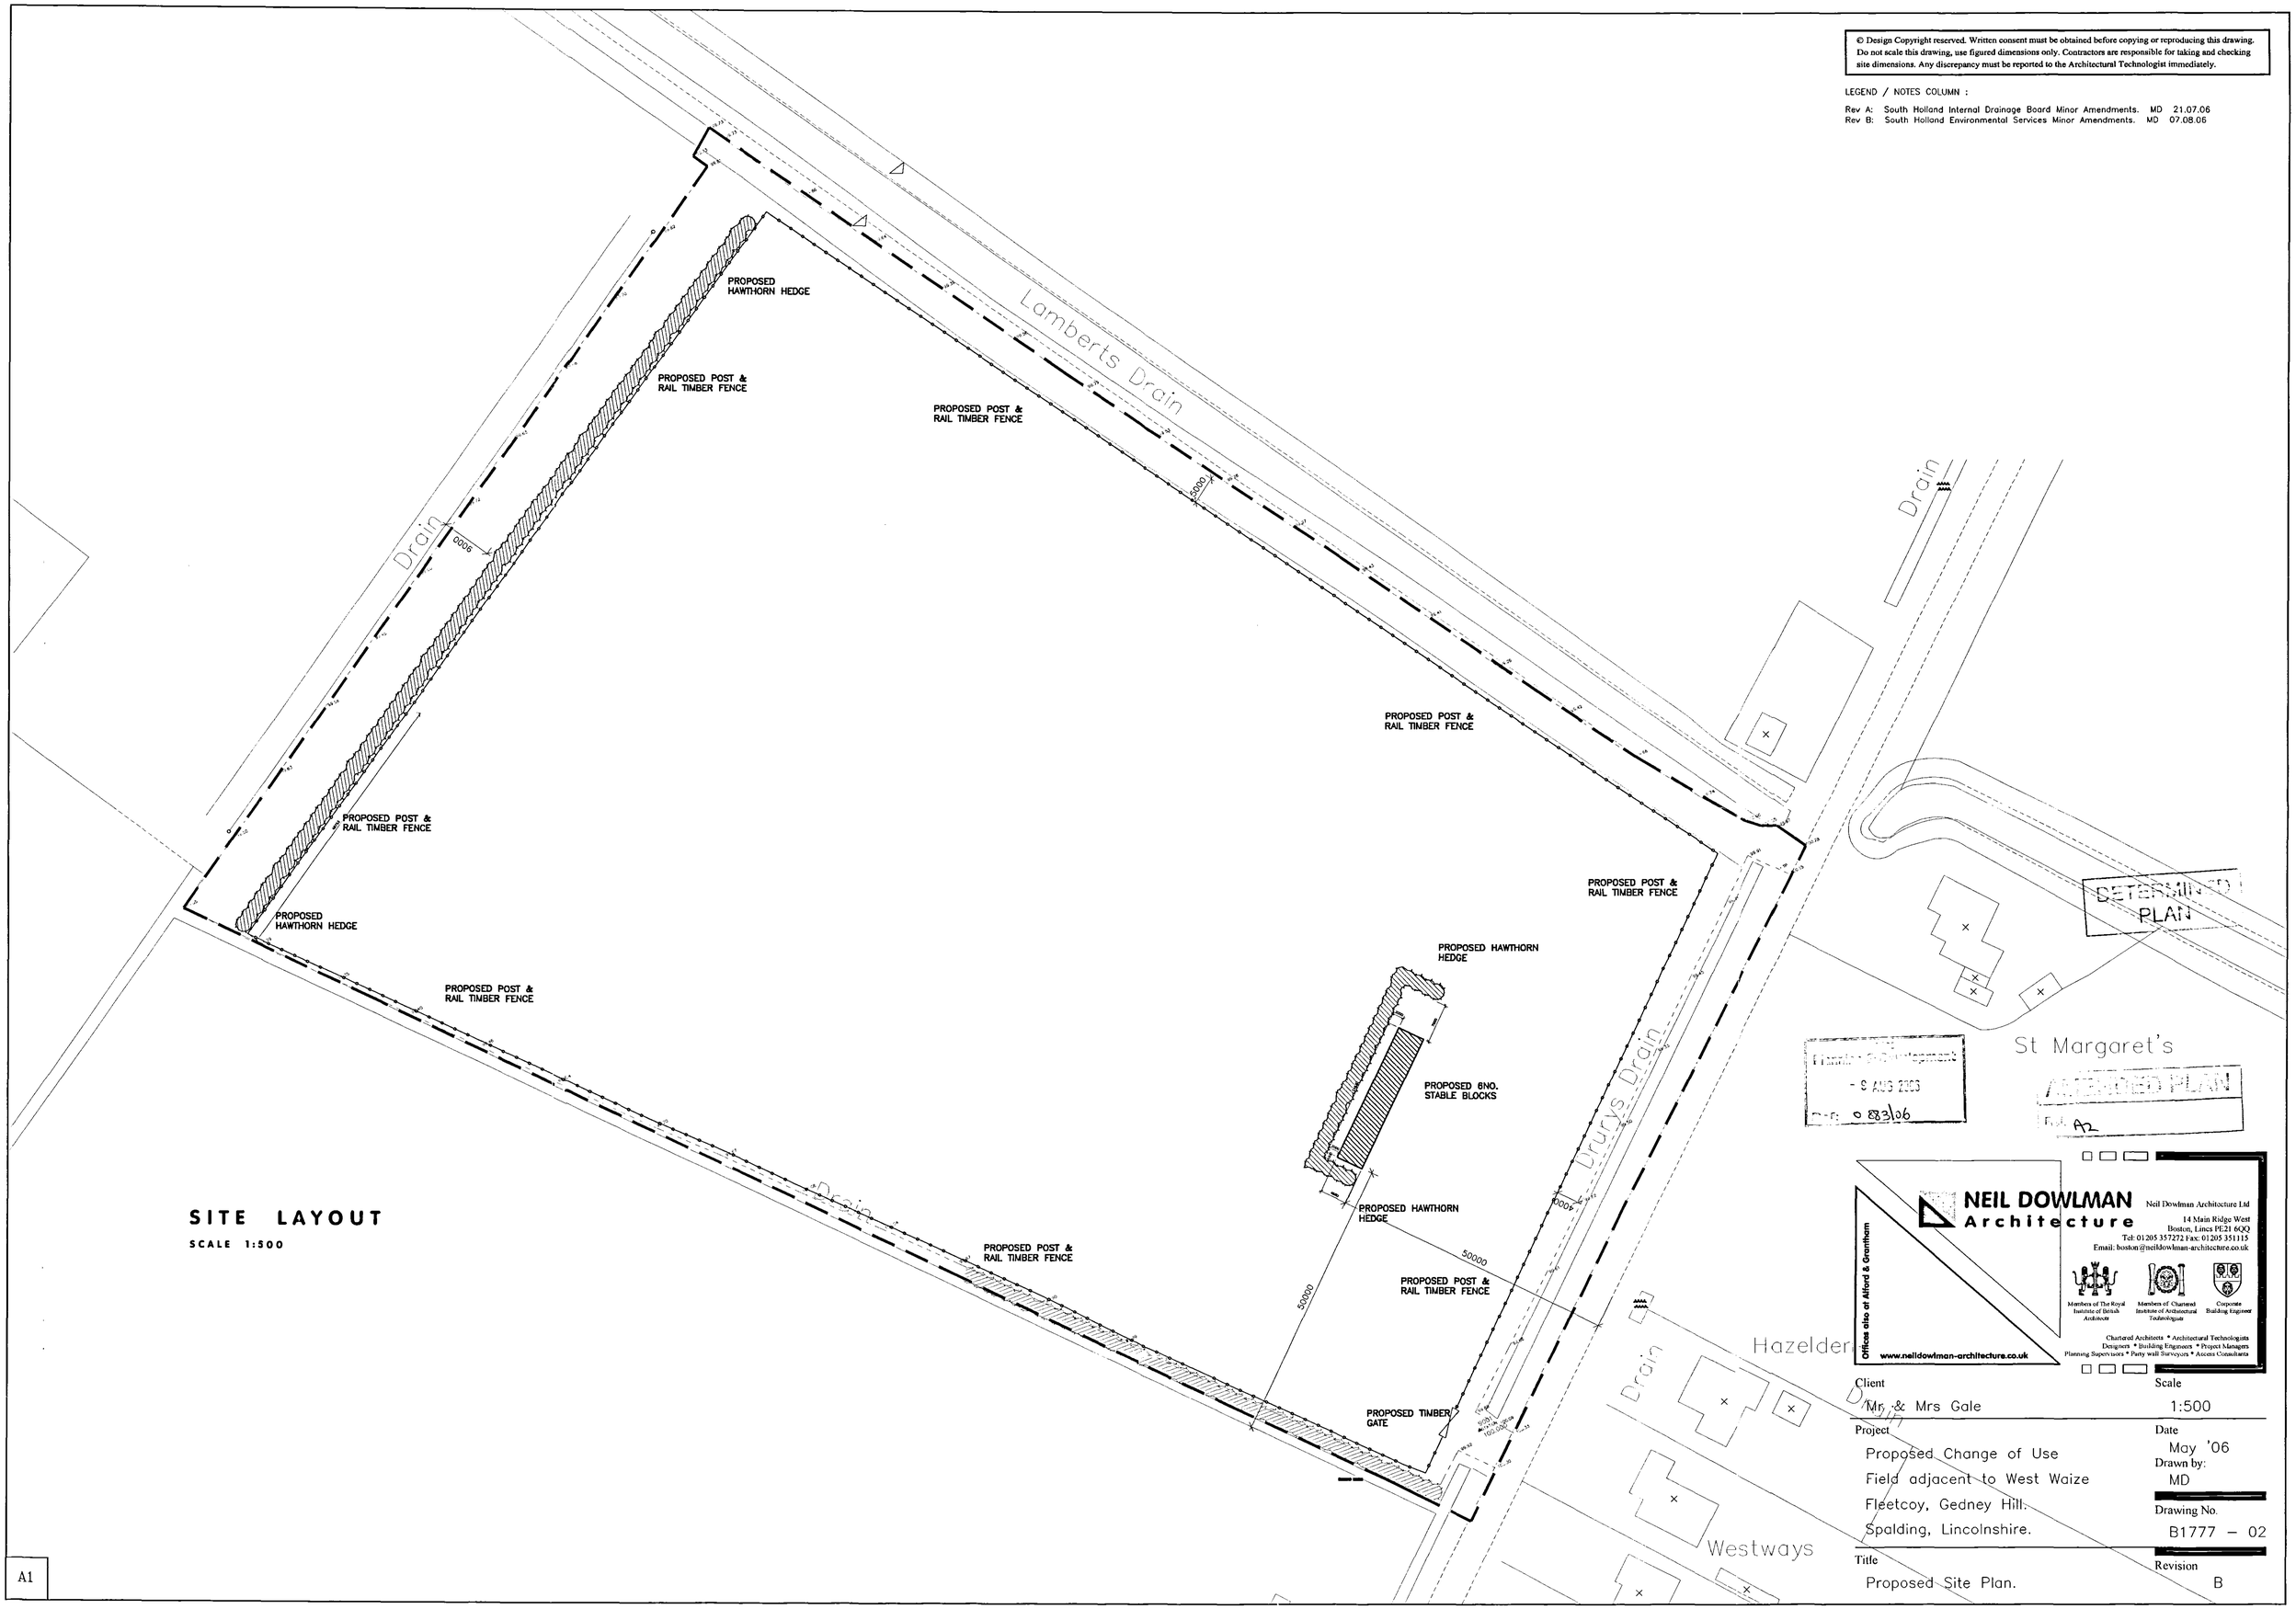

SITE LAYOUT

SCALE 1:500

NEIL DOWLMAN Architecture
Neil Dowlman Architecture Ltd
14 Main Ridge West
Boston, Lincs PE21 6QQ
Tel: 01205 357272 Fax: 01205 351115
Email: boston@neildowlman-architecture.co.uk
Offices also at Alford & Greatham
www.neildowlman-architecture.co.uk
Members of The Royal Institute of British Architects
Members of Chartered Institute of Architectural Technologists
Corporate Building Engineer
Chartered Architects * Architectural Technologists
Designers * Building Engineers * Project Managers
Planning Supervisors * Party wall Surveyors * Access Consultants

Client: Mr. & Mrs Gale

Scale: 1:500

Project: Proposed Change of Use
Field adjacent to West Waize
Fleetcoy, Gedney Hill.
Spalding, Lincolnshire.

Date: May '06

Drawn by: MD

Drawing No.: B1777 – 02

Title: Proposed Site Plan.

Revision: B

A1