
© Design Copyright reserved. Written consent must be obtained before copying or reproducing this drawing. Do not scale this drawing, use figured dimensions only. Contractors are responsible for taking and checking site dimensions. Any discrepancy must be reported to the Architectural Technologist immediately.


LEGEND / NOTES COLUMN :


Rev A: South Holland Internal Drainage Board Minor Amendments. MD 21.07.06
Rev B: South Holland Environmental Services Minor Amendments. MD 07.08.06

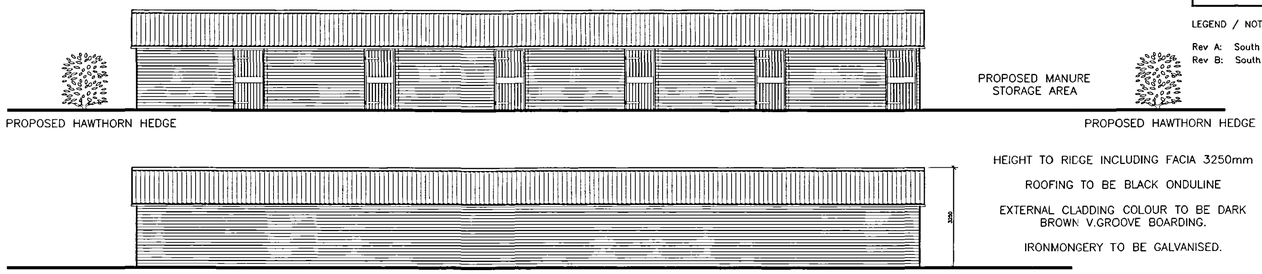

PROPOSED STABLE BL OCK ELEVATIONS

SCALE 1:100

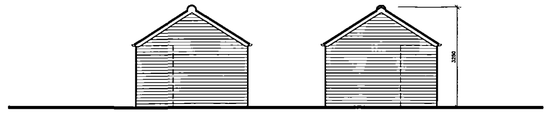

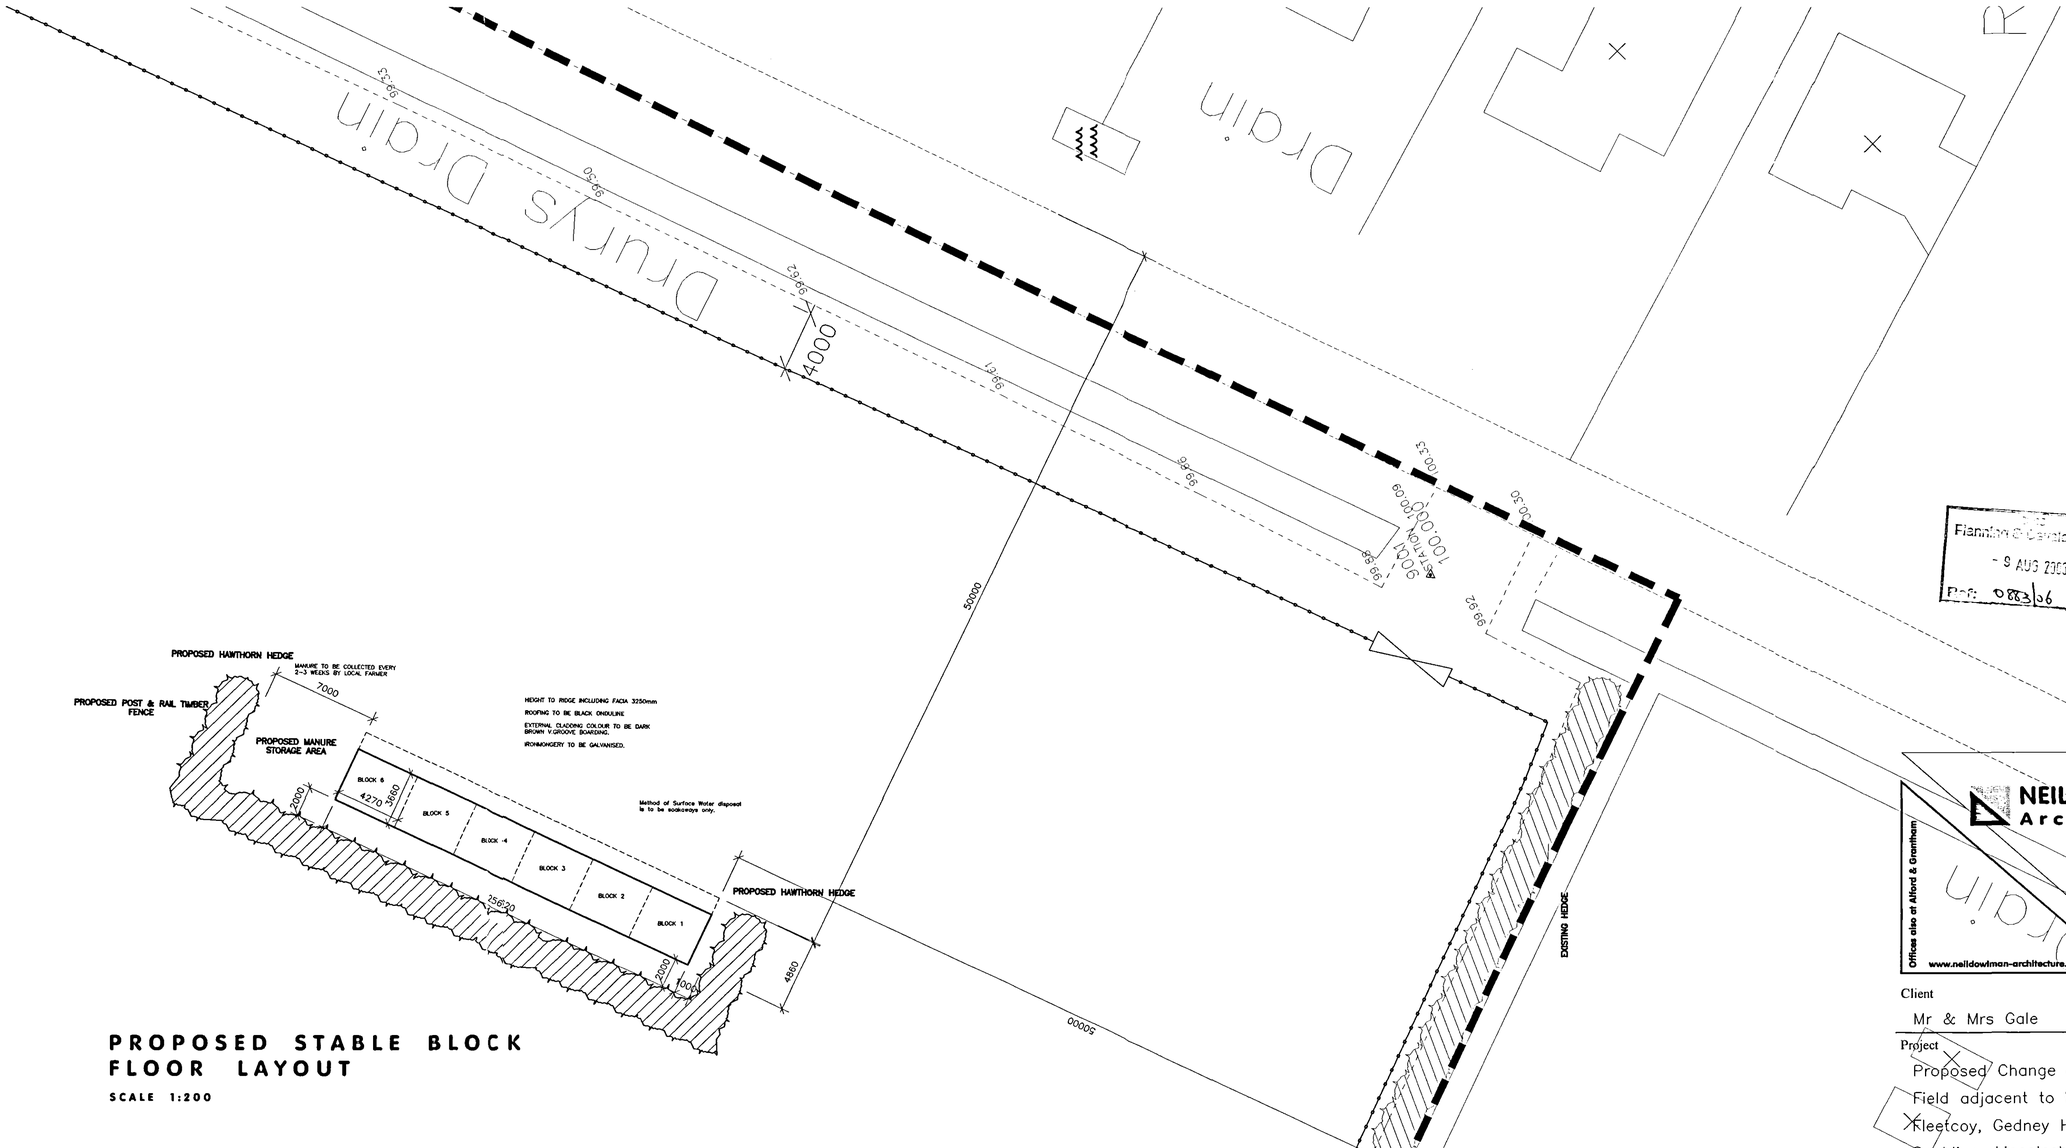

PROPOSED STABLE BLOCK FLOOR LAYOUT

SCALE 1:200

DETERMINED PLAN

Planning & Development
- 9 AUG 2006
Ref: 0883/06

AMENDED PLAN
Ref: A2

NEIL DOWLMAN Architecture
Neil Dowlman Architecture Ltd
14 Main Ridge West
Boston, Lincs PE21 6QQ
Tel: 01205 357272 Fax: 01205 351115
Email: boston@neildowlman-architecture.co.uk
Offices also at Alford & Grantham
www.neildowlman-architecture.co.uk
Members of The Royal Institute of British Architects
Members of Chartered Institute of Architectural Technologists
Corporate Building Engineer
Chartered Architects & Architectural Technologists
Designers * Building Engineers * Project Managers
Planning Supervisors * Party wall Surveyors * Access Consultants

Client: Mr & Mrs Gale

Scale: 1:100

Project: Proposed Change of Use
Field adjacent to West Waize
Kleetcoy, Gedney Hill.
Spalding, Lincolnshire.

Date: May '06

Drawn by: MD

Drawing No.: B1777 – 03

Title: Proposed Site Plan & Elevations.

Revision: B

A1