
© Design Copyright reserved. Written consent must be obtained before copying or reproducing this drawing. Do not scale this drawing, use figured dimensions only. Contractors are responsible for taking and checking site dimensions. Any discrepancy must be reported to the Architectural Technologist immediately.

LEGEND / NOTES COLUMN :

Rev A: South Holland Internal Drainage Board Minor Amendments. MD 21.07.06

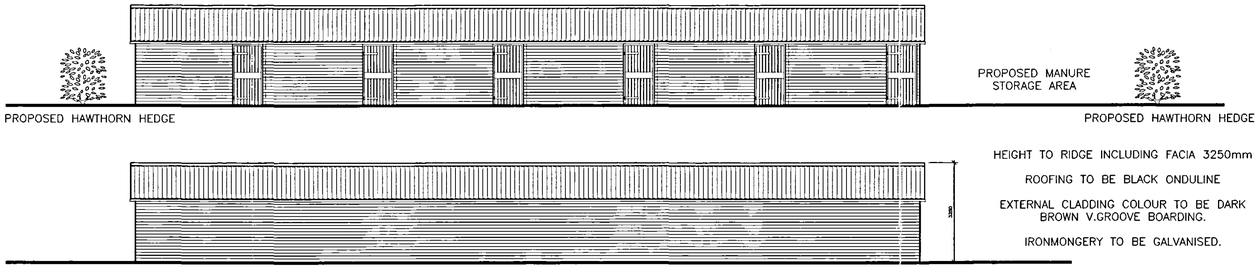

HEIGHT TO RIDGE INCLUDING FACIA 3250mm


ROOFING TO BE BLACK ONDULINE

EXTERNAL CLADDING COLOUR TO BE DARK BROWN V.GROOVE BOARDING.

IRONMONGERY TO BE GALVANISED.

PROPOSED STABLE BL OCK ELEVATIONS

SCALE 1:100

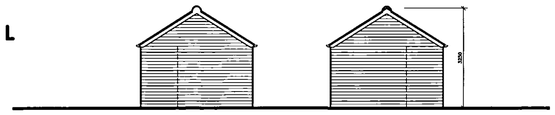


HEIGHT TO RIDGE INCLUDING FACIA 3250mm

ROOFING TO BE BLACK ONDULINE

EXTERNAL CLADDING COLOUR TO BE DARK BROWN V.GROOVE BOARDING.

IRONMONGERY TO BE GALVANISED.

Method of Surface Water disposal is to be soakaways only.

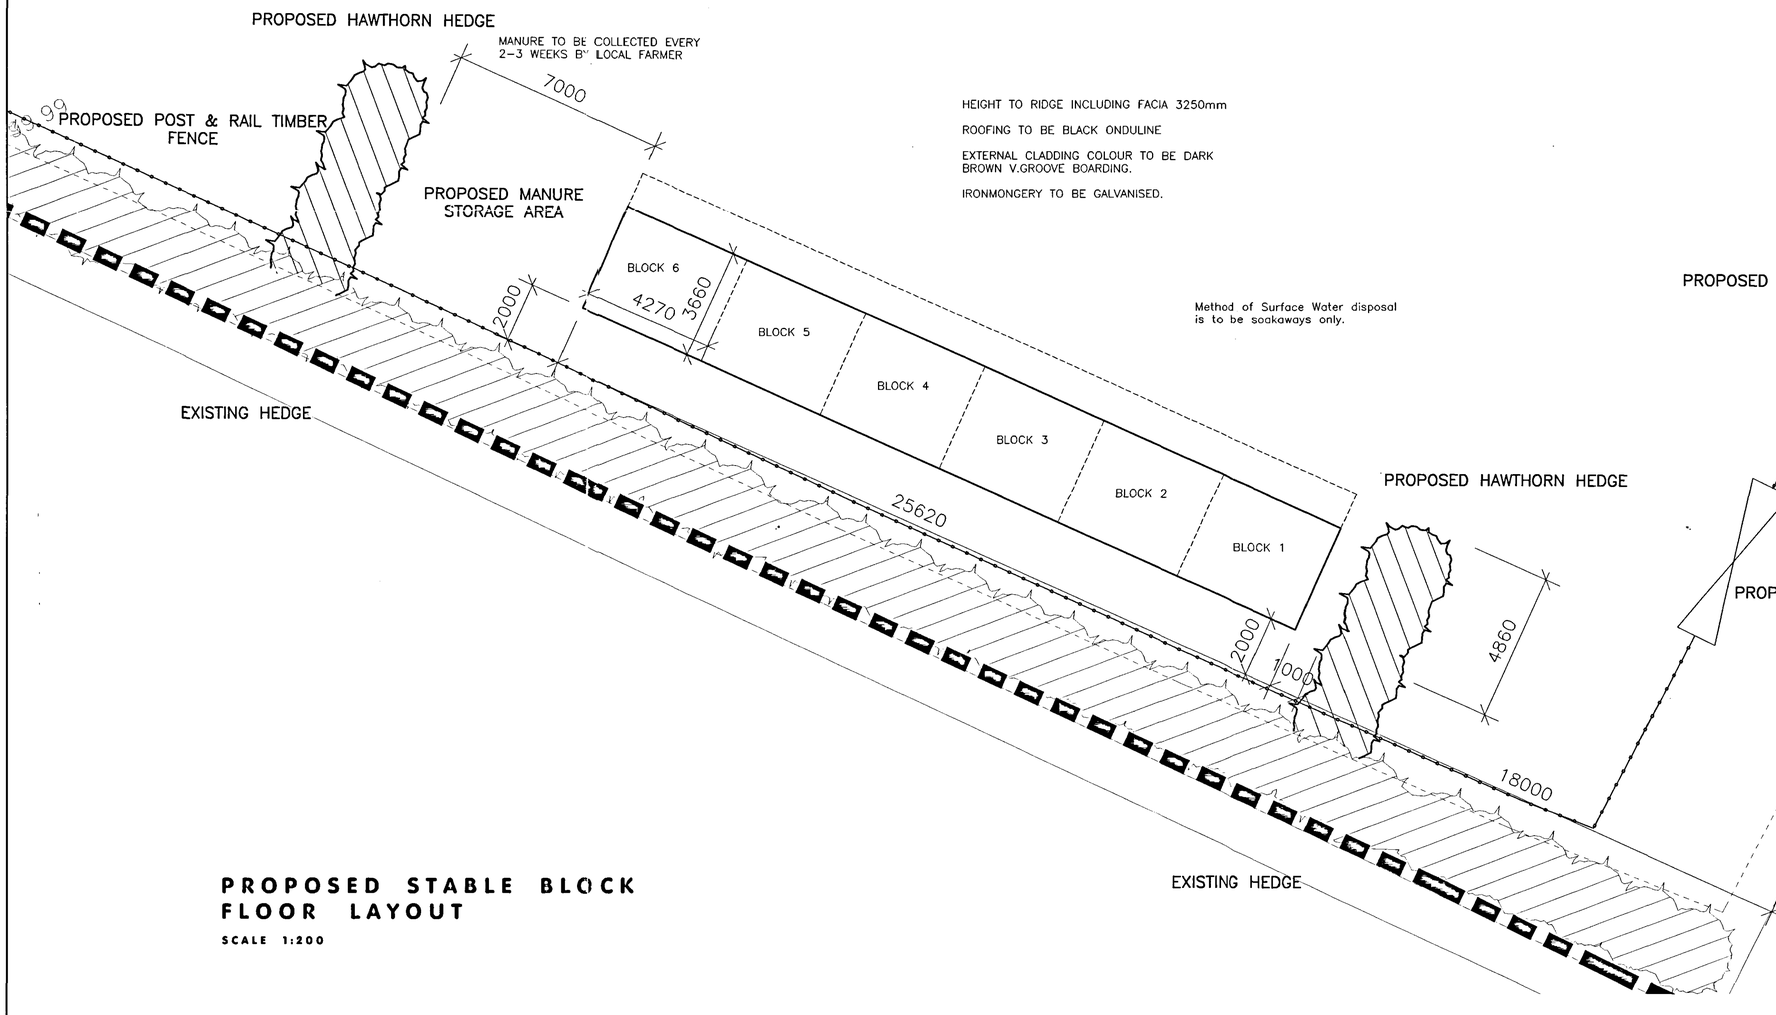

PROPOSED STABLE BLOCK FLOOR LAYOUT

SCALE 1:200

AMENDED PLAN
Ref: A1

SOUTH HOLLAND D.C.
BUILDING CONTROL
21 DEC 2006
FEE 088/06

SUPERSEDED

NEIL DOWLMAN Architecture
Neil Dowlman Architecture Ltd
14 Main Ridge West
Boston, Lincs PE21 6QQ
Tel: 01205 357272 Fax: 01205 351115
Email: boston@neildowlman-architecture.co.uk
Members of The Royal Institute of British Architects
Members of Chartered Institute of Architectural Technologists
Corporate Building Engineer
Chartered Architects * Architectural Technologists
Designers * Building Engineers * Project Managers
Planning Supervisors * Party wall Surveyors * Access Consultants
Offices also at Alford & Grantham
www.neildowlman-architecture.co.uk

Client: Mr & Mrs Gale

Scale: 1:100

Project: Proposed Change of Use
Field adjacent to West Waize
Fleetcoy, Gedney Hill.
Spalding, Lincolnshire.

Date: May '06

Drawn by: MD

Drawing No.: B1777 – 03

Title: Proposed Site Plan & Elevations.

Revision: A

A1