
© Design Copyright reserved. Written consent must be obtained before copying or reproducing this drawing. Do not scale this drawing, use figured dimensions only. Contractors are responsible for taking and checking site dimensions. Any discrepancy must be reported to the Architectural Technologist immediately.

LEGEND / NOTES COLUMN :

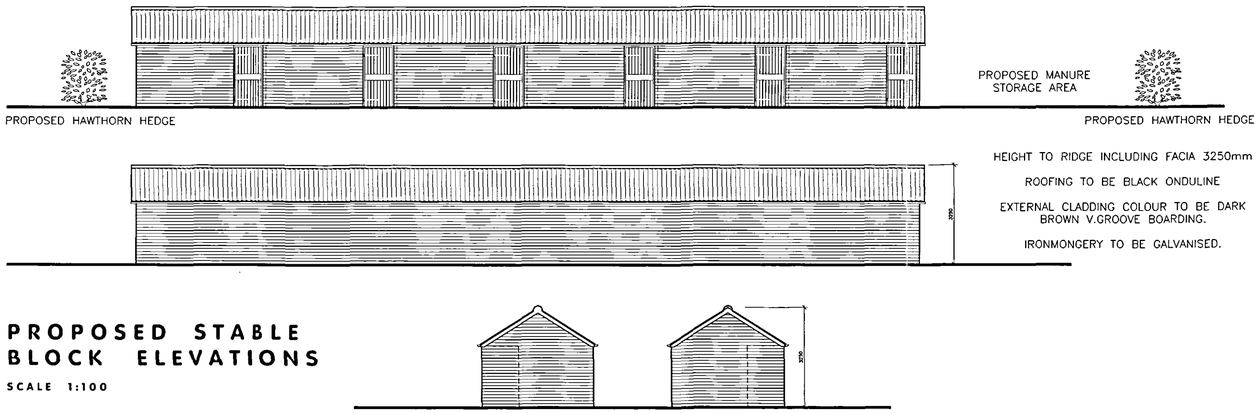

HEIGHT TO RIDGE INCLUDING FACIA 3250mm

ROOFING TO BE BLACK ONDULINE

EXTERNAL CLADDING COLOUR TO BE DARK BROWN V.GROOVE BOARDING.

IRONMONGERY TO BE GALVANISED.

PROPOSED STABLE BLOCK ELEVATIONS


SCALE 1:100

HEIGHT TO RIDGE INCLUDING FACIA 3250mm

ROOFING TO BE BLACK ONDULINE

EXTERNAL CLADDING COLOUR TO BE DARK BROWN V.GROOVE BOARDING.

IRONMONGERY TO BE GALVANISED.

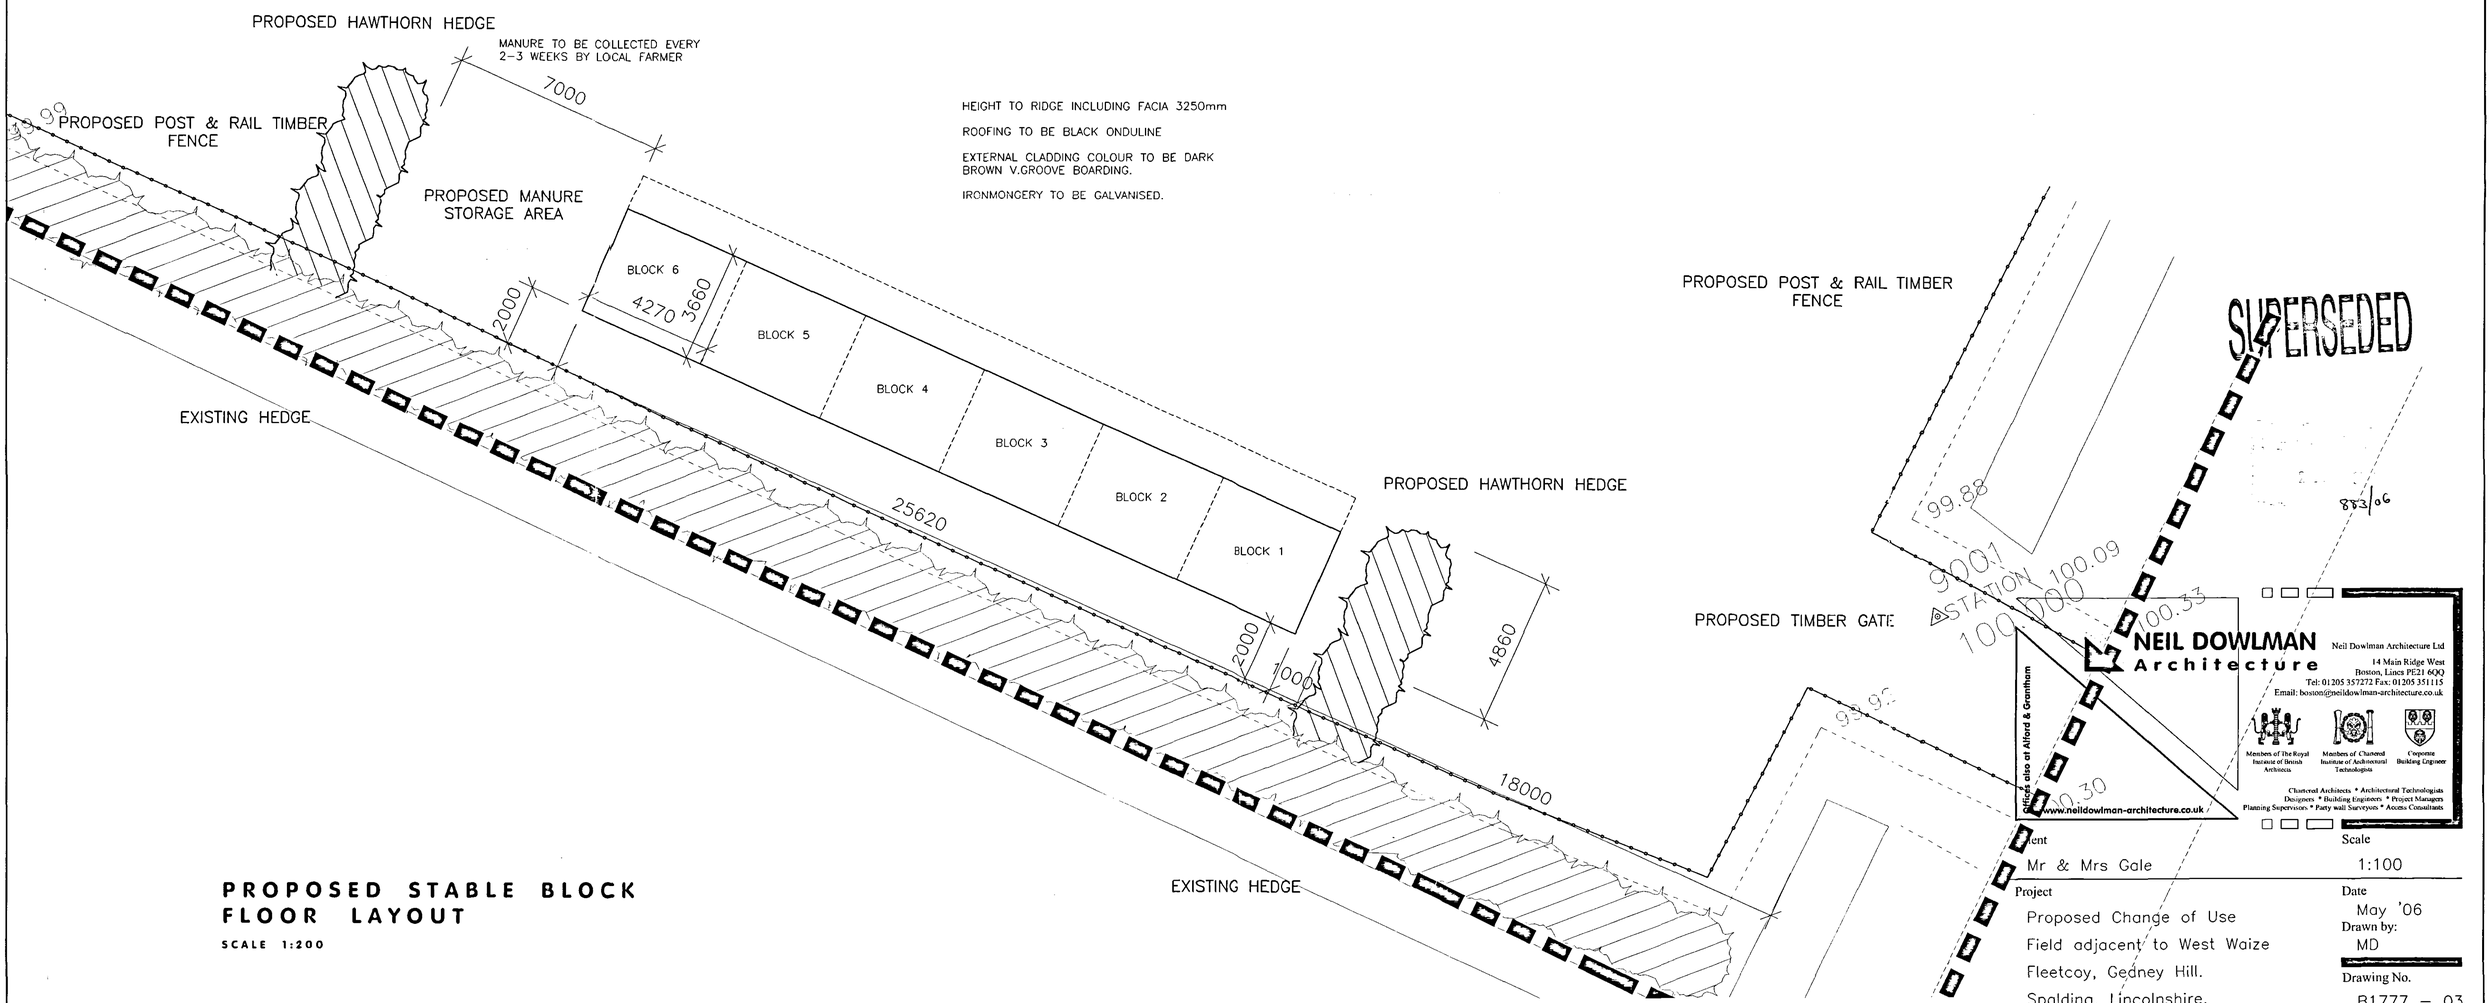

PROPOSED STABLE BLOCK FLOOR LAYOUT

SCALE 1:200

NEIL DOWLMAN Architecture
Neil Dowlman Architecture Ltd
14 Main Ridge West
Boston, Lincs PE21 6QQ
Tel: 01205 357272 Fax: 01205 351115
Email: boston@neildowlman-architecture.co.uk
Members of The Royal Institute of British Architects | Members of Chartered Institute of Architectural Technologists | Corporate Building Engineer
Chartered Architects * Architectural Technologists
Designers * Building Engineers * Project Managers
Planning Supervisors * Party wall Surveyors * Access Consultants
Offices also at Alford & Grantham
www.neildowlman-architecture.co.uk

Client: Mr & Mrs Gale

Scale: 1:100

Project: Proposed Change of Use
Field adjacent to West Waize
Fleetcoy, Gedney Hill.
Spalding, Lincolnshire.

Date: May '06

Drawn by: MD

Drawing No.: B1777 – 03

Title: Proposed Site Plan & Elevations.

Revision

A1