




WEST

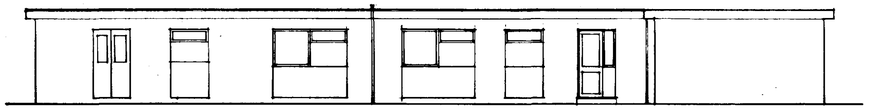

NORTH

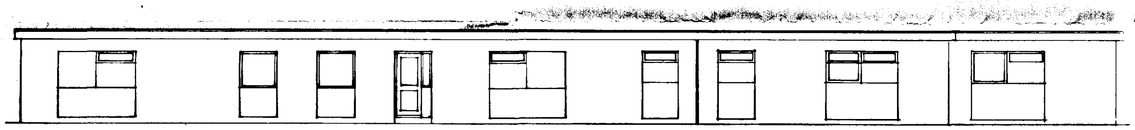

EAST

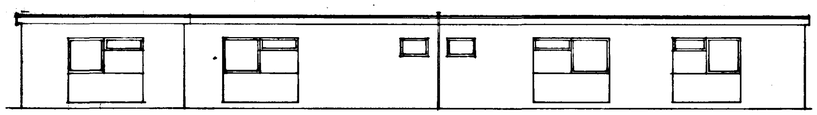

SOUTH

DETERMINED PLAN

SOUTH HOLLAND D.C.
HOUSING & PLANNING
07 SEP 1995
Ref: 0899/95

FLEET ESTATE OFFICES, FLEET.

EXISTING ELEVATIONS

SCALE 1:100

DATE APR 1995

DRWG. NO. 2

Banyard
ARCHITECTS ASSOCIATES
DESIGN
PROJECT MANAGEMENT
CONSTRUCTION
K.R.Banyard Limited
31 Acorn Road
Newcastle upon Tyne NE2 2DJ
Telephone (0191) 2811285

THIS AREA ALL AS EXISTING

EXISTING FIRE EXIT

MAIN ENTRANCE

unisex disabled

OFFICE

COMPUTER ROOM

STORE

reception

DG1 DG2 DG3 DG4 DG5 DG6 DG7 DG8 DG9 DG10 DG11 DG12 DG13 DG15 DG16 DG17

Notes:

TYPE A

TYPE B

TYPE C

TYPE D

DETERMINED PLAN

SOUTH HOLLAND DC
HOUSING & PLANNING
07 SEP 1995
Ref: 0899/95


Banyard
ARCHITECTS DEVELOPERS

Project Title
FLEET ESTATE OFFICES, FLEET.


Drawing Title
PROPOSED GROUND FLOOR PLAN

Scale	Job Ref No	
1:50	A 204	
Date	Dwg No	Rev
OCTOBER 1987	3	B.


31 ACORN ROAD, JESMOND, NEWCASTLE UPON TYNE. NE2 2DJ

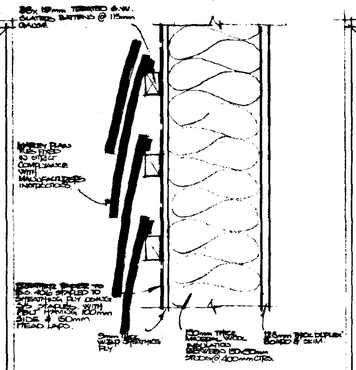


EXTERNAL WALL DETAIL

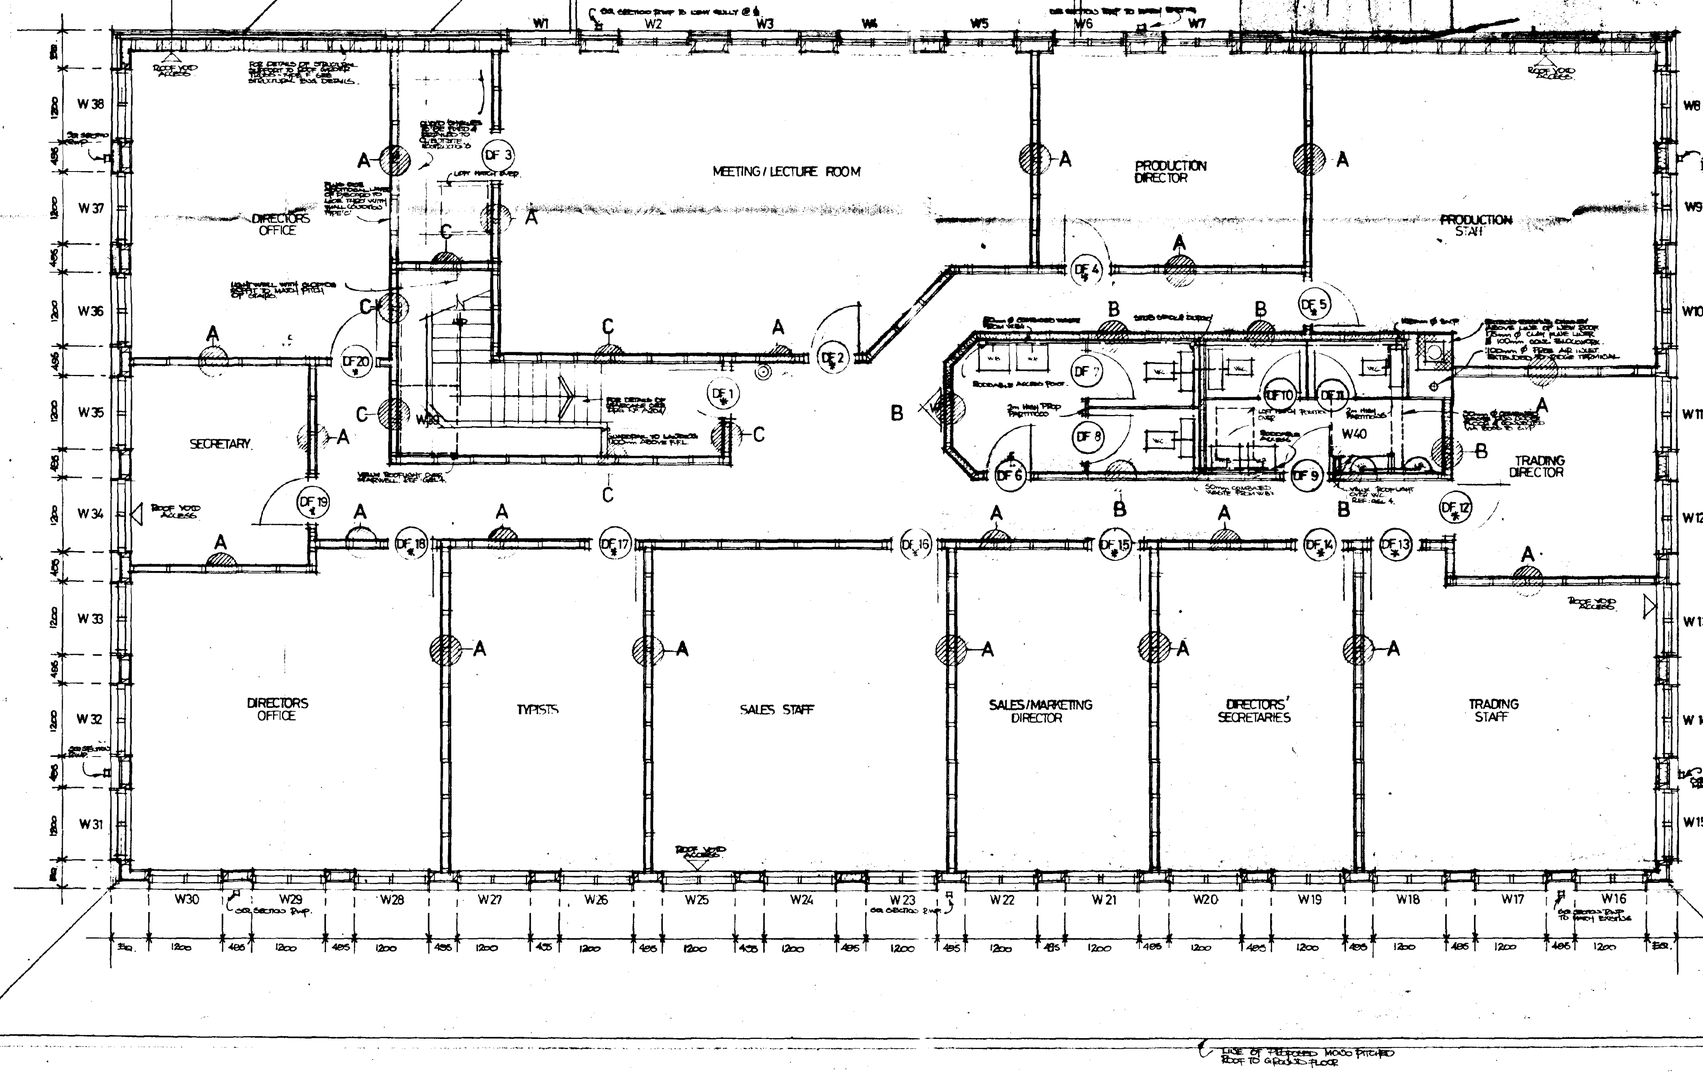


INTERNAL PARTITIONS :

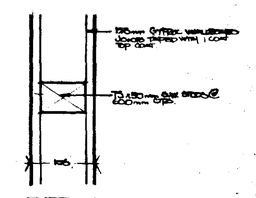

TYPE A

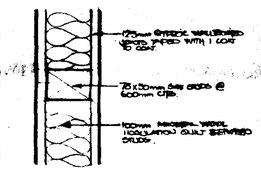

TYPE B

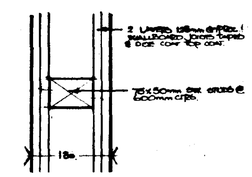

TYPE C

NOTES:

1. ALL NEW SLOPE AND TO BE MATCH EXISTING AS CLOSELY AS PRACTICABLE. LOCATIONS AS SHOWN ON PLANS.
2. GUTTERS TO BE LAID TO FALL OF 1:600
3. UNLESS OTHERWISE STATED ALL NEW BRICKWORK TO MATCH EXISTING ADJACENT WORK
4. ALL EXISTING FIRE ALARM SYSTEM TO BE EXTENDED AS REQUIRED

SOUTH TYNESIDE DC
HOUSING & PLANNING
07 SEP 1995
Ref: 0599/95

DETERMINED PLAN

NOTES:

ALL DOOR HANDLES AT 900 TO 1200 FROM FINISHED FLOOR LEVEL


BUMPER WHERE GLASS DOOR ENCOUNTERED

CALL BY FOR EXTENDED FIRE ALARM SYSTEM


Banyard
ARCHITECTS DEVELOPERS

11 ACORN ROAD, JESMOND, NEWCASTLE UPON TYNE
NE2 2DJ
Telephone (0191) 281 1384


Project Title	FLEET ESTATE OFFICES
Drawing Title	PROPOSED FIRST FLOOR PLAN
Scale 1:50	Job Ref No A 204
Date NOV 1987	Dwg No 4 Rev B.

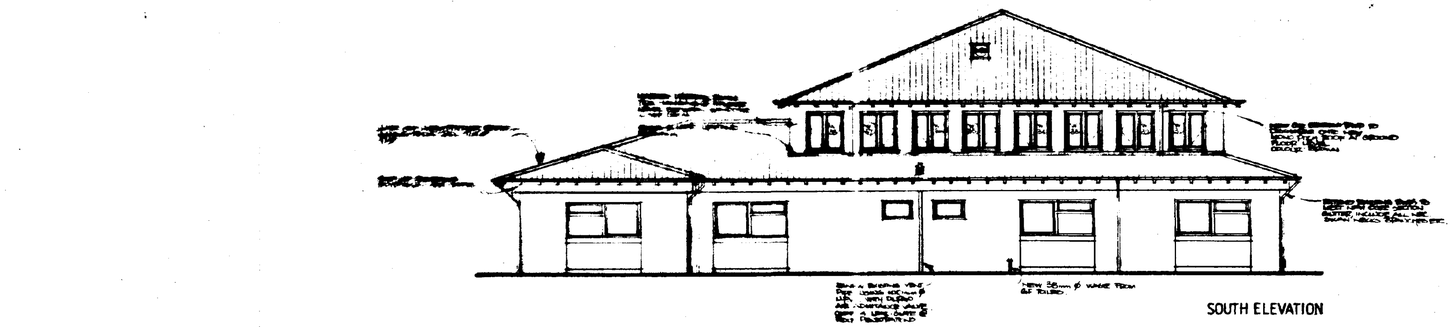


SOUTH ELEVATION

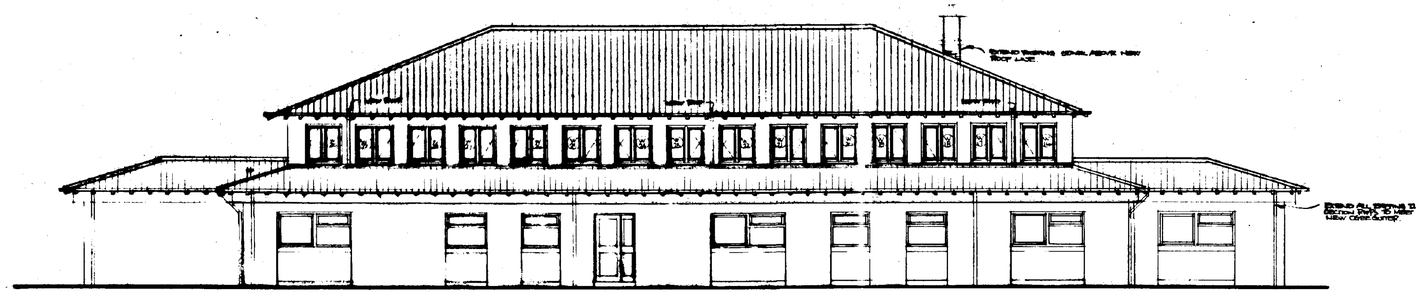


EAST ELEVATION

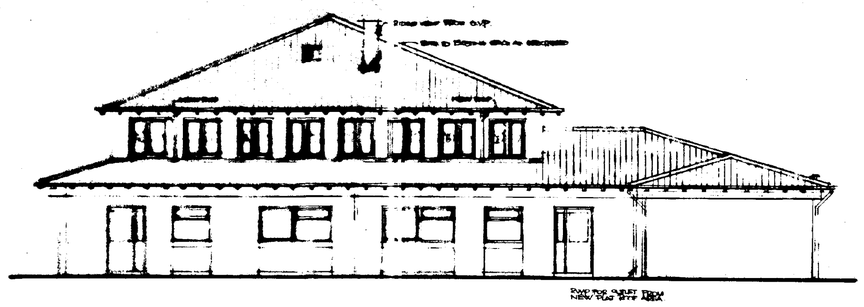

NORTH ELEVATION

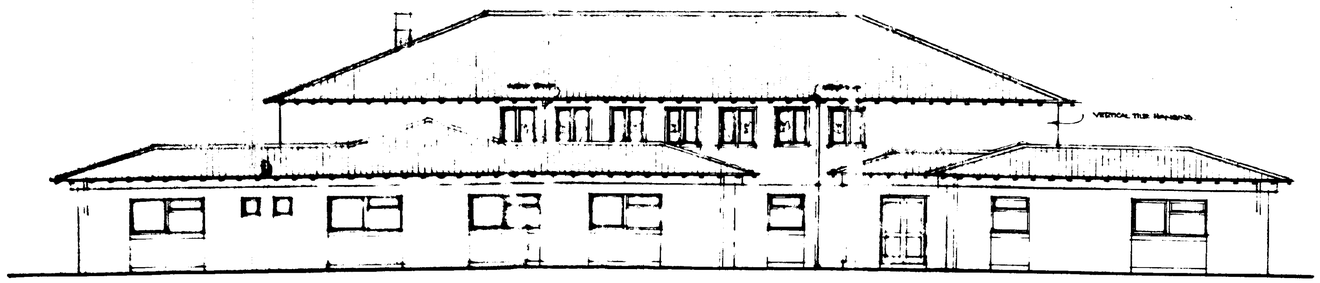

WEST ELEVATION

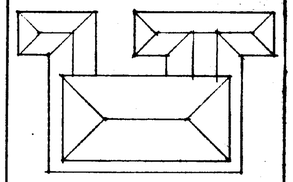

LOCATION PLAN (NTS)

DETERMINED PLAN

SOUTH HOLLAND HOUSING & PLANNING
07 SEP 1995
Ref: 0899/95


Banyard
ARCHITECTS DEVELOPERS

Project Title
FLEET ESTATE OFFICES

Drawing Title
PROPOSED ELEVATION

Scale	Job Ref No	
1:100	A 204	
Date	Dwg No	Rev
JAN 87	5	

31 ACORN ROAD, JESMOND, NEWCASTLE UPON TYNE
NE2 2DJ
Telephone (091) 2811285

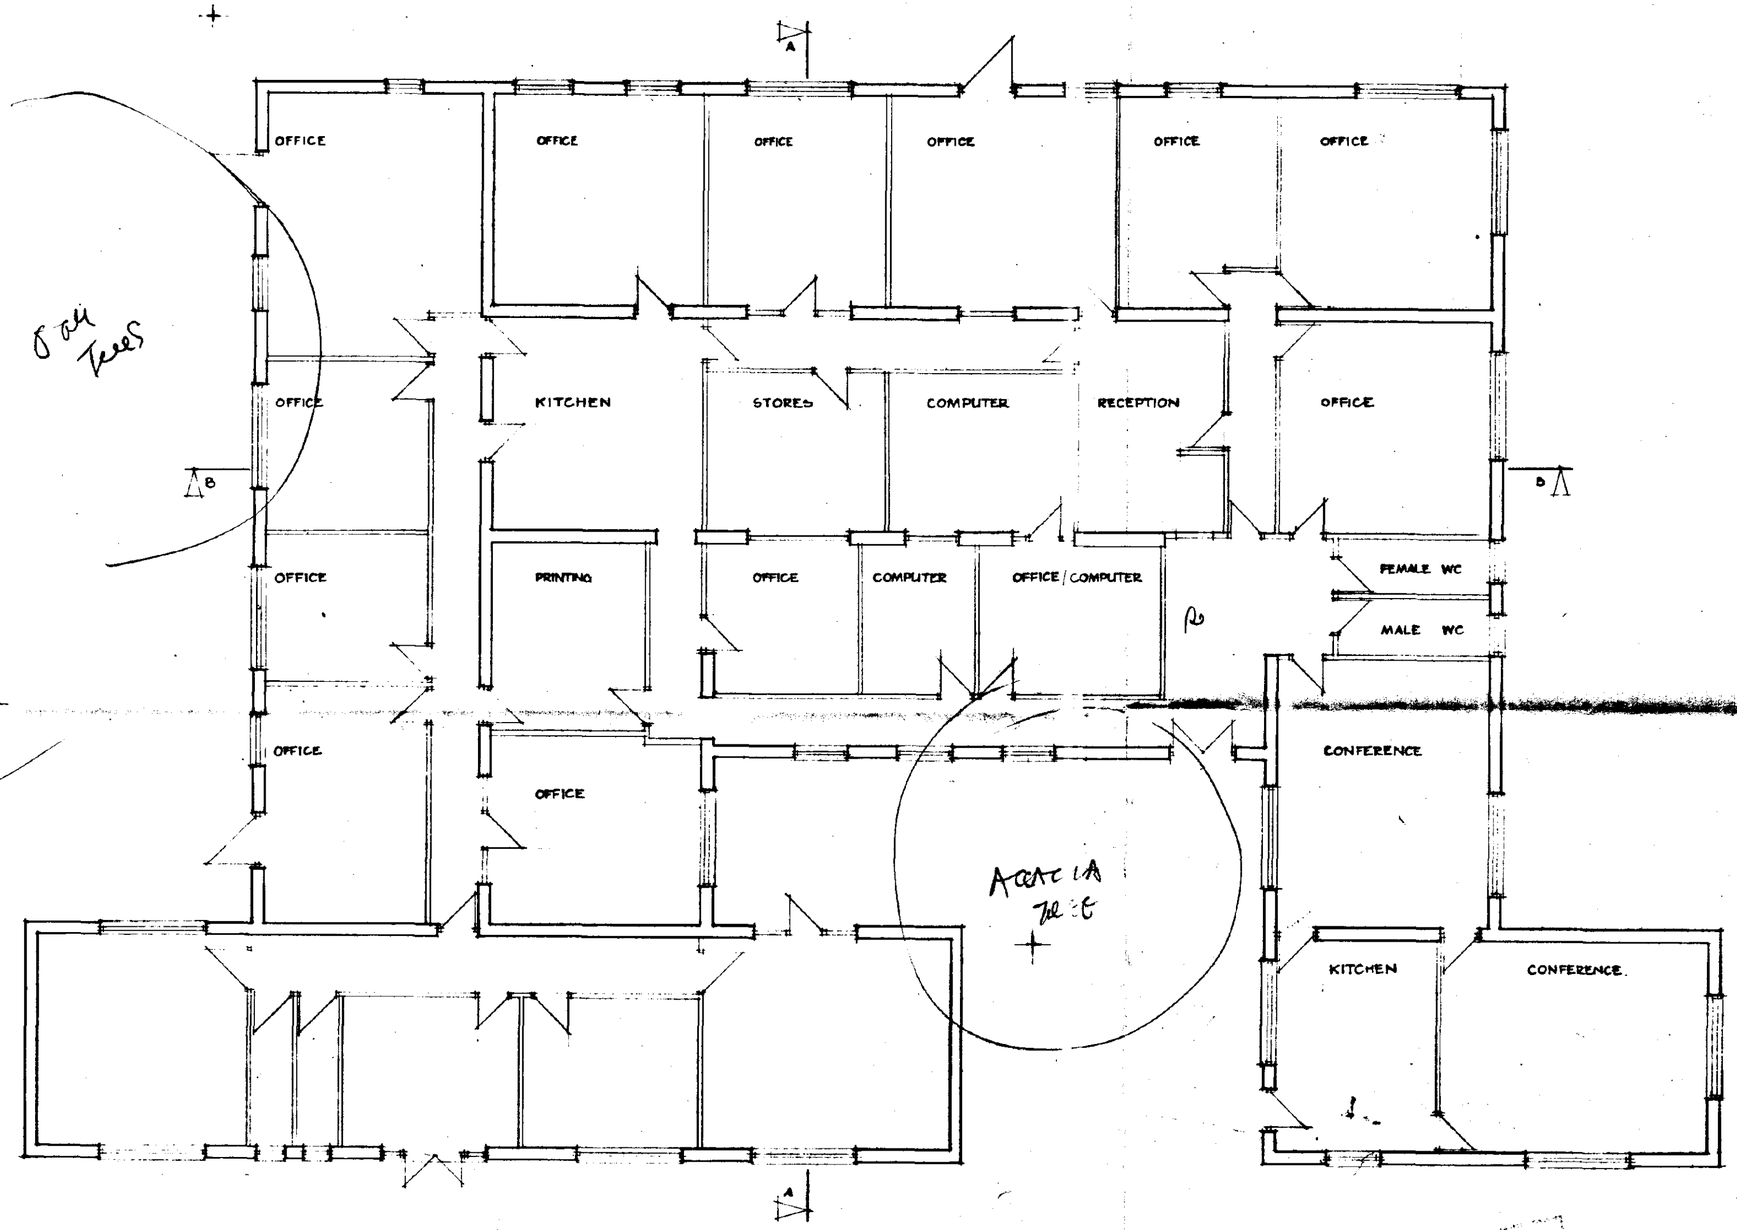

SOUTH HOLLAND DC
HOUSING & PLANNING
07 SEP 1995
Ref: 0899/95


Banyard
ARCHITECTS DEVELOPERS

Project Title
FLEET ESTATE OFFICES, FLEET.

Drawing Title
EXISTING PLANS

Scale	Job Ref No	
1:100	A 204	
Date	Dwg No	Rev
APRIL 1987	1	

31 ACORN ROAD, JESMOND, NEWCASTLE UPON TYNE. NE2 2DJ
Telephone (091) 2811285

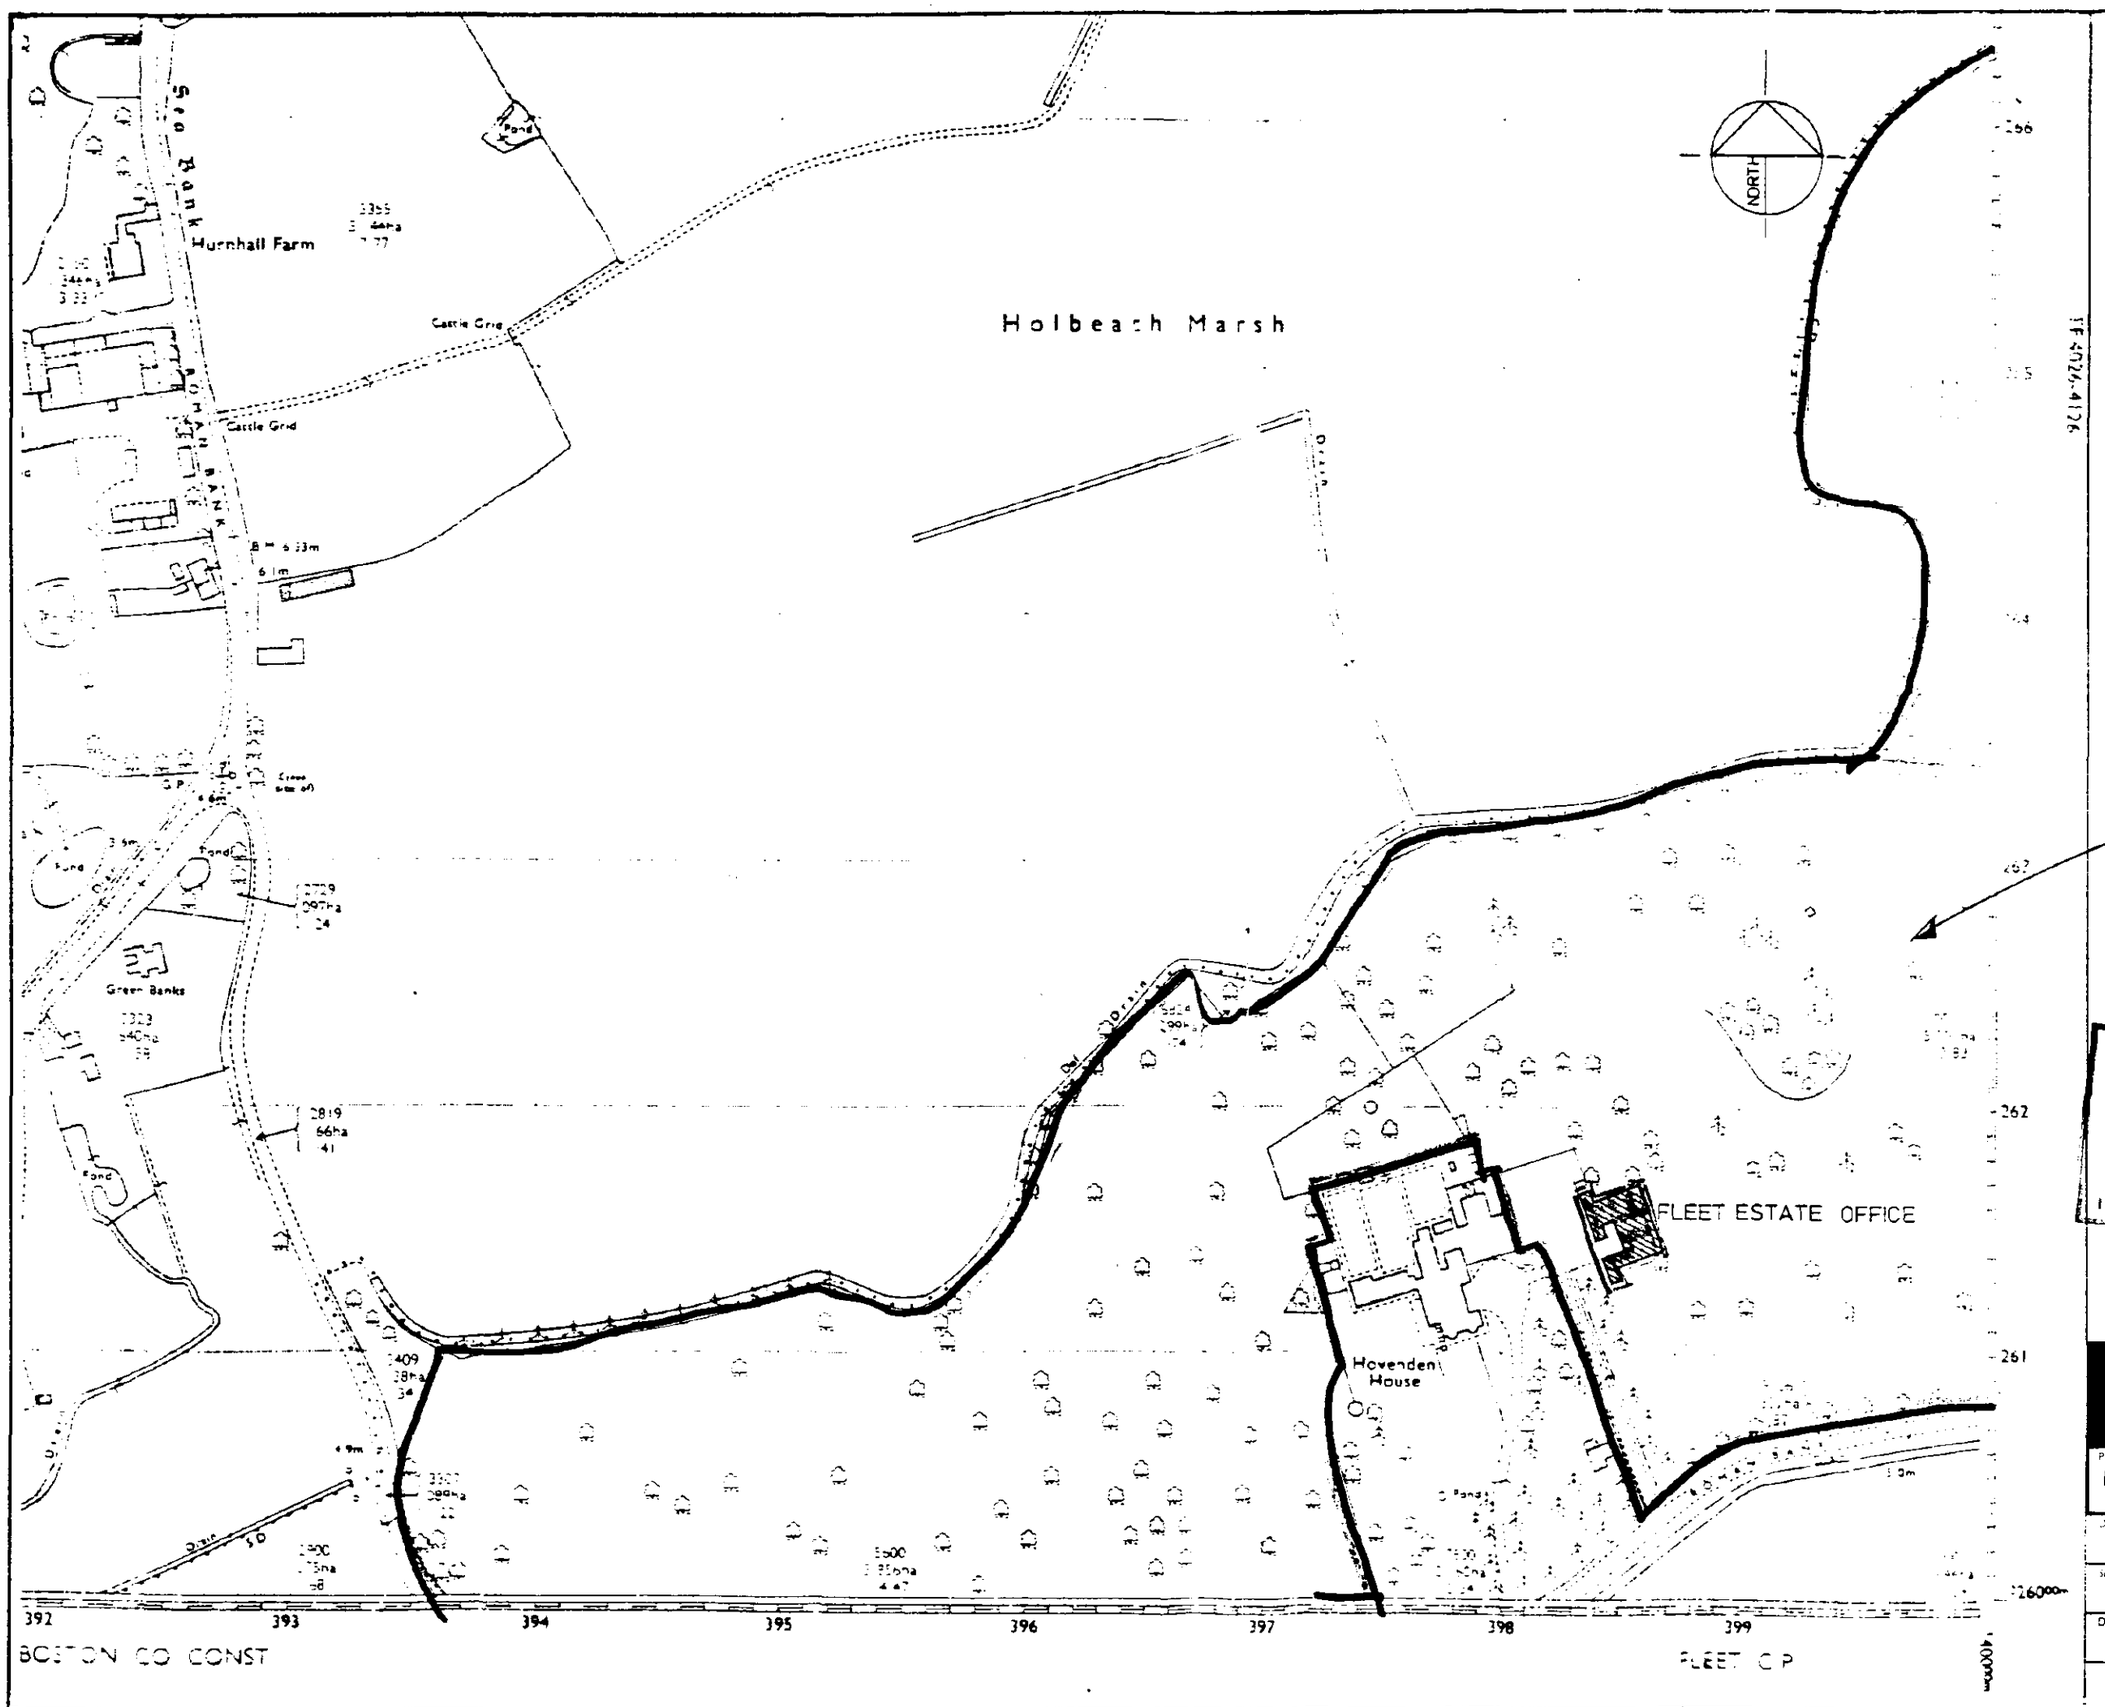

LAND OWNED BY A.H. WORTH & CO.

SOUTH HOLLAND DC
HOUSING & PLANNING
07 SEP 1995
Ref. 0899/95/S.

Banyard
ARCHITECTS DEVELOPERS

Project Title: FLEET ESTATE OFFICE, FLEET.


Drawing Title: LOCATION PLAN

Scale: 1:2500 | Job Ref No: A 204

Date: APRIL 87 | Dwg No: 6 | Rev:

11 ACORN ROAD, JESMOND, NEWCASTLE UPON TYNE. NE2 2DJ
Telephone (091) 2811285

HARPER & TUNSTALL PDS X70518

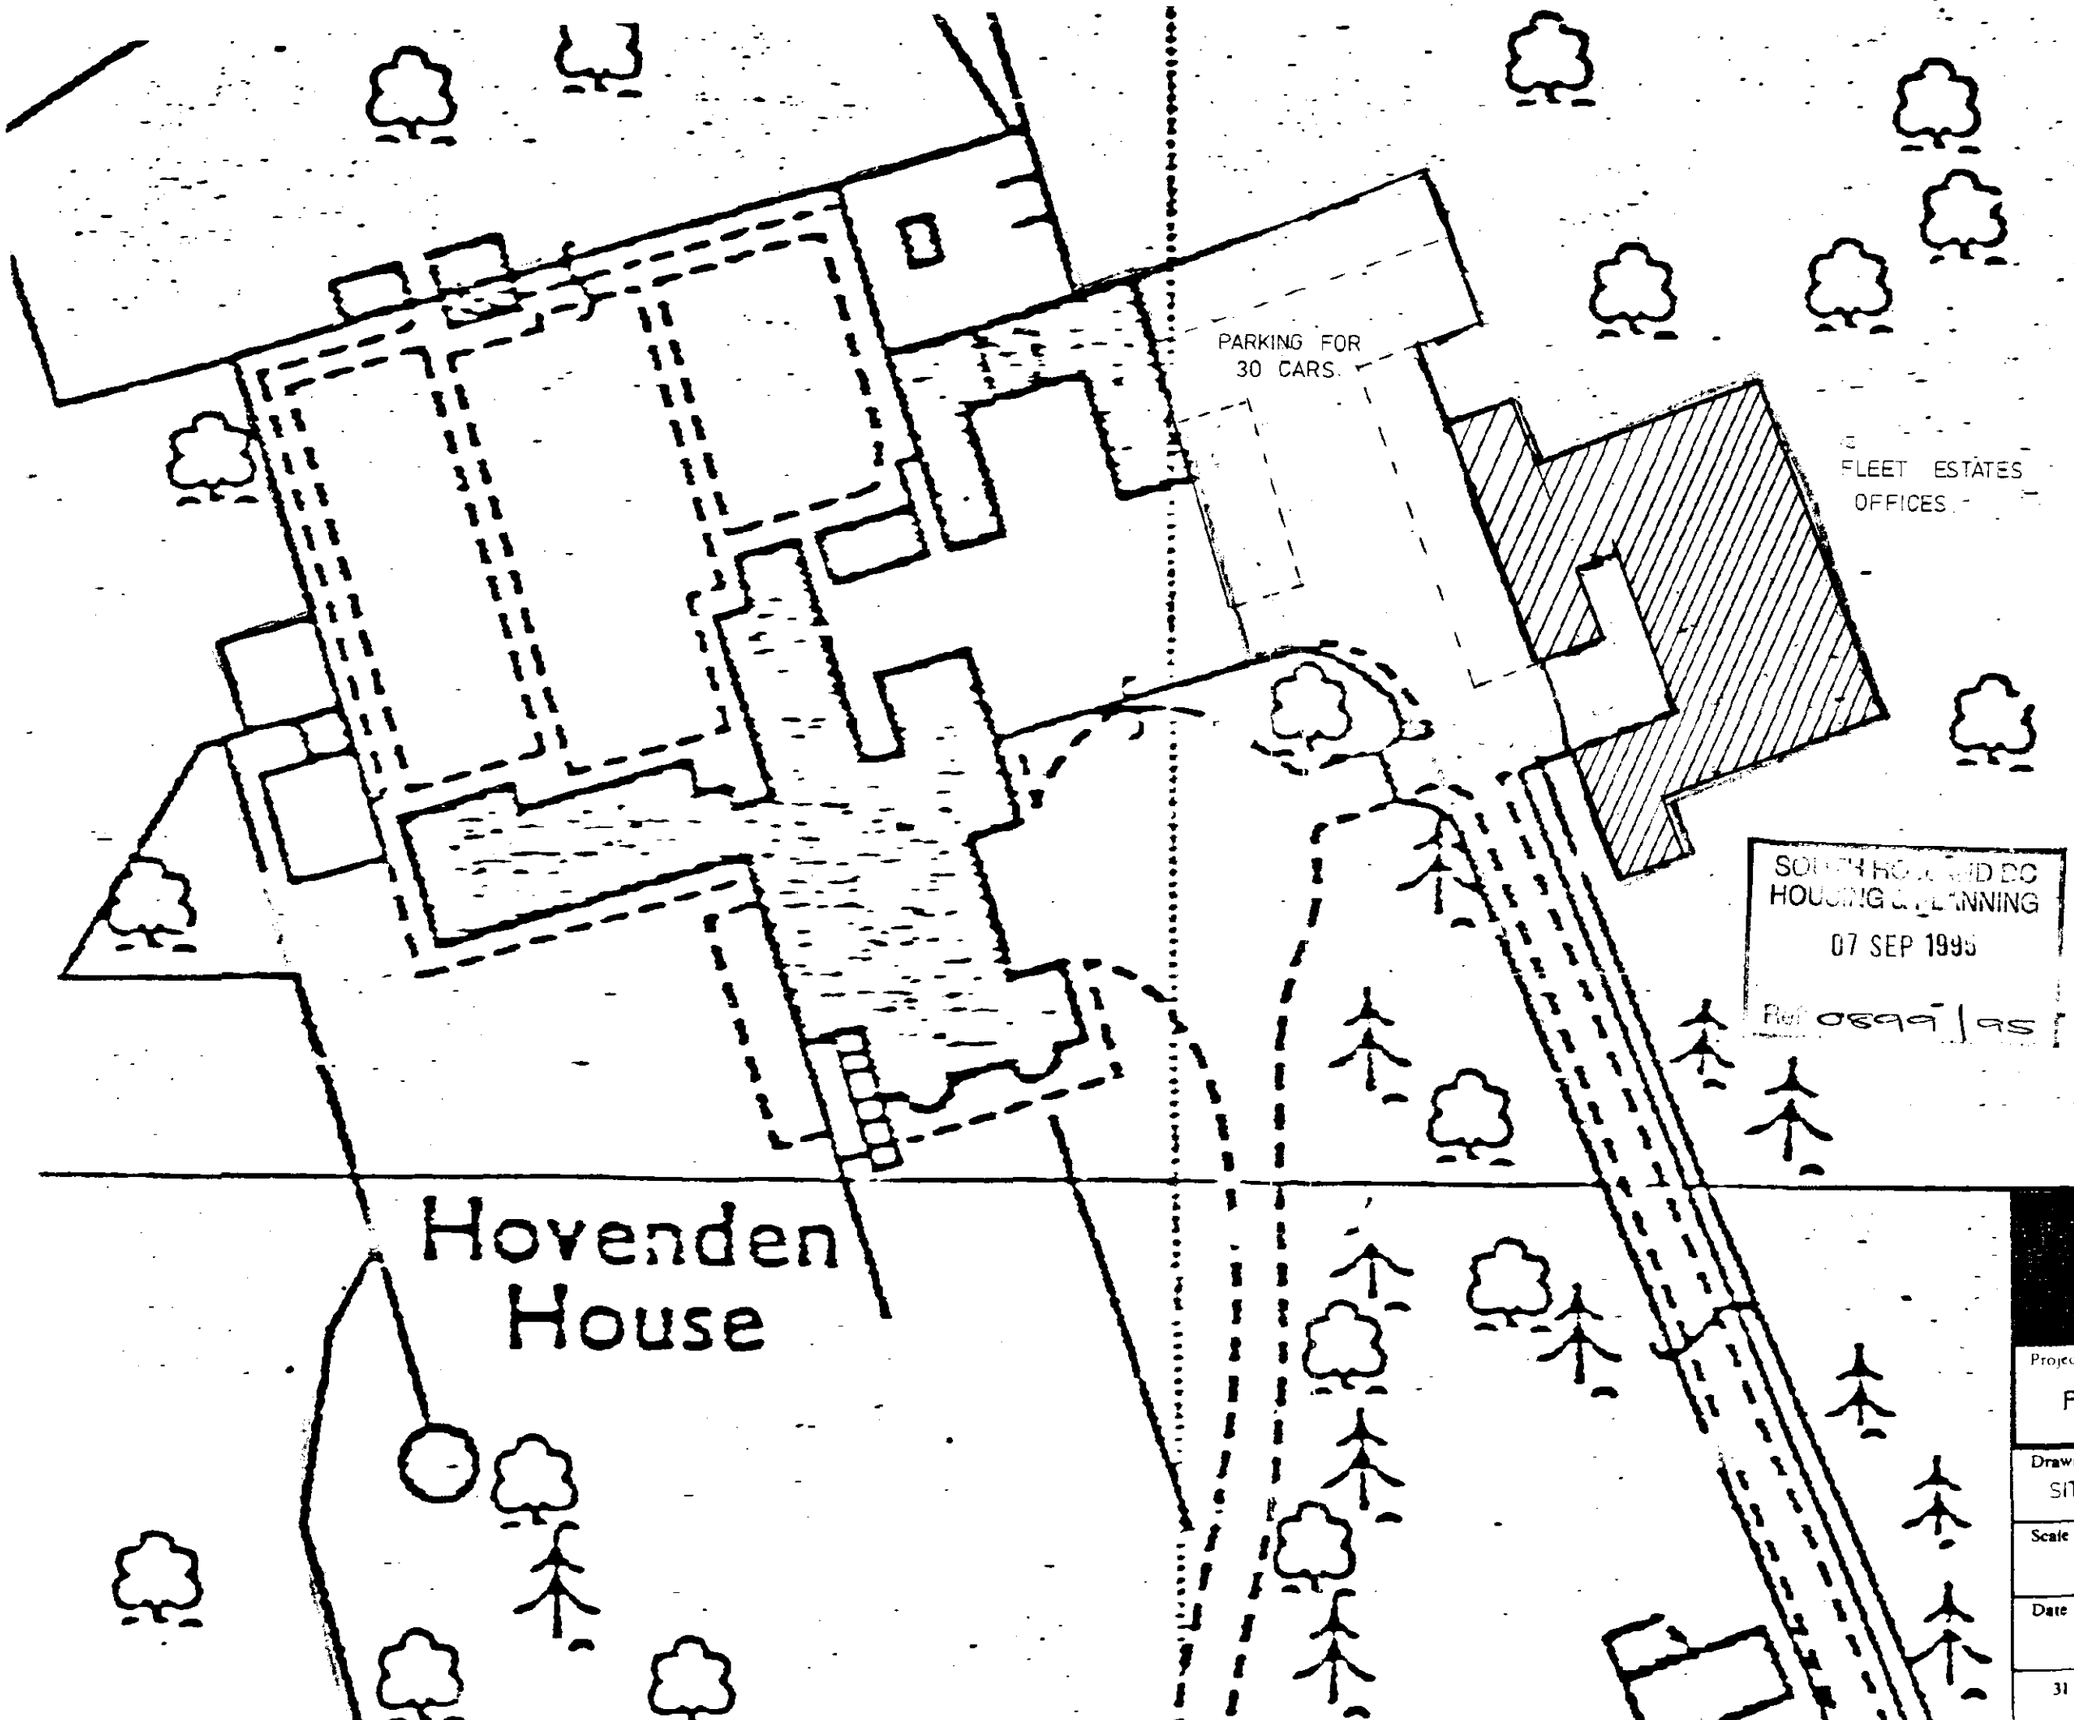

SOUTH HOLLAND DC
HOUSING & PLANNING
07 SEP 1995
Ref 0899/95

Banyard
ARCHITECTS DEVELOPERS

Project Title
FLEET ESTATE OFFICES, FLEET

Drawing Title
SITE LOCATION AND LAYOUT PLAN

Scale	Job Ref No	
1:100	A 204	
Date	Dwg No	Rev
APRIL '87	9	

31 ACORN ROAD, JESMOND, NEWCASTLE UPON TYNE.
NE2 2DJ
Telephone (091) 2811285