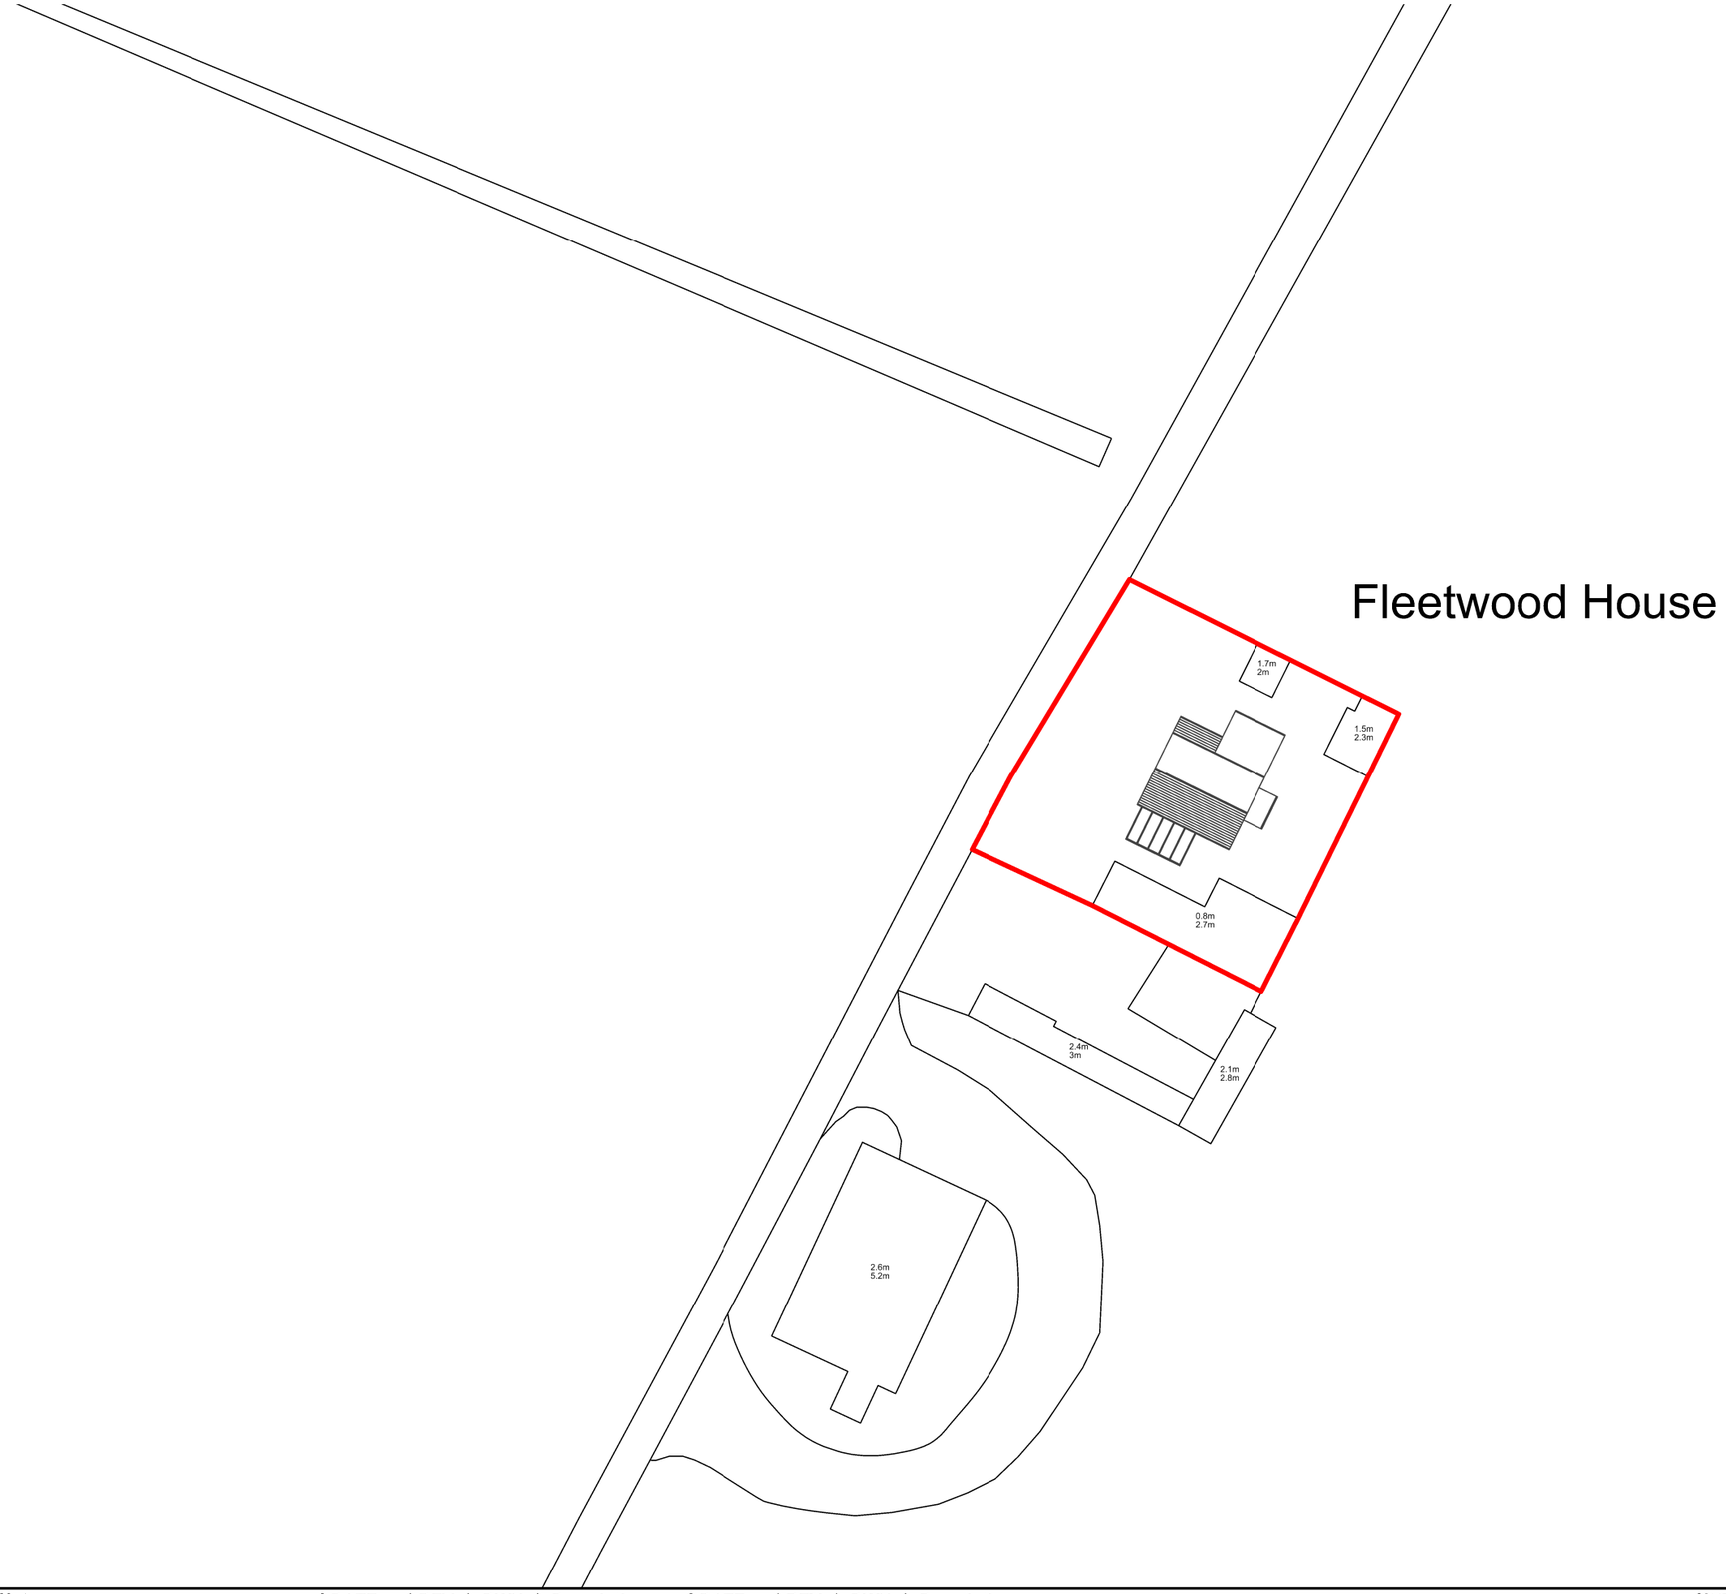


Notes	DATE	REV	DWN	Description	DATE	REV	DWN	Description
Do not scale from drawing use figured dimenions only All Dimensions to be checked and confirmed by the contractor/ builder on site	15/10/2024	_	KM	Issued for Planning				

Application Site Boundary

N

0 1m 3m 5m 10m 15m 20m

Scale Bar - 1:500 @ A3

CLIENT

Mr Ross Giles

PROJECT

Fleetwood House

ARCHITECT
Phi Architectural Design ltd
(PAD)
PHI ARCHITECTURAL DESIGN
e-mail:
ken.mwaniki@phiarchitecturaldesign.com
Tel: +44 7809575090

Drawing
Existing Site Plan

Descripion
PLANNING

Scale(s)	Date	Drawn
1:500 @ A3	October 2024	KM

Job No	Drawing No	Revision
165	A_002	_