

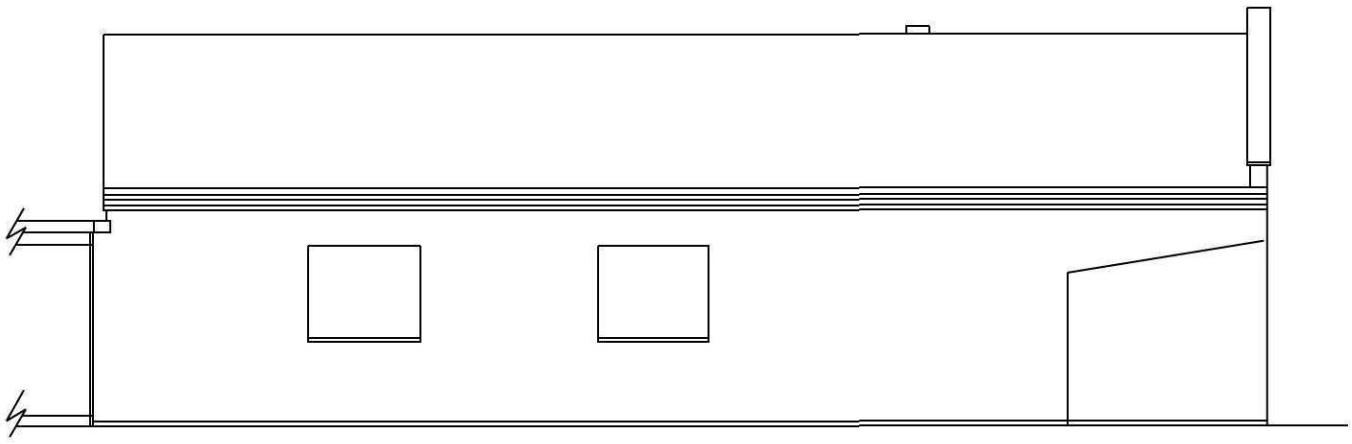



Existing Side Elevation 1:100

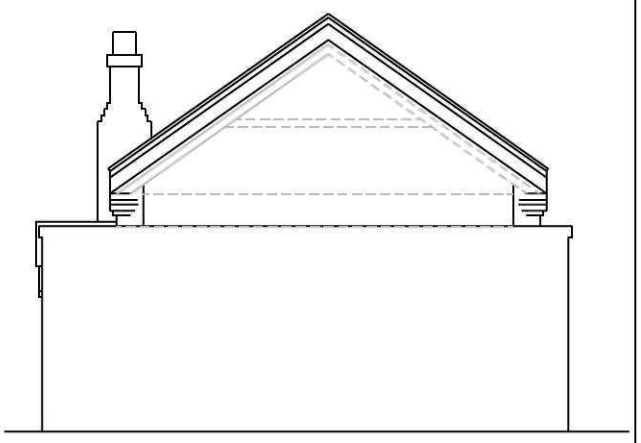


Existing Rear Elevation 1:100

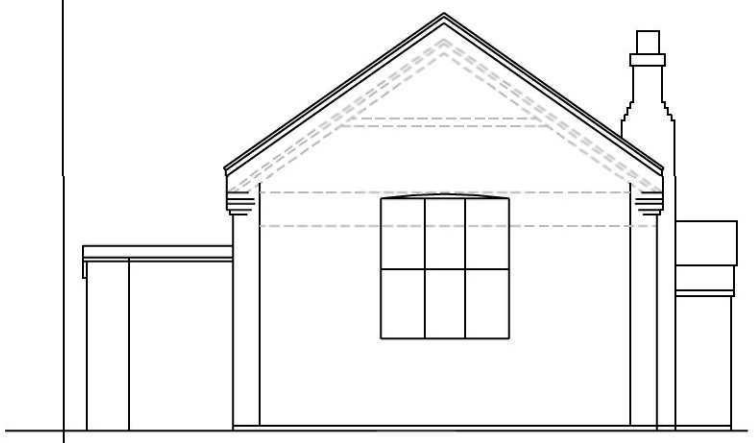

Existing Front Elevation 1:100

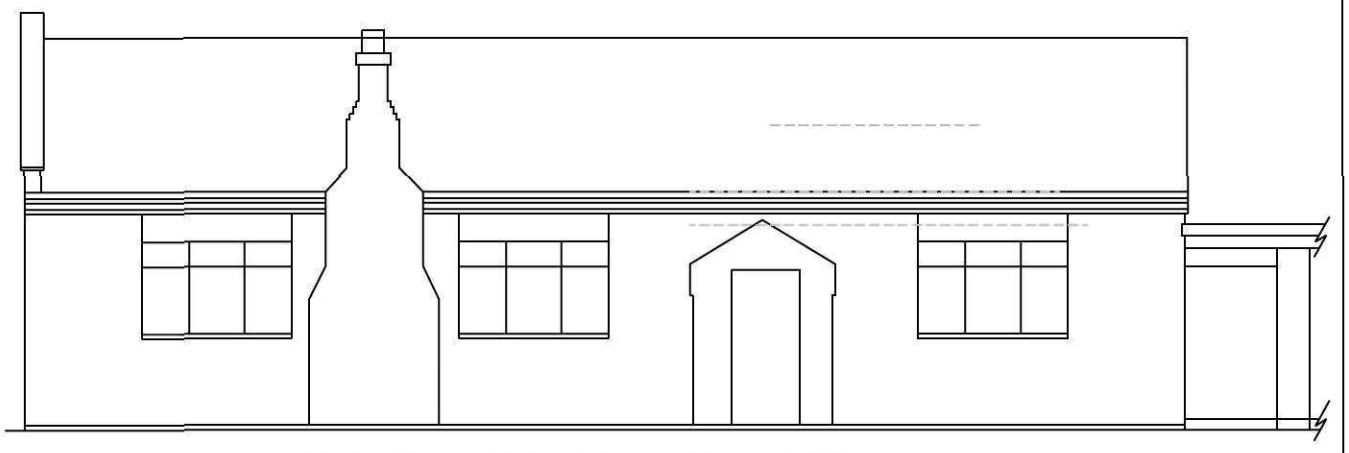

Existing Side Elevation 1:100

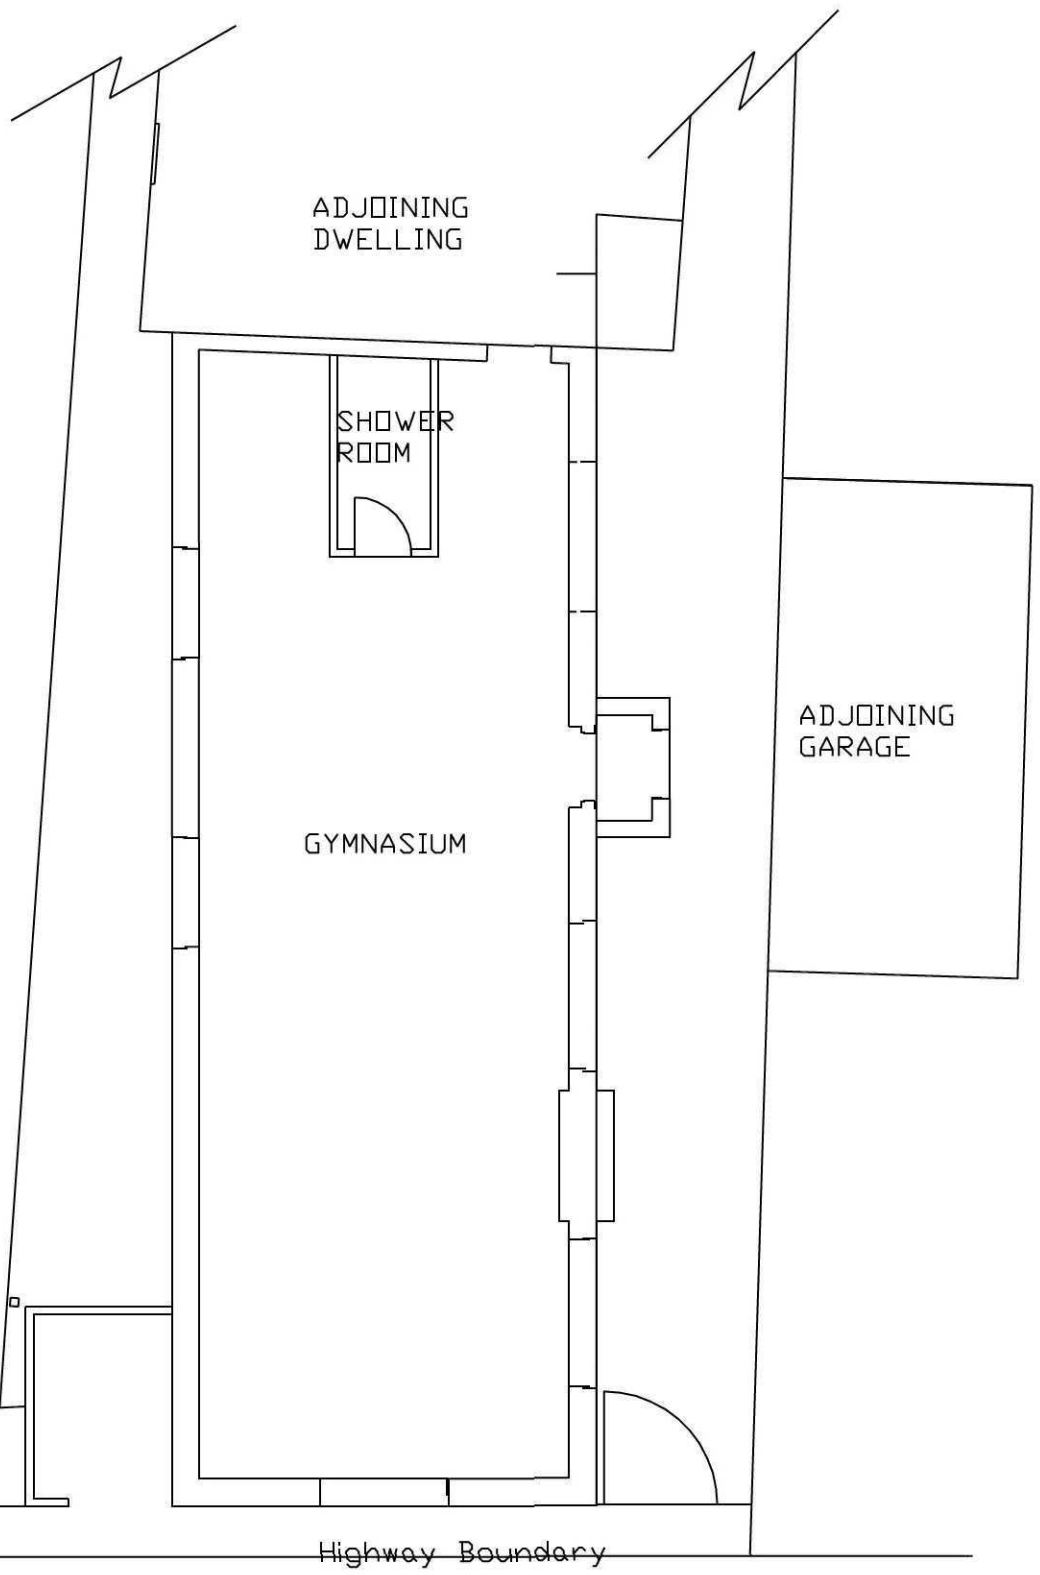

Existing Ground Floor Layout 1:100

0 1 2 3 4 5

METRES

Design & Management.co.uk
7 West Fen
Frithville
Boston
Lincs
PE22 7EX Tel 01205 750775

JOB TITLE

Existing Layout&Elevations
Alambra
Old Main Rd
Fleet Hargate PE12 8LH

SCALE	DATE
1:100 on A3	Sept 2014

DESIGNED & DRAWN BY KEITH BAKER DESIGN AND MANAGEMENT
TEL 01205 750775. ALL DRAWINGS ARE SUPPLIED SUBJECT TO
KBD&M'S STANDARD CONDITIONS. WHICH, ARE AVAILABLE ON REQUEST.

© COPYRIGHT KEITH BAKER 09/14