



FRONT ELEVATION.

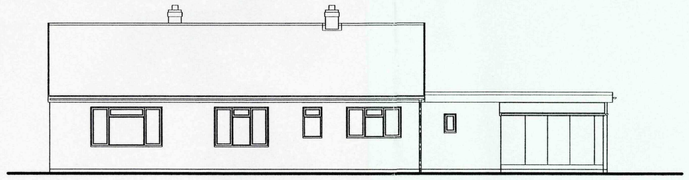

END ELEVATION.




REAR ELEVATION.

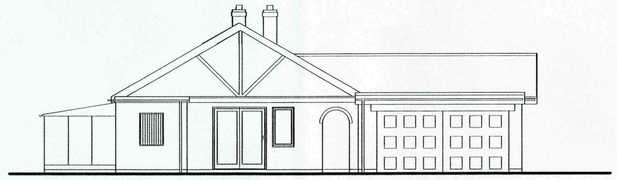

END ELEVATION.



FLOOR LAYOUT PLAN.

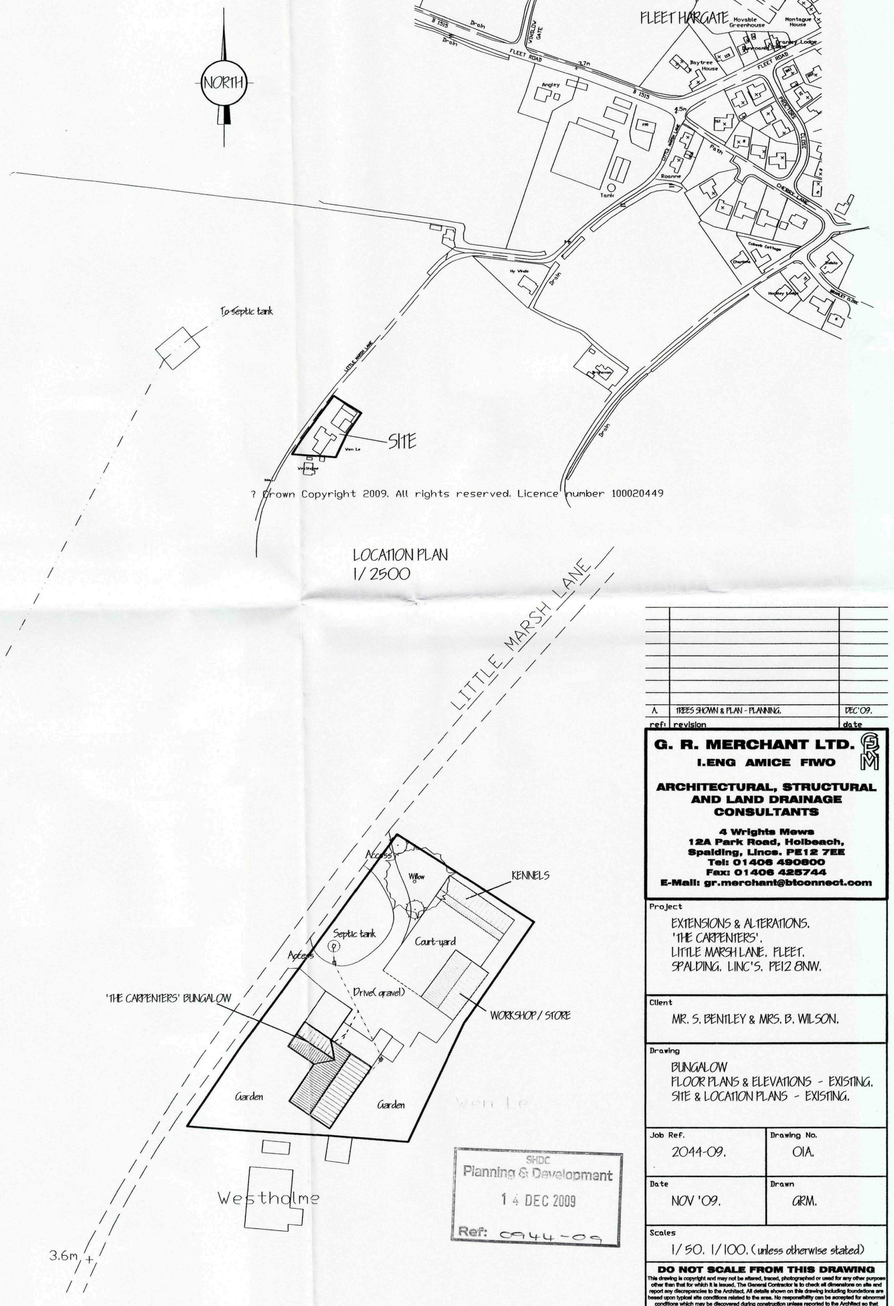

LOCATION PLAN
1/2500

SITE PLAN
1/500

SHDC
Planning & Development
14 DEC 2009
Ref: 0944-09

AMENDED PLAN
Ref. A1

ref:	revision	date
A	TREES SHOWN & PLAN - PLANNING.	DEC'09.

G. R. MERCHANT LTD.
I.ENG AMICE FIWO

ARCHITECTURAL, STRUCTURAL AND LAND DRAINAGE CONSULTANTS

4 Wrights Mews
12A Park Road, Holbeach,
Spalding, Lincs. PE12 7EE
Tel: 01406 490800
Fax: 01406 425744
E-Mail: gr.merchant@btconnect.com

Project
EXTENSIONS & ALTERATIONS.
'THE CARPENTERS'.
LITTLE MARSH LANE. FLEET.
SPALDING. LINC'S. PE12 8NW.

Client
MR. S. BENTLEY & MRS. B. WILSON.


Drawing
BUNGALOW
FLOOR PLANS & ELEVATIONS - EXISTING.
SITE & LOCATION PLANS - EXISTING.

Job Ref.	Drawing No.
2044-09.	01A.
Date	Drawn
NOV '09.	GRM.


Scales
1/50. 1/100. (unless otherwise stated)

DO NOT SCALE FROM THIS DRAWING


This drawing is copyright and may not be altered, traced, photographed or used for any other purpose other than that for which it is issued. The General Contractor is to check all dimensions on site and report any discrepancies to the Architect. All details shown on this drawing including foundations are based upon typical site conditions related to the area. No responsibility can be accepted for abnormal ground conditions. Where trees are shown on or adjacent to the proposed site, the effect of tree root design amendments may be considered. Site soil surveys are recommended in respect of foundations to establish specific site conditions before foundation work is undertaken. This drawing is limited to the amount of information contained and does not purport to contain a full specification of the works. It is solely for the purposes of obtaining Planning / Building Regulation approval. This drawing must not be used as a contract document alone. The works will not be supervised or inspected on site by G R Merchant or any representative thereof. It is the client or their appointed agents responsibility to control workmanship, substitution of materials, adherence to specification, variations to contract etc.All materials to be new unless otherwise stated and all components and materials etc. to be used fitted and installed etc. in strict accordance with manufacturers instruction and relevant code of practice. Materials shall conform to appropriate British standard specification or BBA certificate or European code equivalent. The Employer / Client shall ensure that the selected contractor is competent with adequate skill and resources to undertake the works in accordance with the Health & Safety at Work etc. Act 1974 and Work places. The Employer / Client is advised that should the works need to comply with the Construction Design and Management Regulations an Independent Planning Supervisor will be required. The works shall comprise of all that is shown on the drawing and details. Work that may not specifically be shown but may be reasonably inferred as necessary to carry out the works shall be deemed to be included. It is the plot / land owners responsibility to be aware of the Party Wall etc. Act 1996 when building in close proximity to adjoining neighbors boundaries.

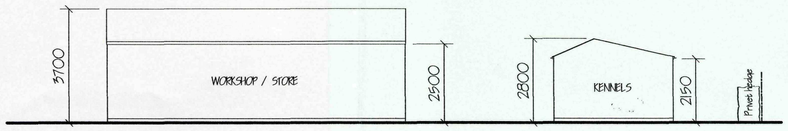

SIDE ELEVATION

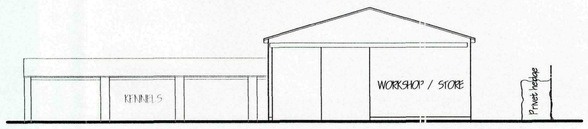

FRONT ELEVATION

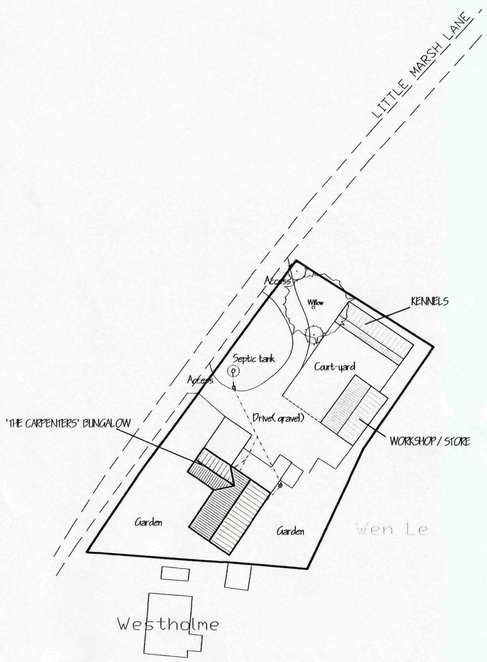

SITE PLAN
1/500

AMENDED PLAN
Ref. A1

SHDC
Planning & Development
1 4 DEC 2009
Ref: 0944-09

ref.	revision	date

G. R. MERCHANT LTD.
I.ENG AMICE FIWO
ARCHITECTURAL, STRUCTURAL AND LAND DRAINAGE CONSULTANTS
4 Wrights Mews
12A Park Road, Holbeach,
Spalding, Lincs. PE12 7EE
Tel: 01406 490800
Fax: 01406 425744
E-Mail: gr.merchant@btconnect.com

Project
EXTENSIONS & ALTERATIONS.
'THE CARPENTERS'.
LITTLE MARSH LANE. FLEET.
SPALDING. LINC'S. PE12 8NW.


Client
MR. S. BENTLEY & MRS. B. WILSON.

Drawing
WORKSHOP / STORE & KENNELS.
FLOOR PLANS & ELEVATIONS - EXISTING.
SITE LAYOUT PLAN - EXISTING.


Job Ref.	Drawing No.
2044-09.	02.
Date	**Drawn**
NOV '09.	GRM.

Scales
1/50. 1/100. (unless otherwise stated)


DO NOT SCALE FROM THIS DRAWING
This drawing is copyright and may not be altered, traced, photographed or used for any other purpose other than that for which it is issued. The General Contractor is to check all dimensions on site and report any discrepancies to the Architect. All details shown on this drawing including foundations are based upon typical site conditions related to the area. No responsibility can be accepted for abnormal conditions which may be discovered during construction unless reported to the Architect so that design amendments may be considered. Site soil surveys are recommended in respect of foundations to establish specific site conditions before foundation work is undertaken. This drawing is limited to the amount of information contained and does not purport to contain a full specification of the works. It is solely for the purpose of obtaining Planning / Building Regs'tion approval. This drawing must not be used as a contract document alone. The works will not be supervised or inspected on site by G.R. Merchant or any representative thereof. It is the client or their appointed agents responsibility to employ competent contractors, installation of materials and components to be carried out strictly in accordance with manufacturers instructions and all current codes and statutes etc. to be used fitted and installed etc. in strict accordance with manufacturers instruction and relevant code of practice. Materials shall conform to appropriate British standard specification or BBA certificate or European code equivalent. The Employer / Client shall ensure that the selected contractor is conversant with and adopts all measures necessary to achieve compliance with Health and Safety legislation for Building sites and Work places. The Employer / Client is advised that should the works need to comply with the Construction Design and Management Regulations an Independent Planning Supervisor will be required. The works shall comprise of all that is shown on the drawing and details. Work that may not specifically be shown but may be reasonably inferred as necessary to carry out the works shall be deemed to be included. It is the plot / land owners responsibility to be aware of the Party Wall etc. Act 1996, when building in close proximity to adjoining neighbors boundaries.

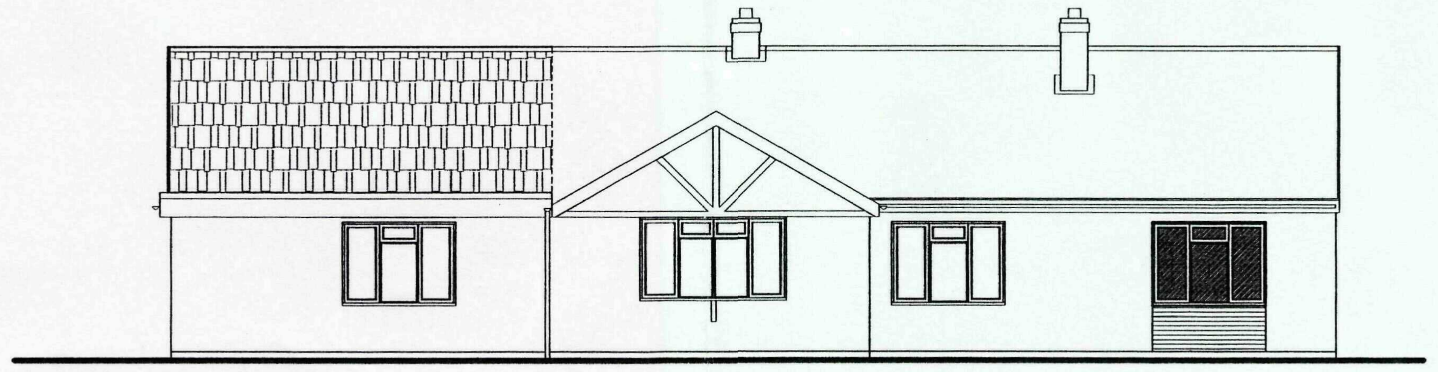


FRONT ELEVATION.

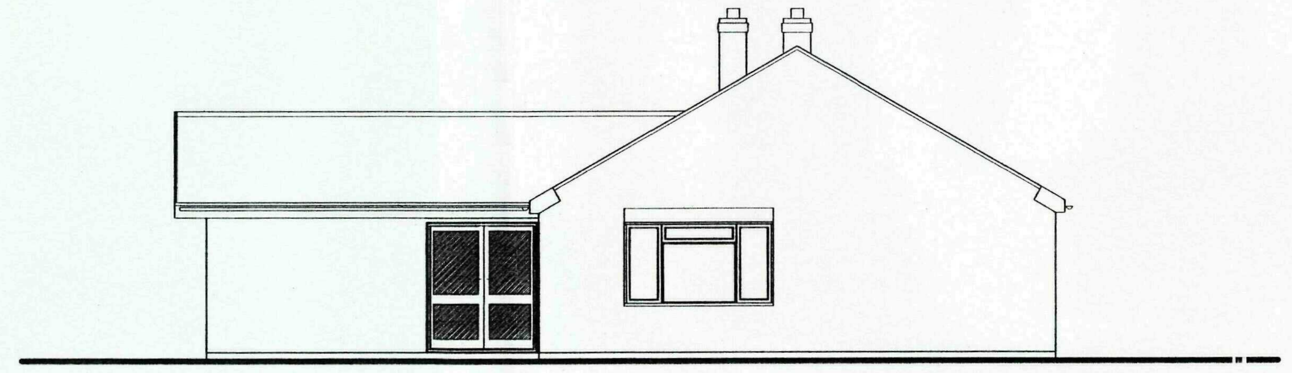


END ELEVATION.

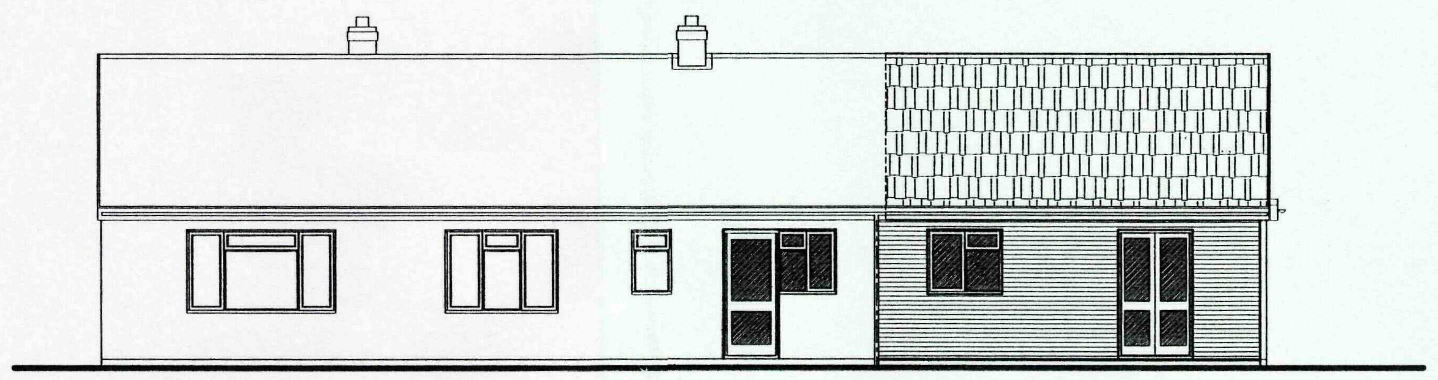


REAR ELEVATION.

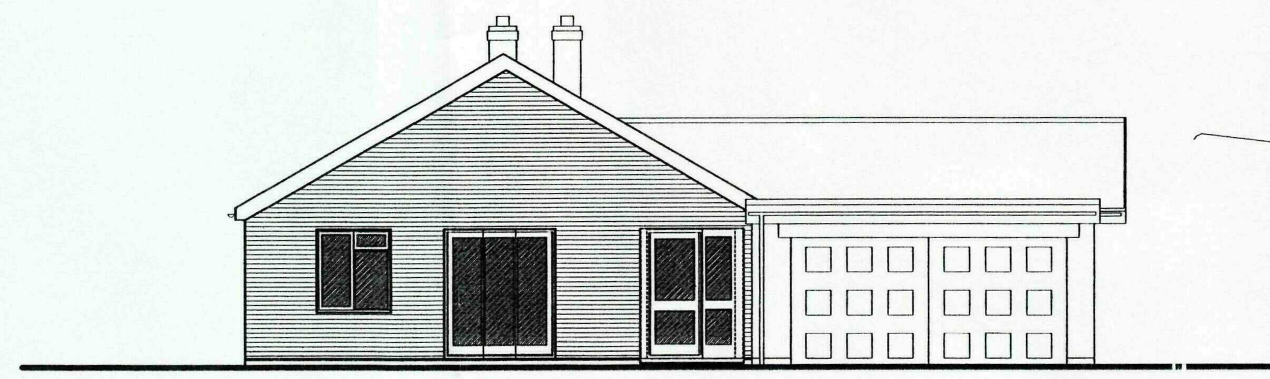

END ELEVATION.

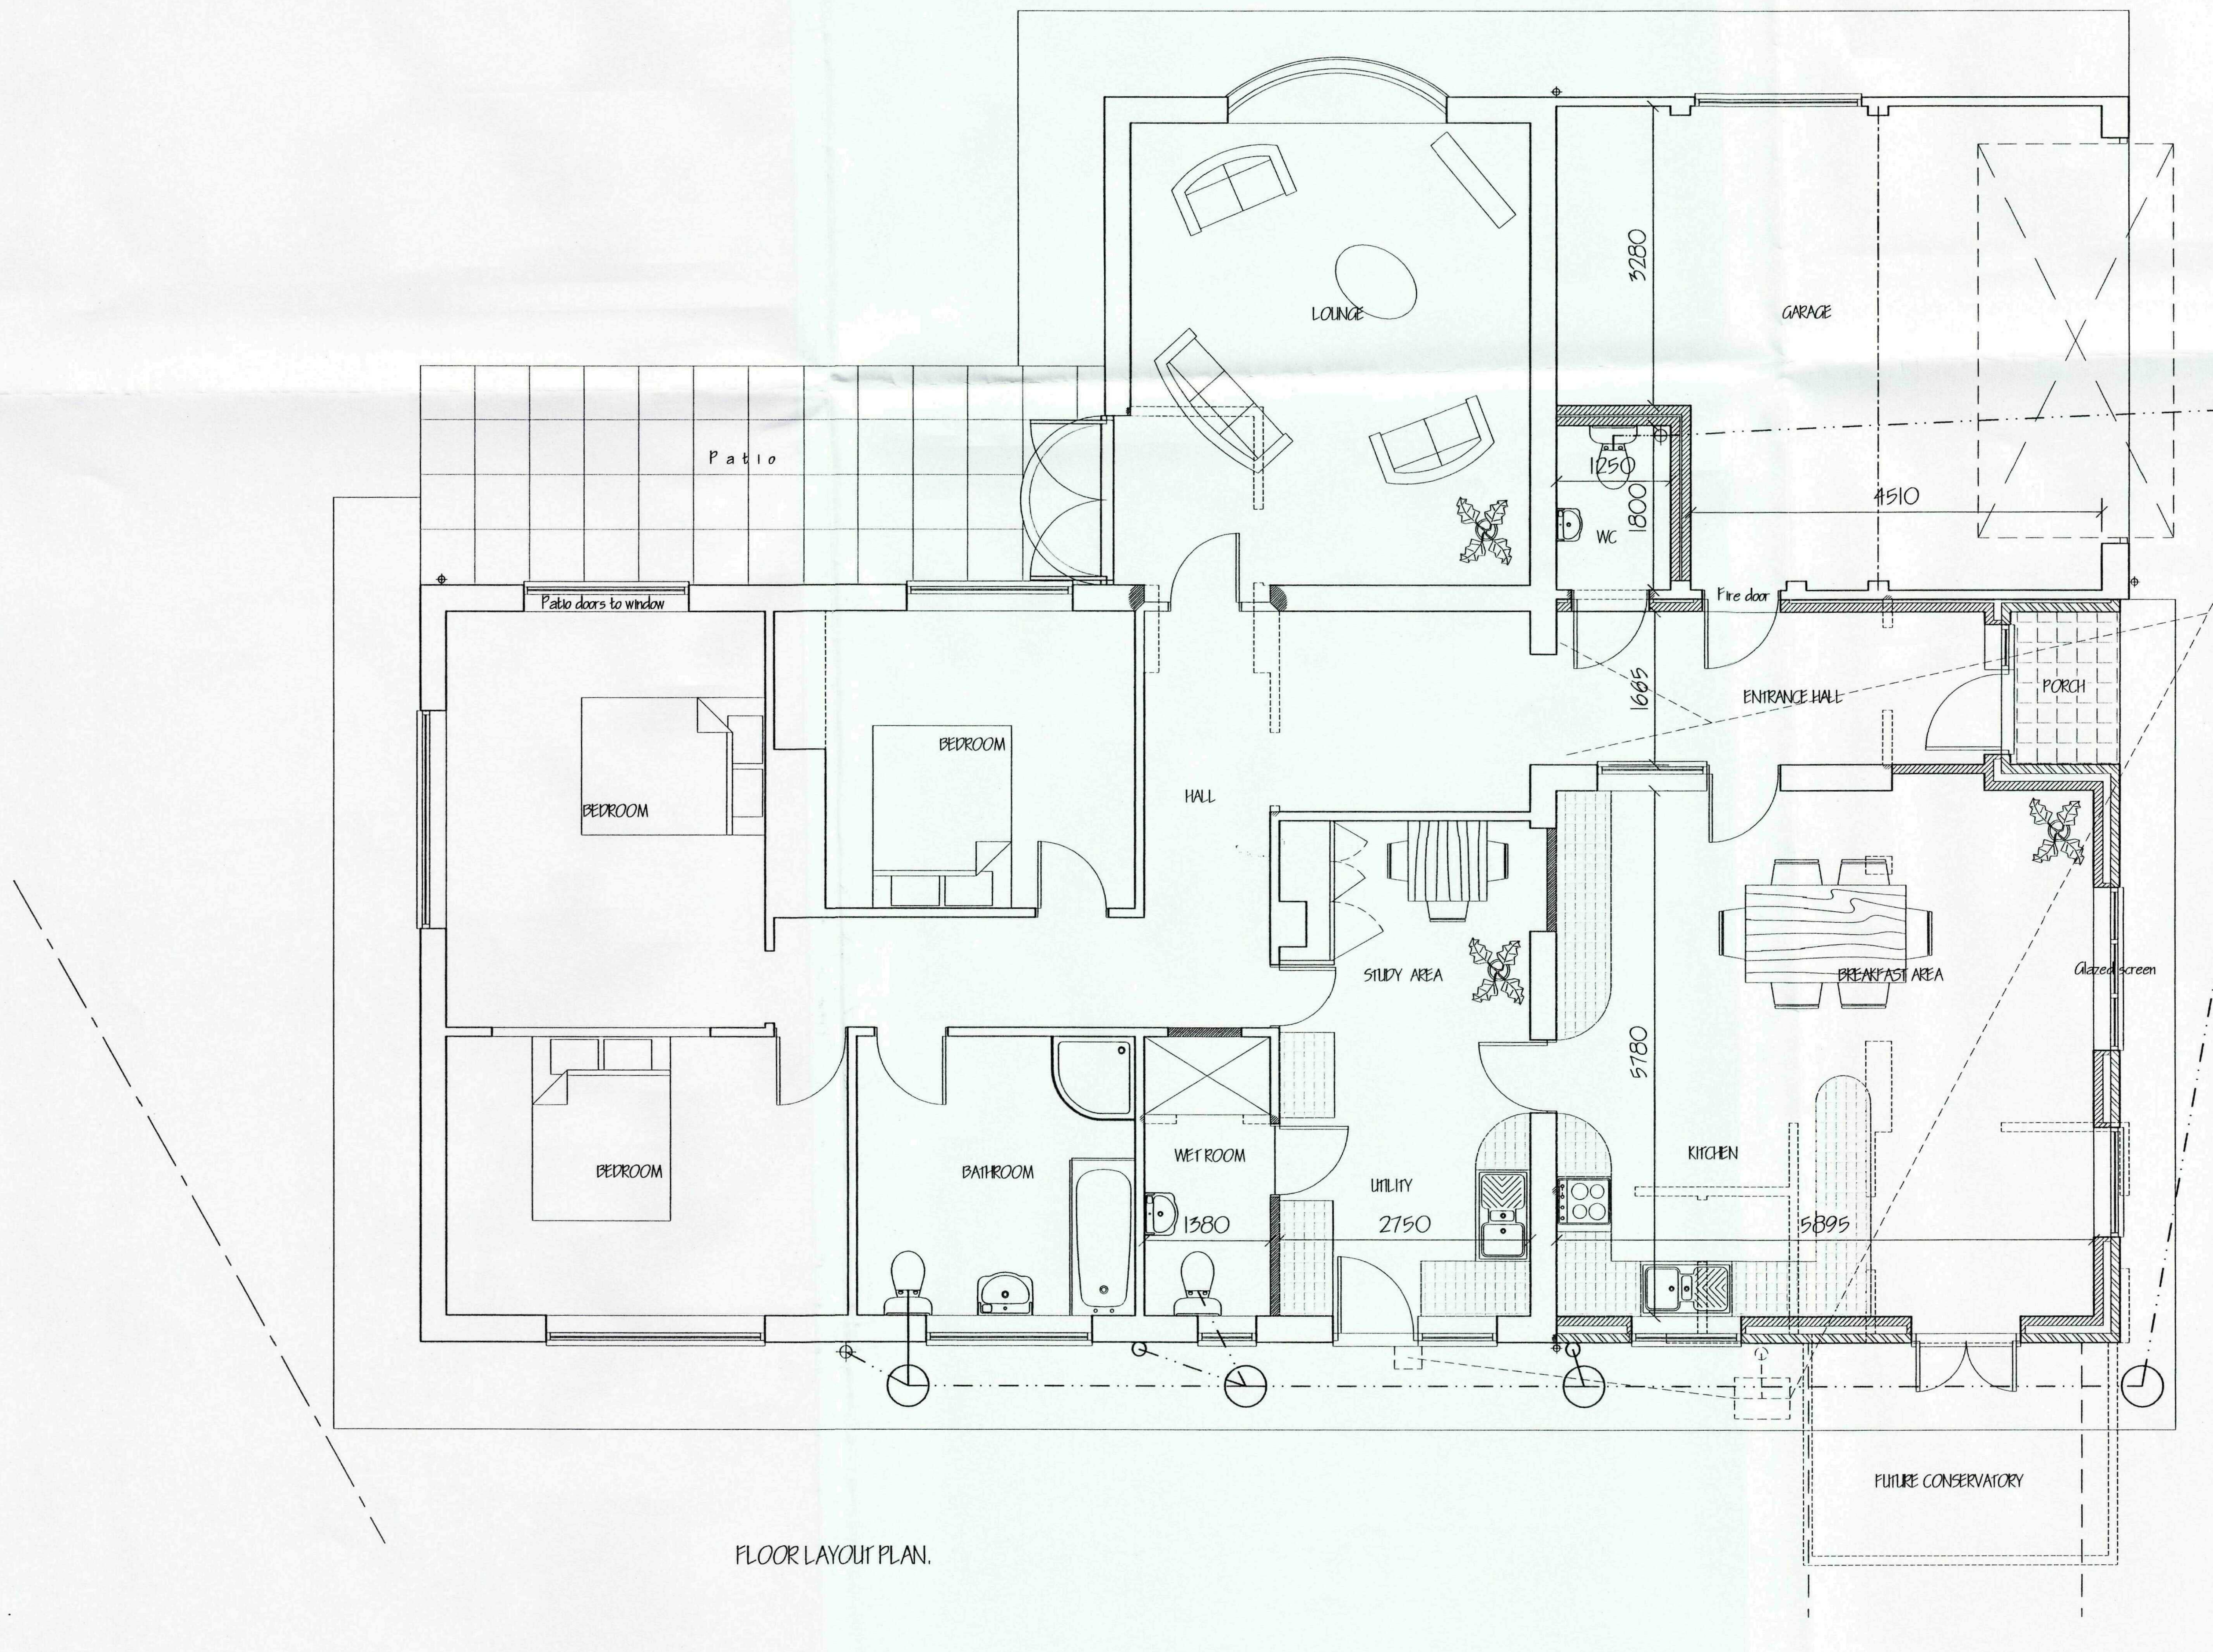


FLOOR LAYOUT PLAN.

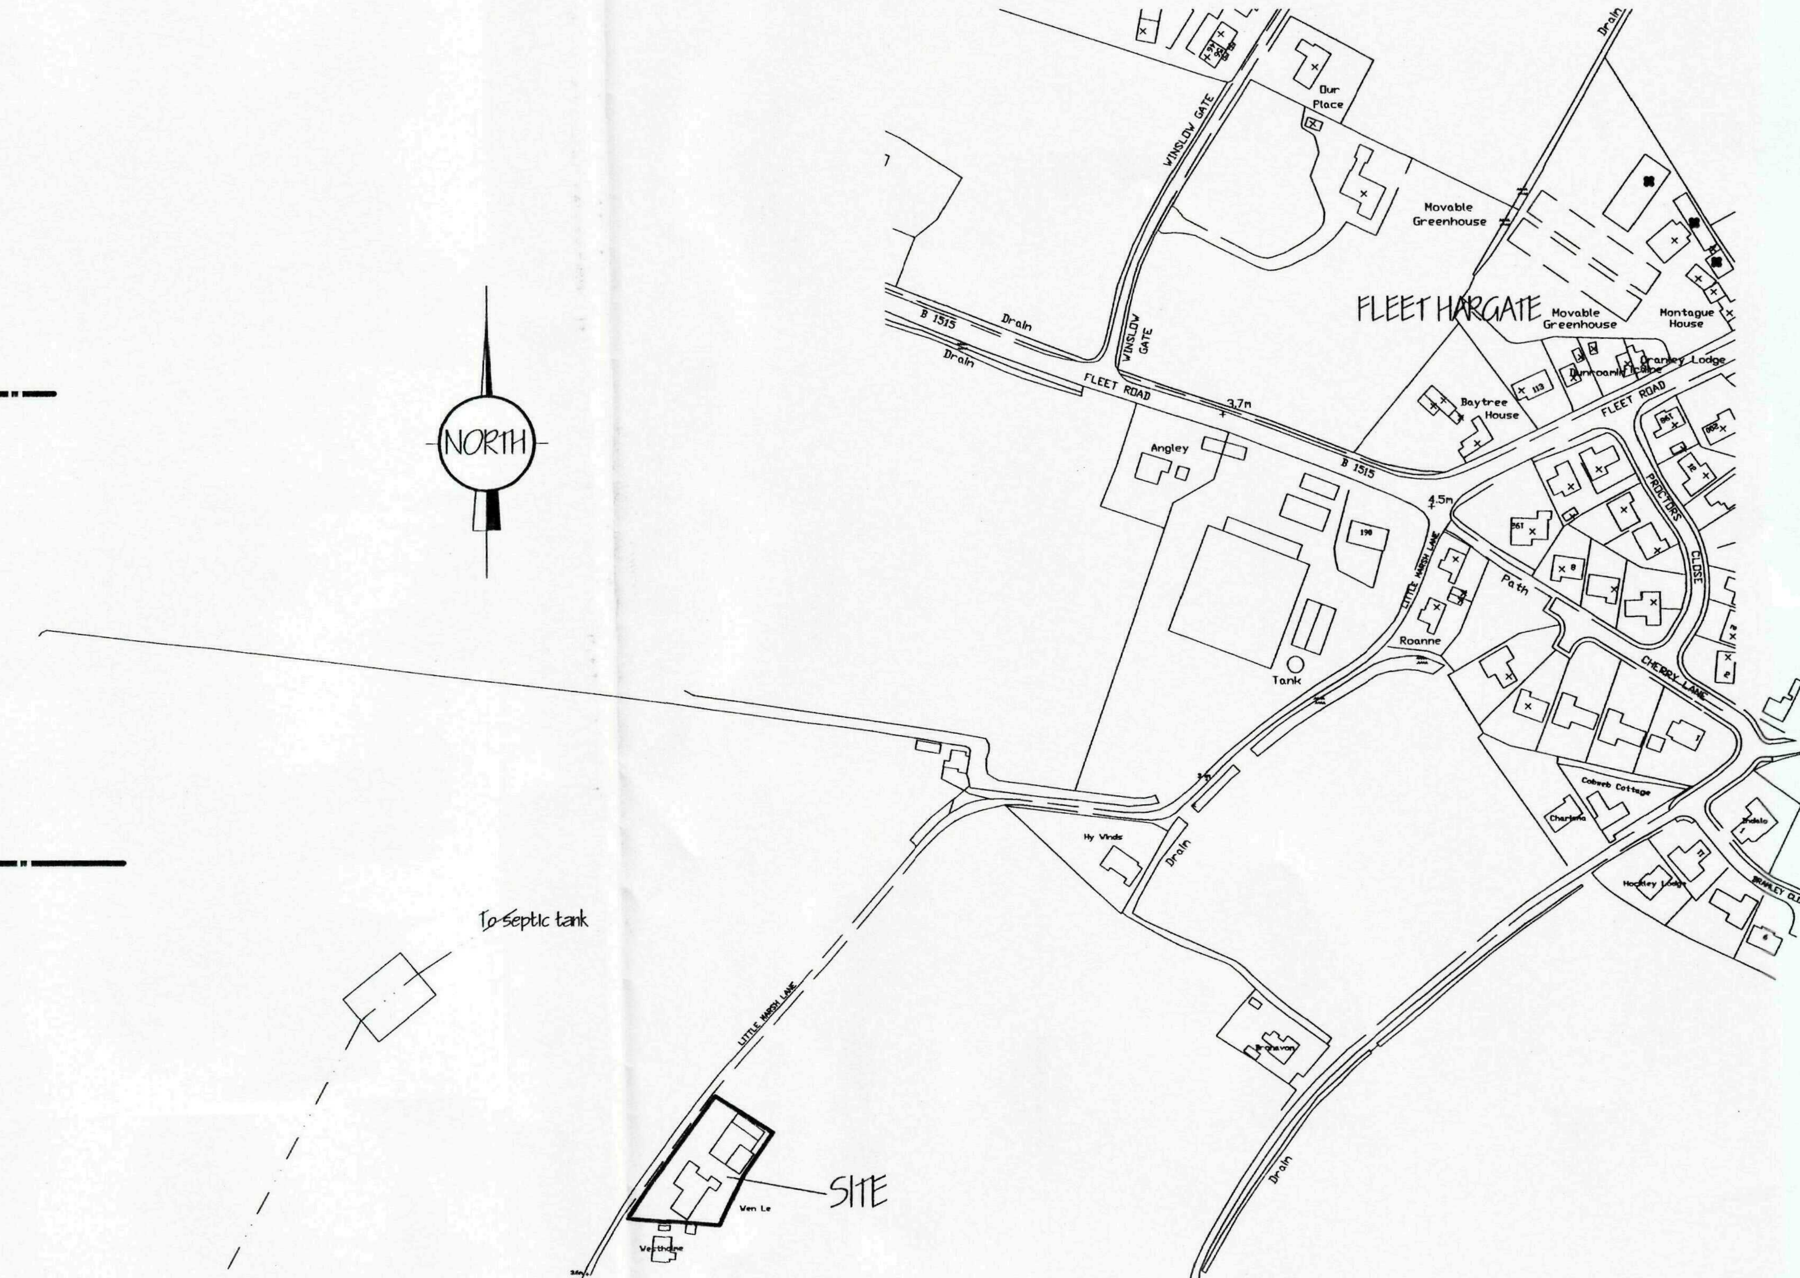

? Crown Copyright 2009. All rights reserved. Licence number 100020449

LOCATION PLAN
1/2500

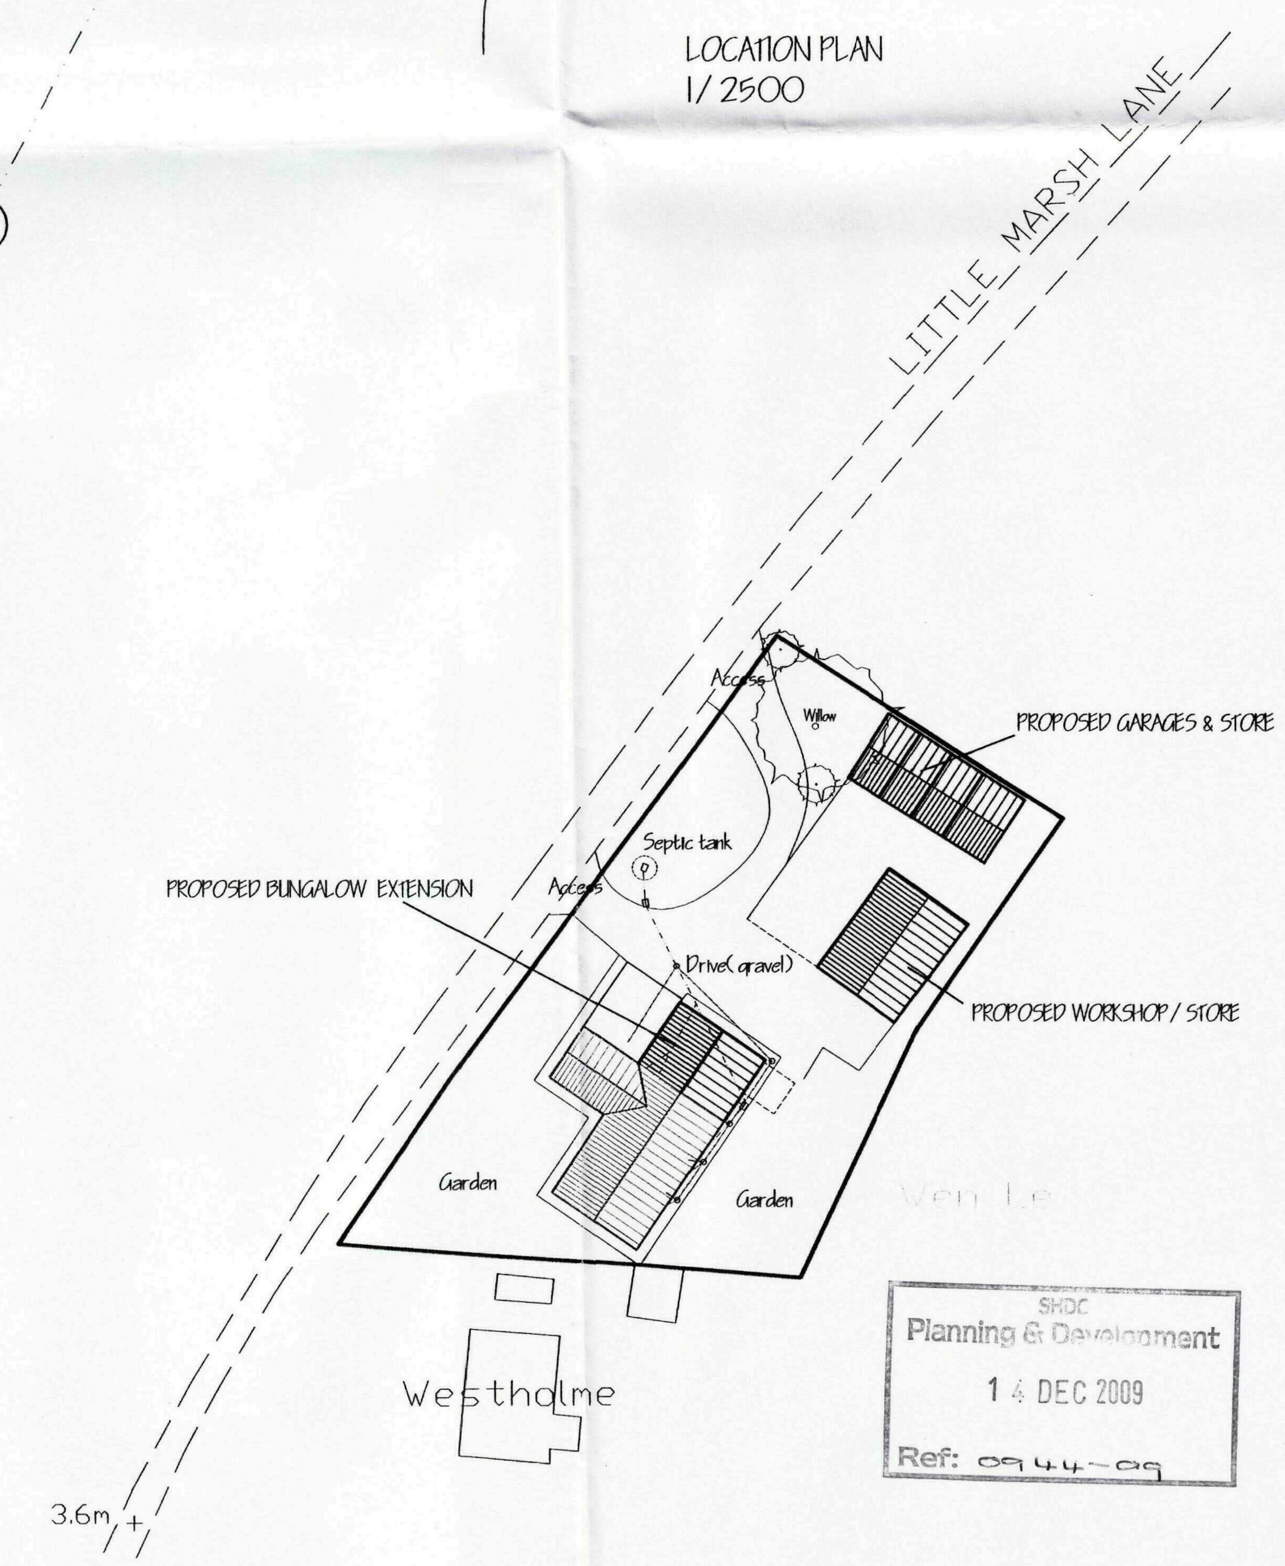

SITE PLAN
1/500

SHDC
Planning & Development
14 DEC 2009
Ref: 0944-09

AMENDED PLAN
Ref. A1

ref:	revision	date
B.	TREES SHOWN ON PLAN - PLANNING.	DEC'09.
A.	CLIENTS AMENDMENTS.	NOV'09.

G. R. MERCHANT LTD.
I.ENG AMICE FIWO

ARCHITECTURAL, STRUCTURAL AND LAND DRAINAGE CONSULTANTS

4 Wrights Mews
12A Park Road, Holbeach,
Spalding, Lincs. PE12 7EE
Tel: 01406 490800
Fax: 01406 425744
E-Mail: gr.merchant@btconnect.com

Project
EXTENSIONS & ALTERATIONS.
'THE CARPENTERS'.
LITTLE MARSH LANE. FLEET.
SPALDING. LINC'S. PE12 8NW.

Client
MR. S. BENTLEY & MRS. B. WILSON.


Drawing
BUNGALOW
FLOOR PLANS & ELEVATIONS - PROPOSED.
SITE & LOCATION PLANS - PROPOSED.

Job Ref.	Drawing No.
2044-09.	03B.
Date	**Drawn**
NOV '09.	GRM.


Scales
1/50. 1/100. (unless otherwise stated)

DO NOT SCALE FROM THIS DRAWING


This drawing is copyright and may not be altered, traced, photographed or used for any other purpose other than that for which it is issued. The General Contractor is to check all dimensions on site and report any discrepancies to the Architect. All details shown on this drawing including foundations are based upon typical site conditions related to the area. No responsibility can be accepted for abnormal conditions which may be discovered during construction unless reported to the Architect so that design amendments may be considered. Site soil surveys are recommended in respect of foundations to establish specific site conditions before foundation work is undertaken. This drawing is limited in the amount of information contained and does not purport to contain a full specification of the works. It is solely for the purpose of obtaining Planning / Building Regulation approval. This drawing must not be used as a contract document alone. The works will not be supervised or inspected on site by G R Merchant or any representative thereof. It is the client or their appointed agents responsibility to control workmanship, substitution of materials, adherence to specification, variations to contract etc. All materials to be new unless otherwise stated and all components and materials etc. to be used fitted and installed etc. in strict accordance with manufacturers instruction and relevant code of practice. Materials shall conform to appropriate British standard specification or BBA certificate or European code equivalent. The Employer / Client shall ensure that the selected contractor is conversant with and adopts all measures necessary to achieve compliance with Health and Safety legislation for Building sites and Work places. The Employer / Client is advised that should the works need to comply with the Construction Design and Management Regulations an Independant Planning Supervisor will be required. The works shall comprise of all that is shown on the drawing and details. Work that may not specifically be shown but may be reasonably inferred as necessary to carry out the works shall be deemed to be included. It is the plot / land owners responsibility to be aware of the Party Wall etc. Act 1996: when building in close proximity to adjoining neighbors boundaries.

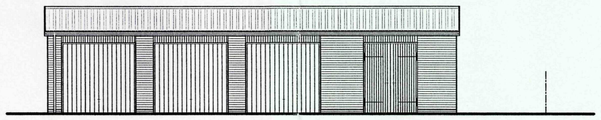


FRONT ELEVATION.

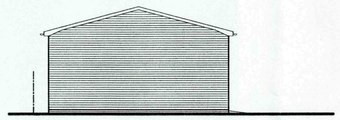

END ELEVATION.

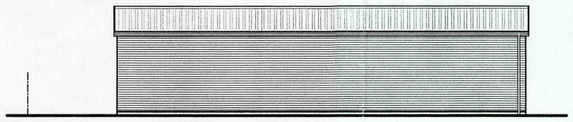


REAR ELEVATION.

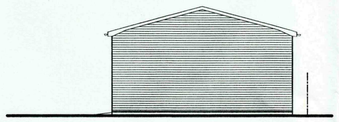


END ELEVATION.

NOTE :-
PROPOSED GARAGE BLOCK TO BE BUILT OFF A REINFORCED CONCRETE RAFT FOUNDATION - TO PREVENT TREE ROOT DAMAGE.

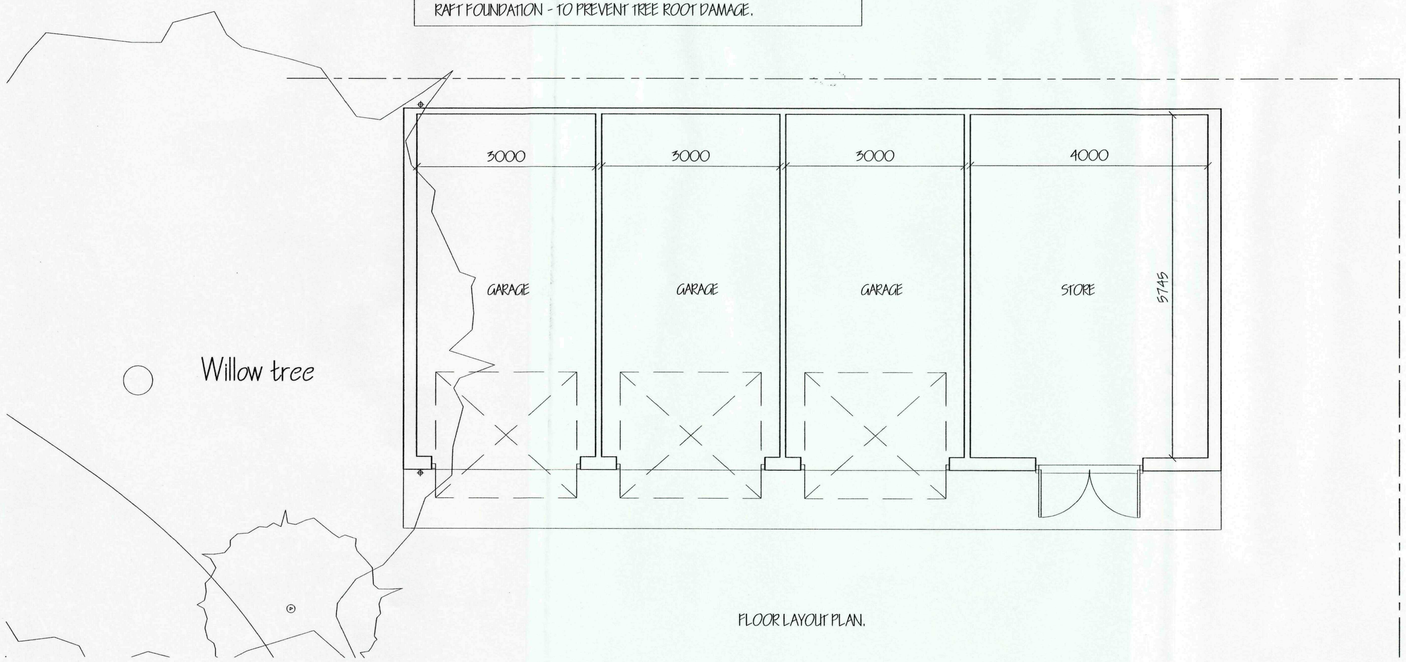

FLOOR LAYOUT PLAN.

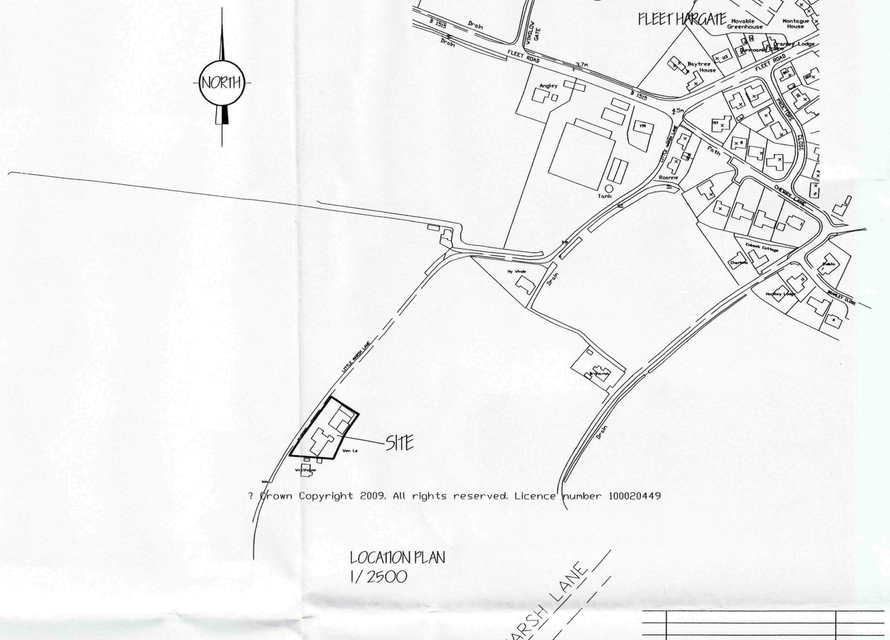

? Crown Copyright 2009. All rights reserved. Licence number 100020449

LOCATION PLAN
1/2500

SITE PLAN
1/500

ref:	revision	date
A.	TREES SHOWN ON PLAN - PLANNING.	DEC'09.

G. R. MERCHANT LTD.
I.ENG AMICE FIWO

ARCHITECTURAL, STRUCTURAL AND LAND DRAINAGE CONSULTANTS

4 Wrights Mews
12A Park Road, Holbeach,
Spalding, Lincs. PE12 7EE
Tel: 01406 490600
Fax: 01406 425744
E-Mail: gr.merchant@btconnect.com

Project
EXTENSIONS & ALTERATIONS.
'THE CARPENTERS'.
LITTLE MARSH LANE. FLEET.
SPALDING. LINC'S. PE12 8NW.

Client
MR. S. BENTLEY & MRS. B. WILSON.

Drawing
GARAGES & STORE.
FLOOR PLANS & ELEVATIONS - PROPOSED.
SITE & LOCATION PLANS - PROPOSED.


Job Ref.	Drawing No.
2044-09.	04A.
Date	**Drawn**
NOV '09.	GRM.

Scales
1/50. 1/100. (unless otherwise stated)


DO NOT SCALE FROM THIS DRAWING
This drawing is copyright and may not be altered, traced, photographed or used for any other purpose other than that for which it is issued. The General Contractor is to check all dimensions on site and report any discrepancies to the Architect. All details shown on this drawing including foundations are based upon typical site conditions related to the area. No responsibility can be accepted for abnormal conditions which may be discovered during construction unless reported to the Architect so that design amendments may be considered. Site soil surveys are recommended in respect of foundations to establish specific site conditions before foundation work is undertaken. This drawing is limited in the amount of information contained and does not purport to contain a full specification of the works. It is solely for the purpose of obtaining Planning / Building Regulation approval. This drawing must not be used as a contract document above. The works shall be supervised & inspected on site by a competent person to ensure that the works are executed in accordance with the drawings & to control workmanship, substitution of materials, adherence to specification, variations to contract etc.All materials to be new unless otherwise stated and all components and materials etc. to be used fitted and installed etc. in strict accordance with manufacturers instruction and relevant code of practice. Materials shall conform to appropriate British standard specification or BBA certificate or European code equivalent. The Employer / Client shall ensure that the selected contractor is conversant with and adopts all measures necessary to achieve compliance with Health and Safety legislation for Building sites and Work places. The Employer / Client is advised that should the works need to comply with the Construction Design and Management Regulations an Independent Planning Supervisor will be required. The works shall comprise of all that is shown on the drawing and details. Work that may not specifically be shown but may be reasonably inferred as necessary to carry out the works shall be deemed to be included. It is the plot / land owners responsibility to be aware of the Party Wall etc. Act 1996 when building in close proximity to adjoining neighbors boundaries.

SHDC
Planning & Development
1 4 DEC 2009
Ref: 0944-09


AMENDED PLAN
Ref. A1

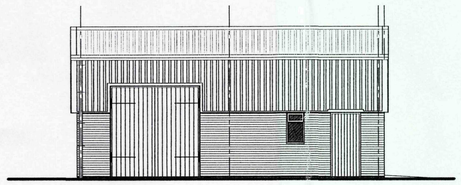


SIDE ELEVATION.

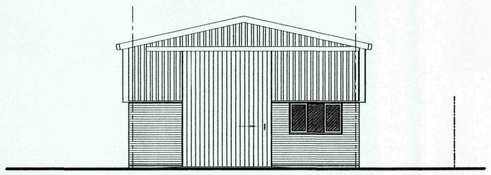


END ELEVATION.

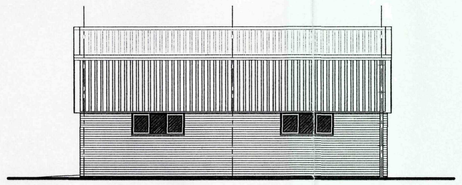


SIDE ELEVATION.

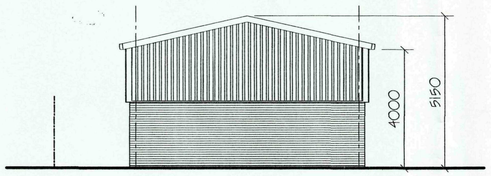

END ELEVATION.

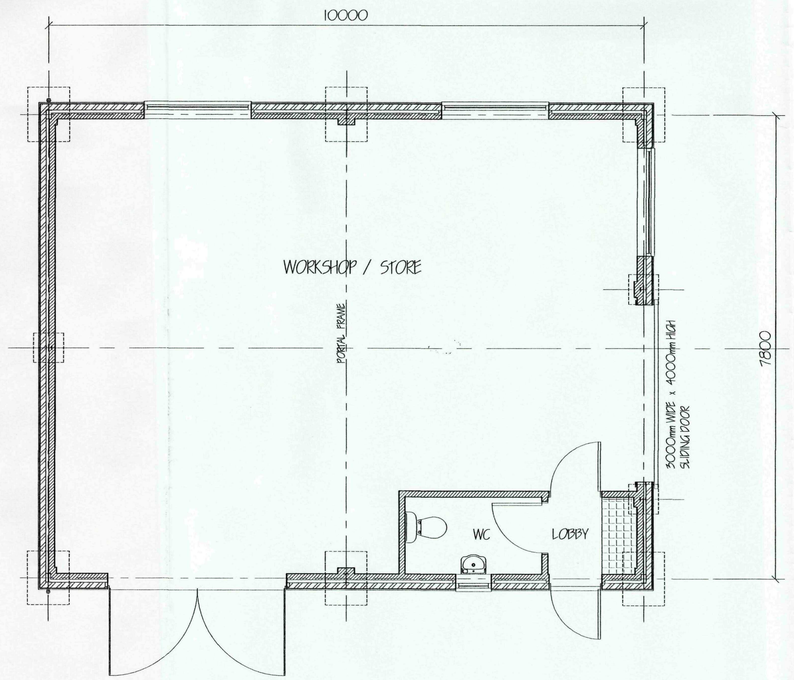

FLOOR LAYOUT PLAN.

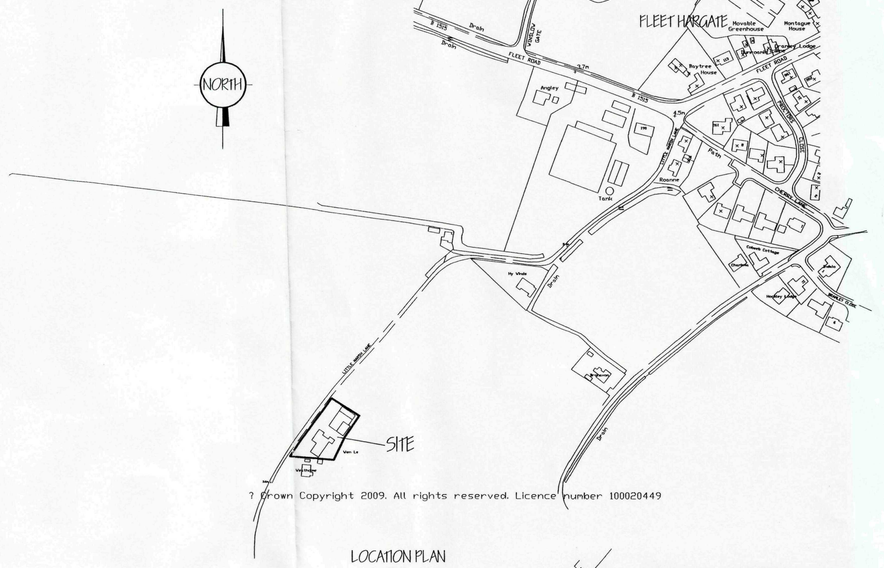

? Crown Copyright 2009. All rights reserved. Licence number 100020449

LOCATION PLAN
1/2500

SITE PLAN
1/500

refn	revision	date
B.	TREES SHOWN ON PLAN - PLANNING.	DEC '09.
A.	CLIENTS AMENDMENTS.	NOV 09.

G. R. MERCHANT LTD.
I.ENG AMICE FIWO
ARCHITECTURAL, STRUCTURAL AND LAND DRAINAGE CONSULTANTS
4 Wrights Mews
12A Park Road, Holbeach,
Spalding, Lincs. PE12 7EE
Tel: 01406 490800
Fax: 01406 425744
E-Mail: gr.merchant@btconnect.com

Project
EXTENSIONS & ALTERATIONS.
'THE CARPENTERS'.
LITTLE MARSH LANE. FLEET.
SPALDING. LINC'S. PE12 8NW.

Client
MR. S. BENTLEY & MRS. B. WILSON.

Drawing
WORKSHOP / STORE.
FLOOR PLANS & ELEVATIONS - PROPOSED.
SITE & LOCATION PLANS - PROPOSED.

Job Ref.	Drawing No.
2044-09.	05B.
Date	Drawn
NOV '09.	GRM.

Scales
1/50. 1/100. (unless otherwise stated)

DO NOT SCALE FROM THIS DRAWING
This drawing is copyright and may not be altered, traced, photographed or used for any other purpose other than that for which it is issued. The General Contractor is to check all dimensions on site and report any discrepancies to the Architect. All details shown on this drawing including foundations are based upon typical site conditions related to the area. No responsibility can be accepted for abnormal conditions which may be discovered during construction unless reported to the Architect so that design amendments may be considered. Site soil surveys are recommended in respect of foundations to establish specific site conditions before foundation work is undertaken. This drawing is limited in the amount of information contained and does not purport to contain a full specification of the works. It is solely for the purpose of obtaining Planning / Building Regulation approval. This drawing must not be used as a contract document alone. The works will not be supervised or inspected on site by G.R. Merchant or any representative thereof. It is the client or their appointed agents responsibility to control workmanship, substitution of materials, adherence to specification, variations to contract etc. All materials to be new and of a quality commensurate with and all components to match existing, unless otherwise specified. All workmanship to be carried out in a workmanlike manner and to comply with all prevailing Materials shall conform to appropriate British standard specification or BBA certificate or European code equivalent. The Employer / Client shall ensure that the selected contractor is conversant with and adopts all measures necessary to achieve compliance with Health and Safety legislation for Building sites and Work places. The Employer / Client is advised that should the works need to comply with the Construction Design and Management Regulations an Independent Planning Supervisor will be required. The works shall comprise of all that is shown on the drawing and details. Work that may not specifically be shown but may be reasonably inferred as necessary to carry out the works shall be deemed to be included. It is the plot / land owners responsibility to be aware of the Party Wall etc. Act 1996 when building in close proximity to adjoining neighbors boundaries.

SFDC Planning & Development 14 DEC 2009 Ref: 0944-09

AMENDED PLAN Ref. A1