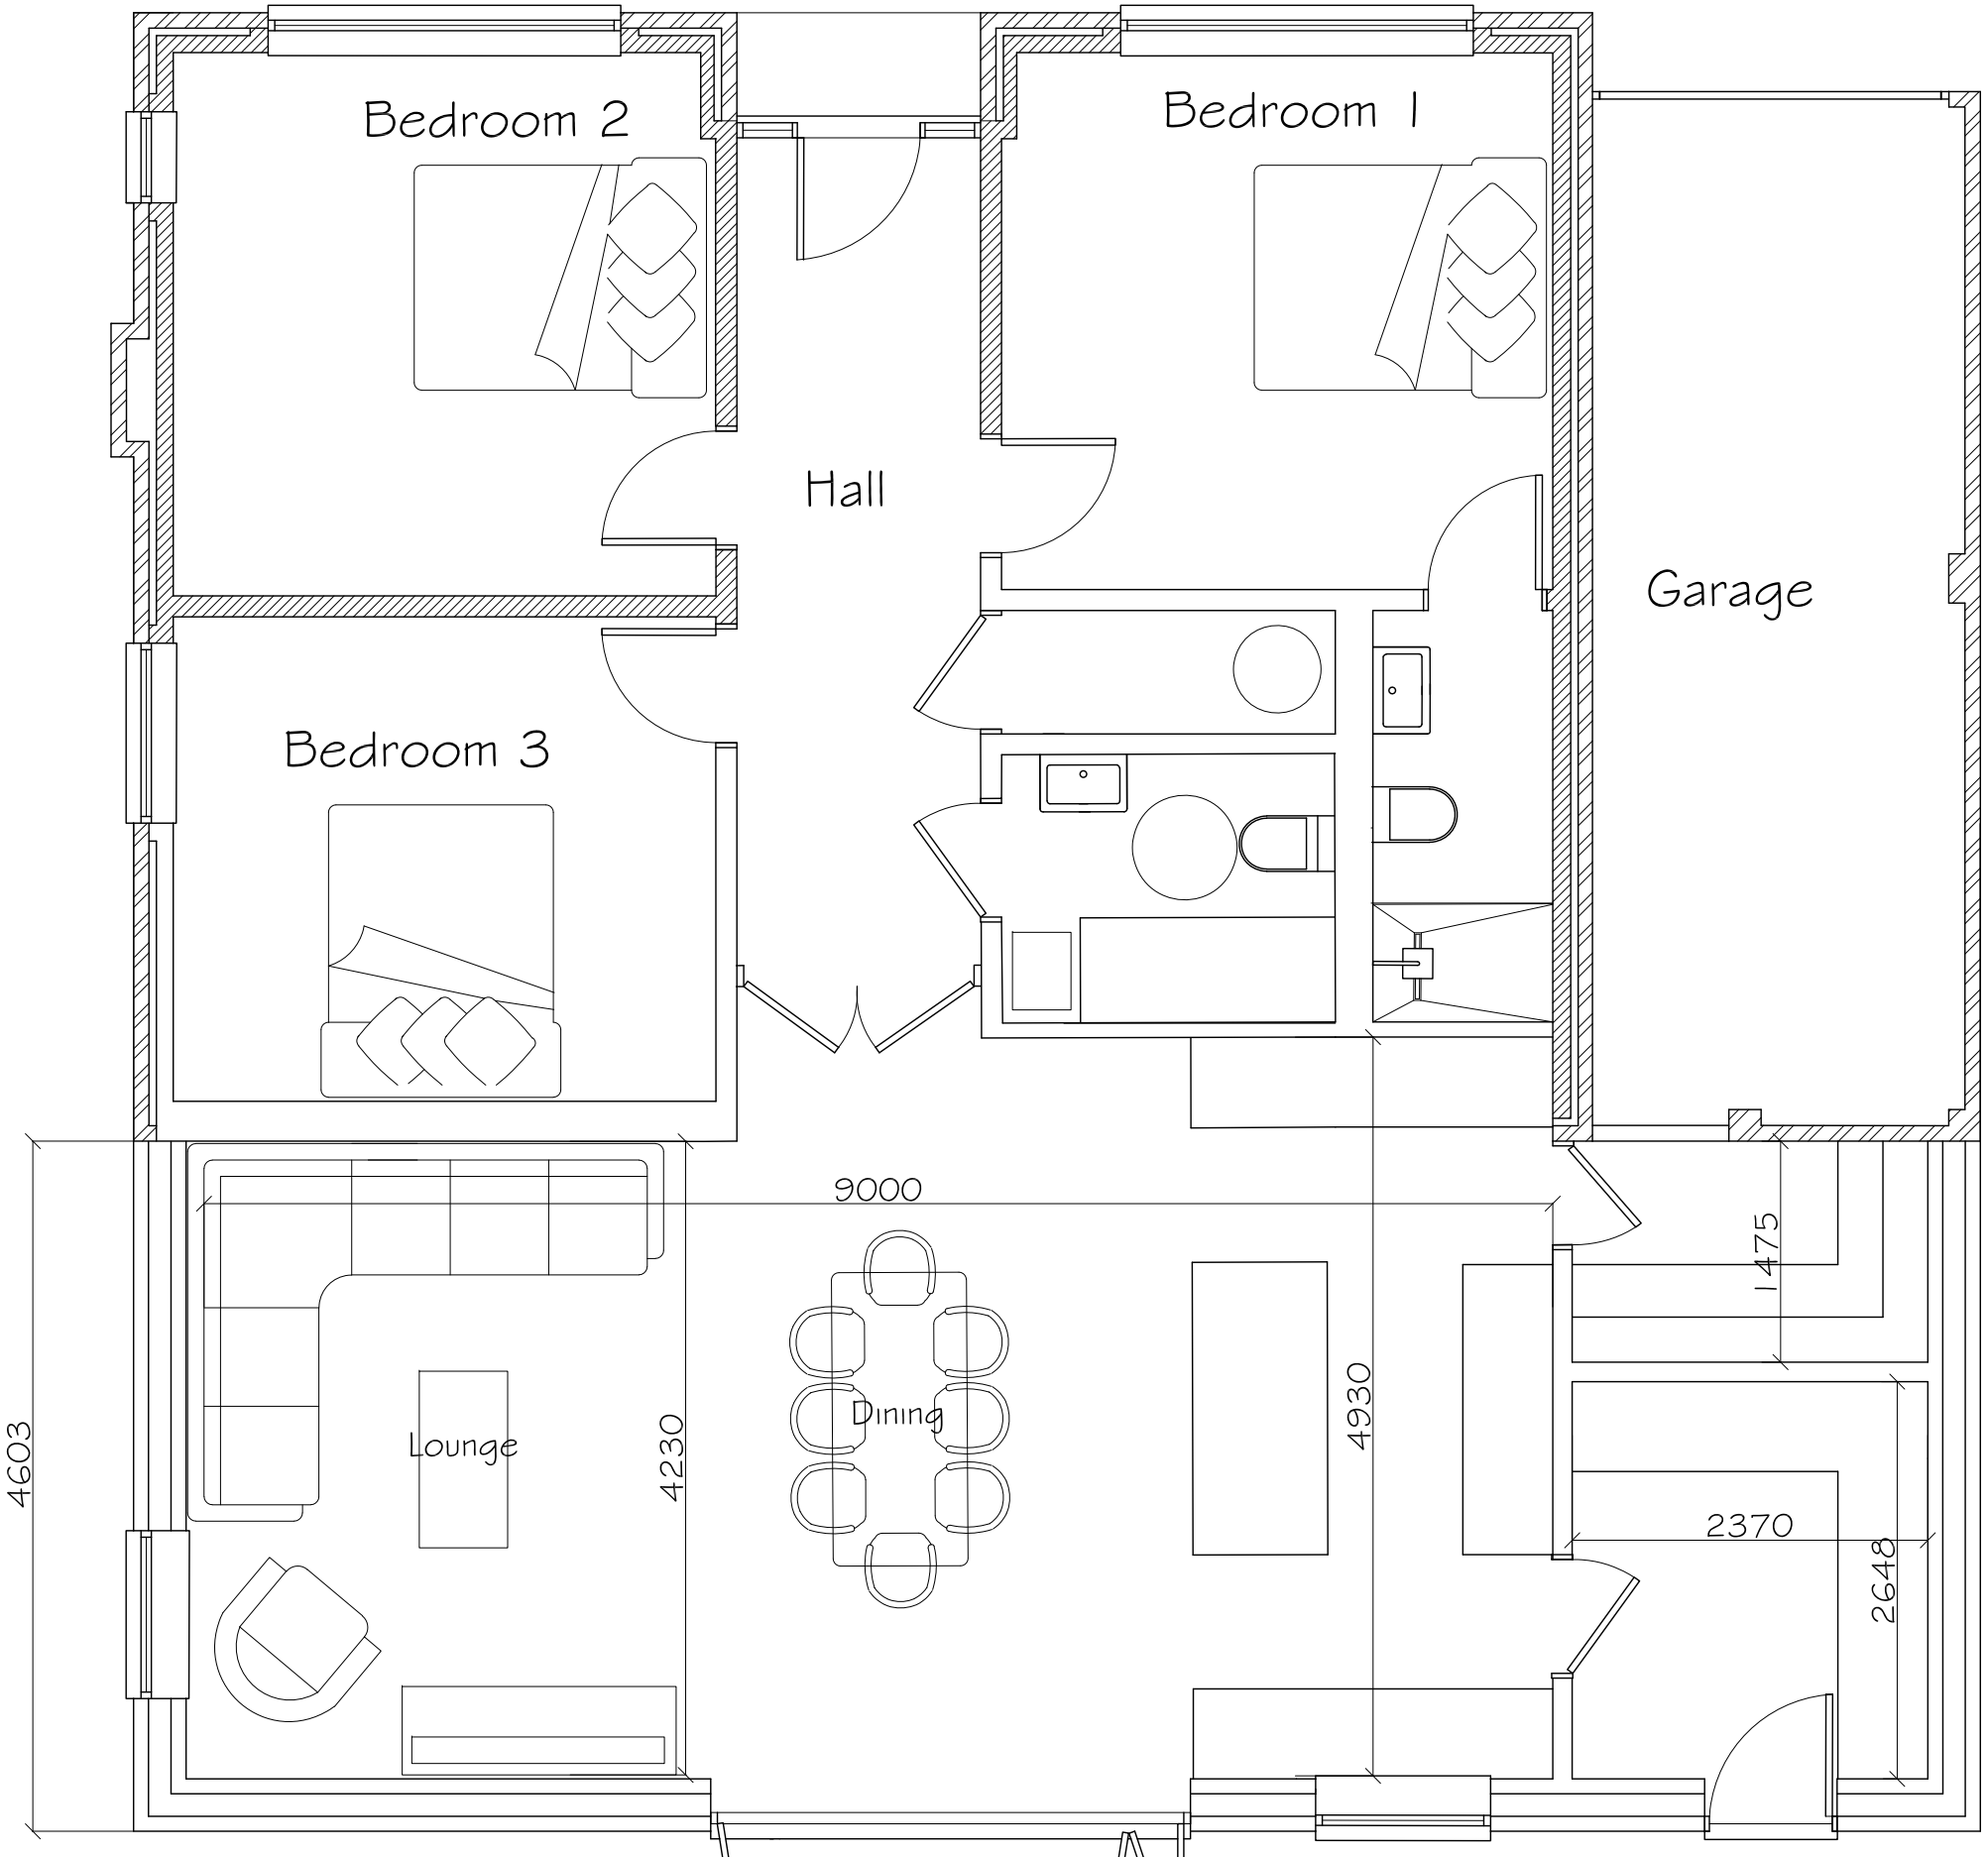


0m 1m 2m 3m

Scale

Revisions:

Notes:

Do not scale from this drawing. All discrepancies should be reported to the architects. This drawing should be read in conjunction with the specification and standard details. All intellectual property rights are the copyright of CPK Architects.

Scales:	Sheet Size:	Date:	Drawn By:
1:50	A3	Oct 2023	CPK

Description:

Proposed Floor Plan

Title:

Moonrackers Gedney Hill
Mr B Howlett

Drawing Number: HOW- PL10 _

Rev:

CPK Architects
Chartered Architect
45 Westwood Park Road
Peterbrorough
PE3 6JL

t: 01733 314738
m:07843 328293
e-mail:kirby485@btinternet.com

architects cpk