
Do not scale directly from this drawing. All discrepancies are to be brought to the attention of the Practice.

The copyright to this drawing is owned by Trevor A Clay RIBA Ltd.

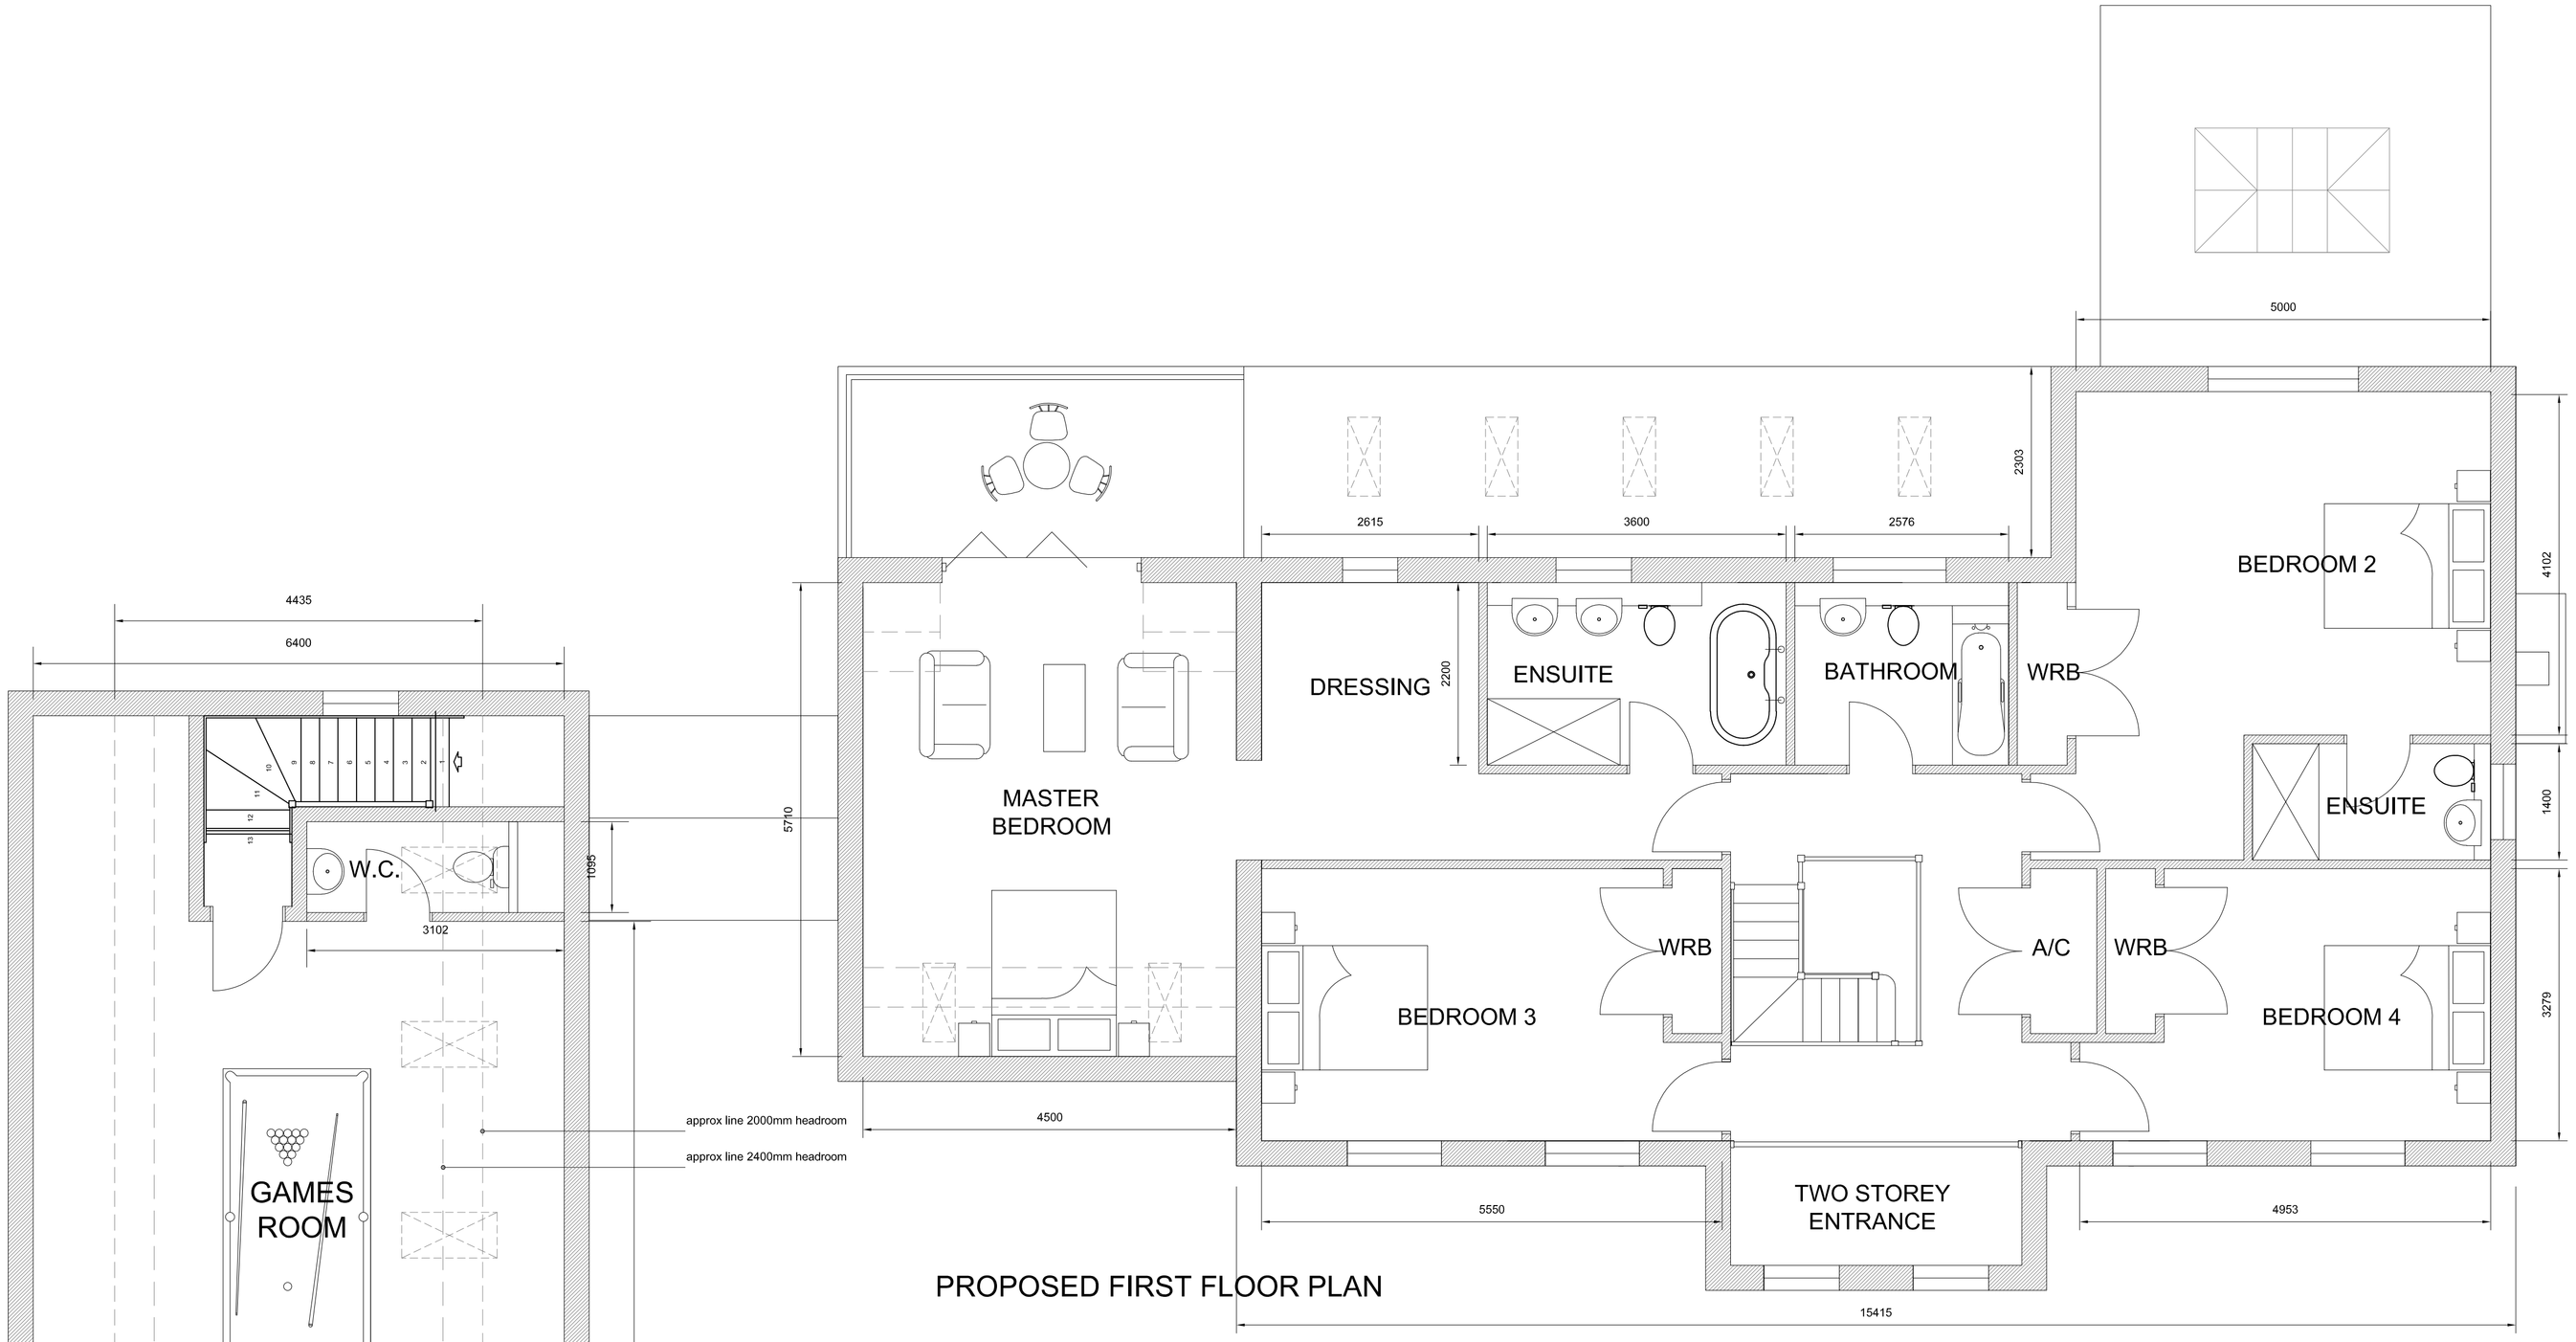

PROPOSED FIRST FLOOR PLAN



PROPOSED REAR AND SIDE ELEVATIONS

A	30/09/19	AWM	Addition of brick and roof covering details
Revision	Date	Drawn	Description

Client: Mr J Bingham

Project: Proposed Replacement Dwelling, Frostley Gate, Holbeach Fen

Drawing: Planning (First Floor plans, rear & side elevations)

Scale 1:50, 1:100 @ A1 Drawn AWM Checked TAC Date 15/03/2019

Drawing No. 17/509/PA/007A

Trevor A Clay RIBA Ltd, 14 Old Fendike Road, Weston Hills, Spalding, Lincs. PE126DD
01406 380027 07778 597975 trevor@tacarchitects.co.uk www.tacarchitects.co.uk