




NORTH ELEVATION

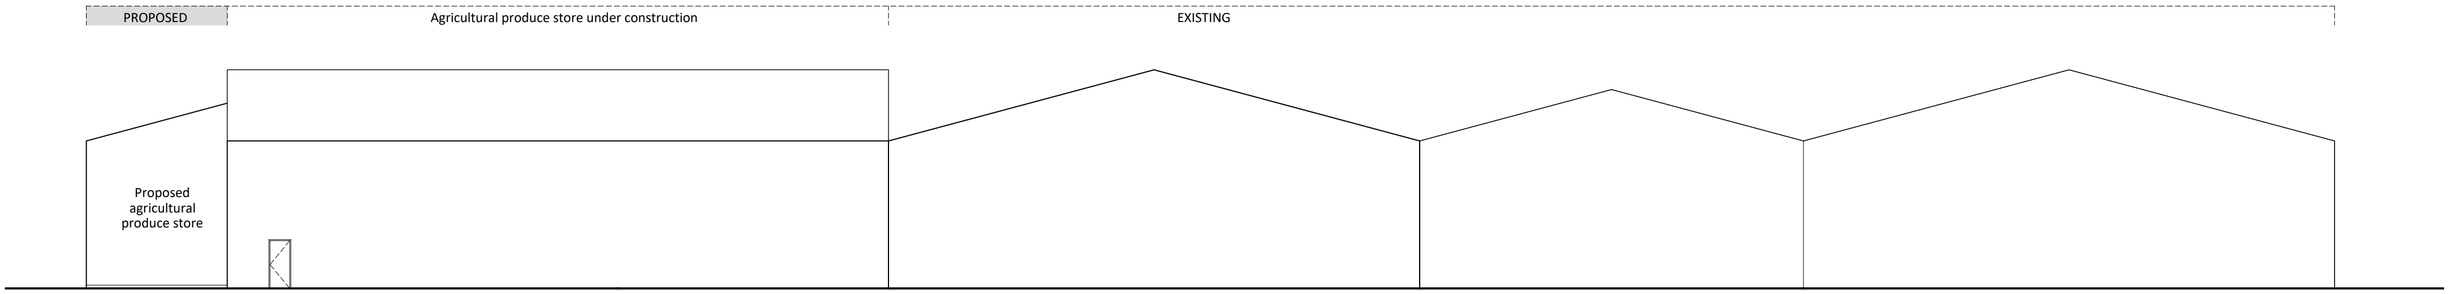


SOUTH ELEVATION

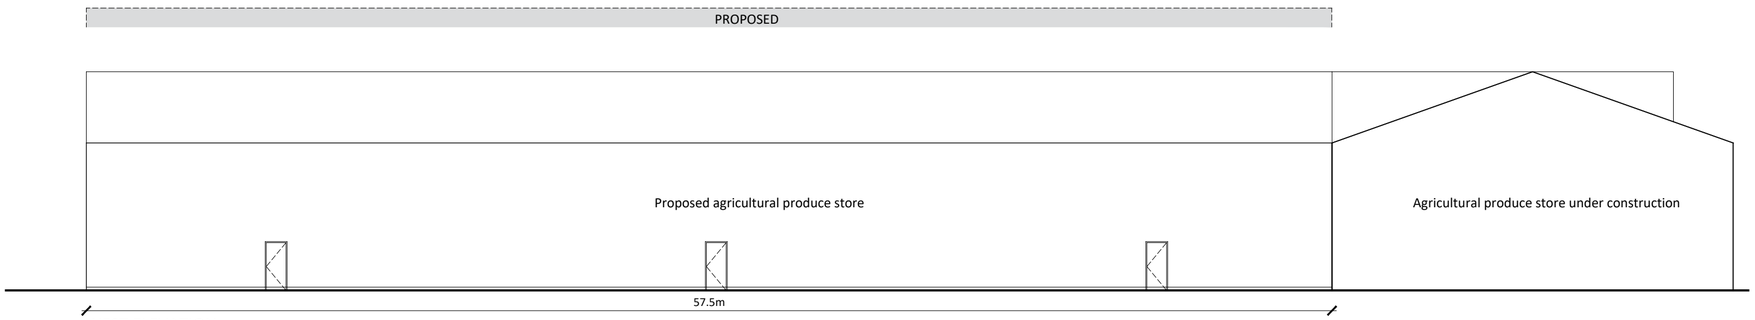

WEST ELEVATION

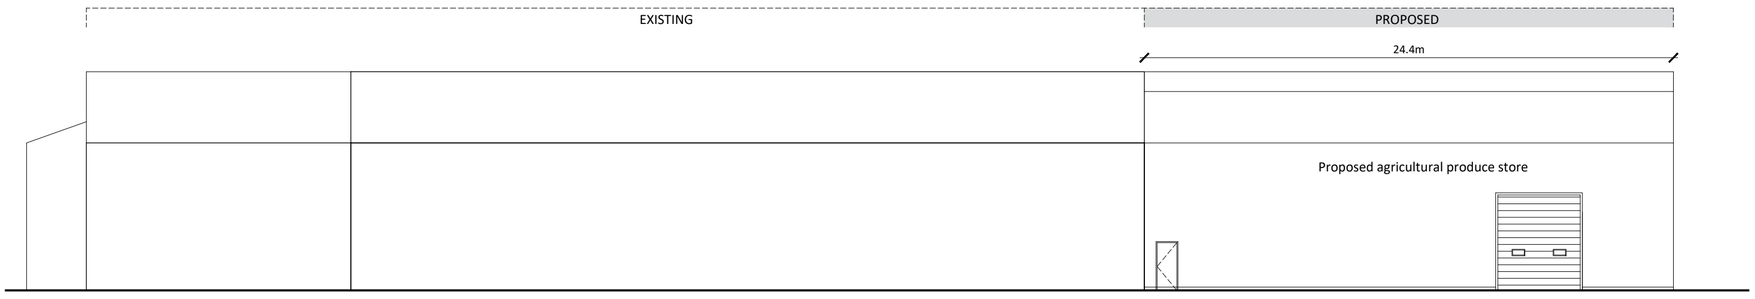

EAST ELEVATION

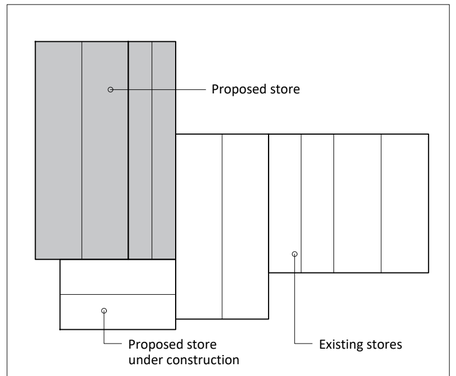

KEY (NTS)

0 2 4 6 8 10m

Rev	Description	Date
-	-	-

rdc
Robert Doughty Consultancy

32 High Street, Helpringham
Sleaford, Lincolnshire, NG34 0RA

Tel: 01529 421646
Email: admin@rdc-landplan.co.uk
Web: www.rdc-landplan.co.uk

Client
Mr G Franklin

Project
Proposed Agricultural Produce Store
Mill House Farm, Roman Bank, Fleet

Drawing
Proposed Elevations

Scale @ A2	Date
1: 200	20/09/21

Drawn By	Checked By
WW	LMS

Job Number	Status	Purpose of Issue
1185-9	PL	Planning

Drawing No. 1185-9_PL_EL01 **Rev** -

Notes

Copyright
© Robert Doughty Consultancy Limited.
All rights described in the Copyright, Designs and Patents Act 1988 have been asserted.

Dimensions
All dimensions shown are for the purposes of obtaining the relevant planning permission only.

CDM 2015
This drawing is for illustrative purposes and/or obtaining the relevant planning permission only. It should not be used for construction and accordingly, risk identification under the Construction (Design & Management) Regulations 2015 has not been undertaken.