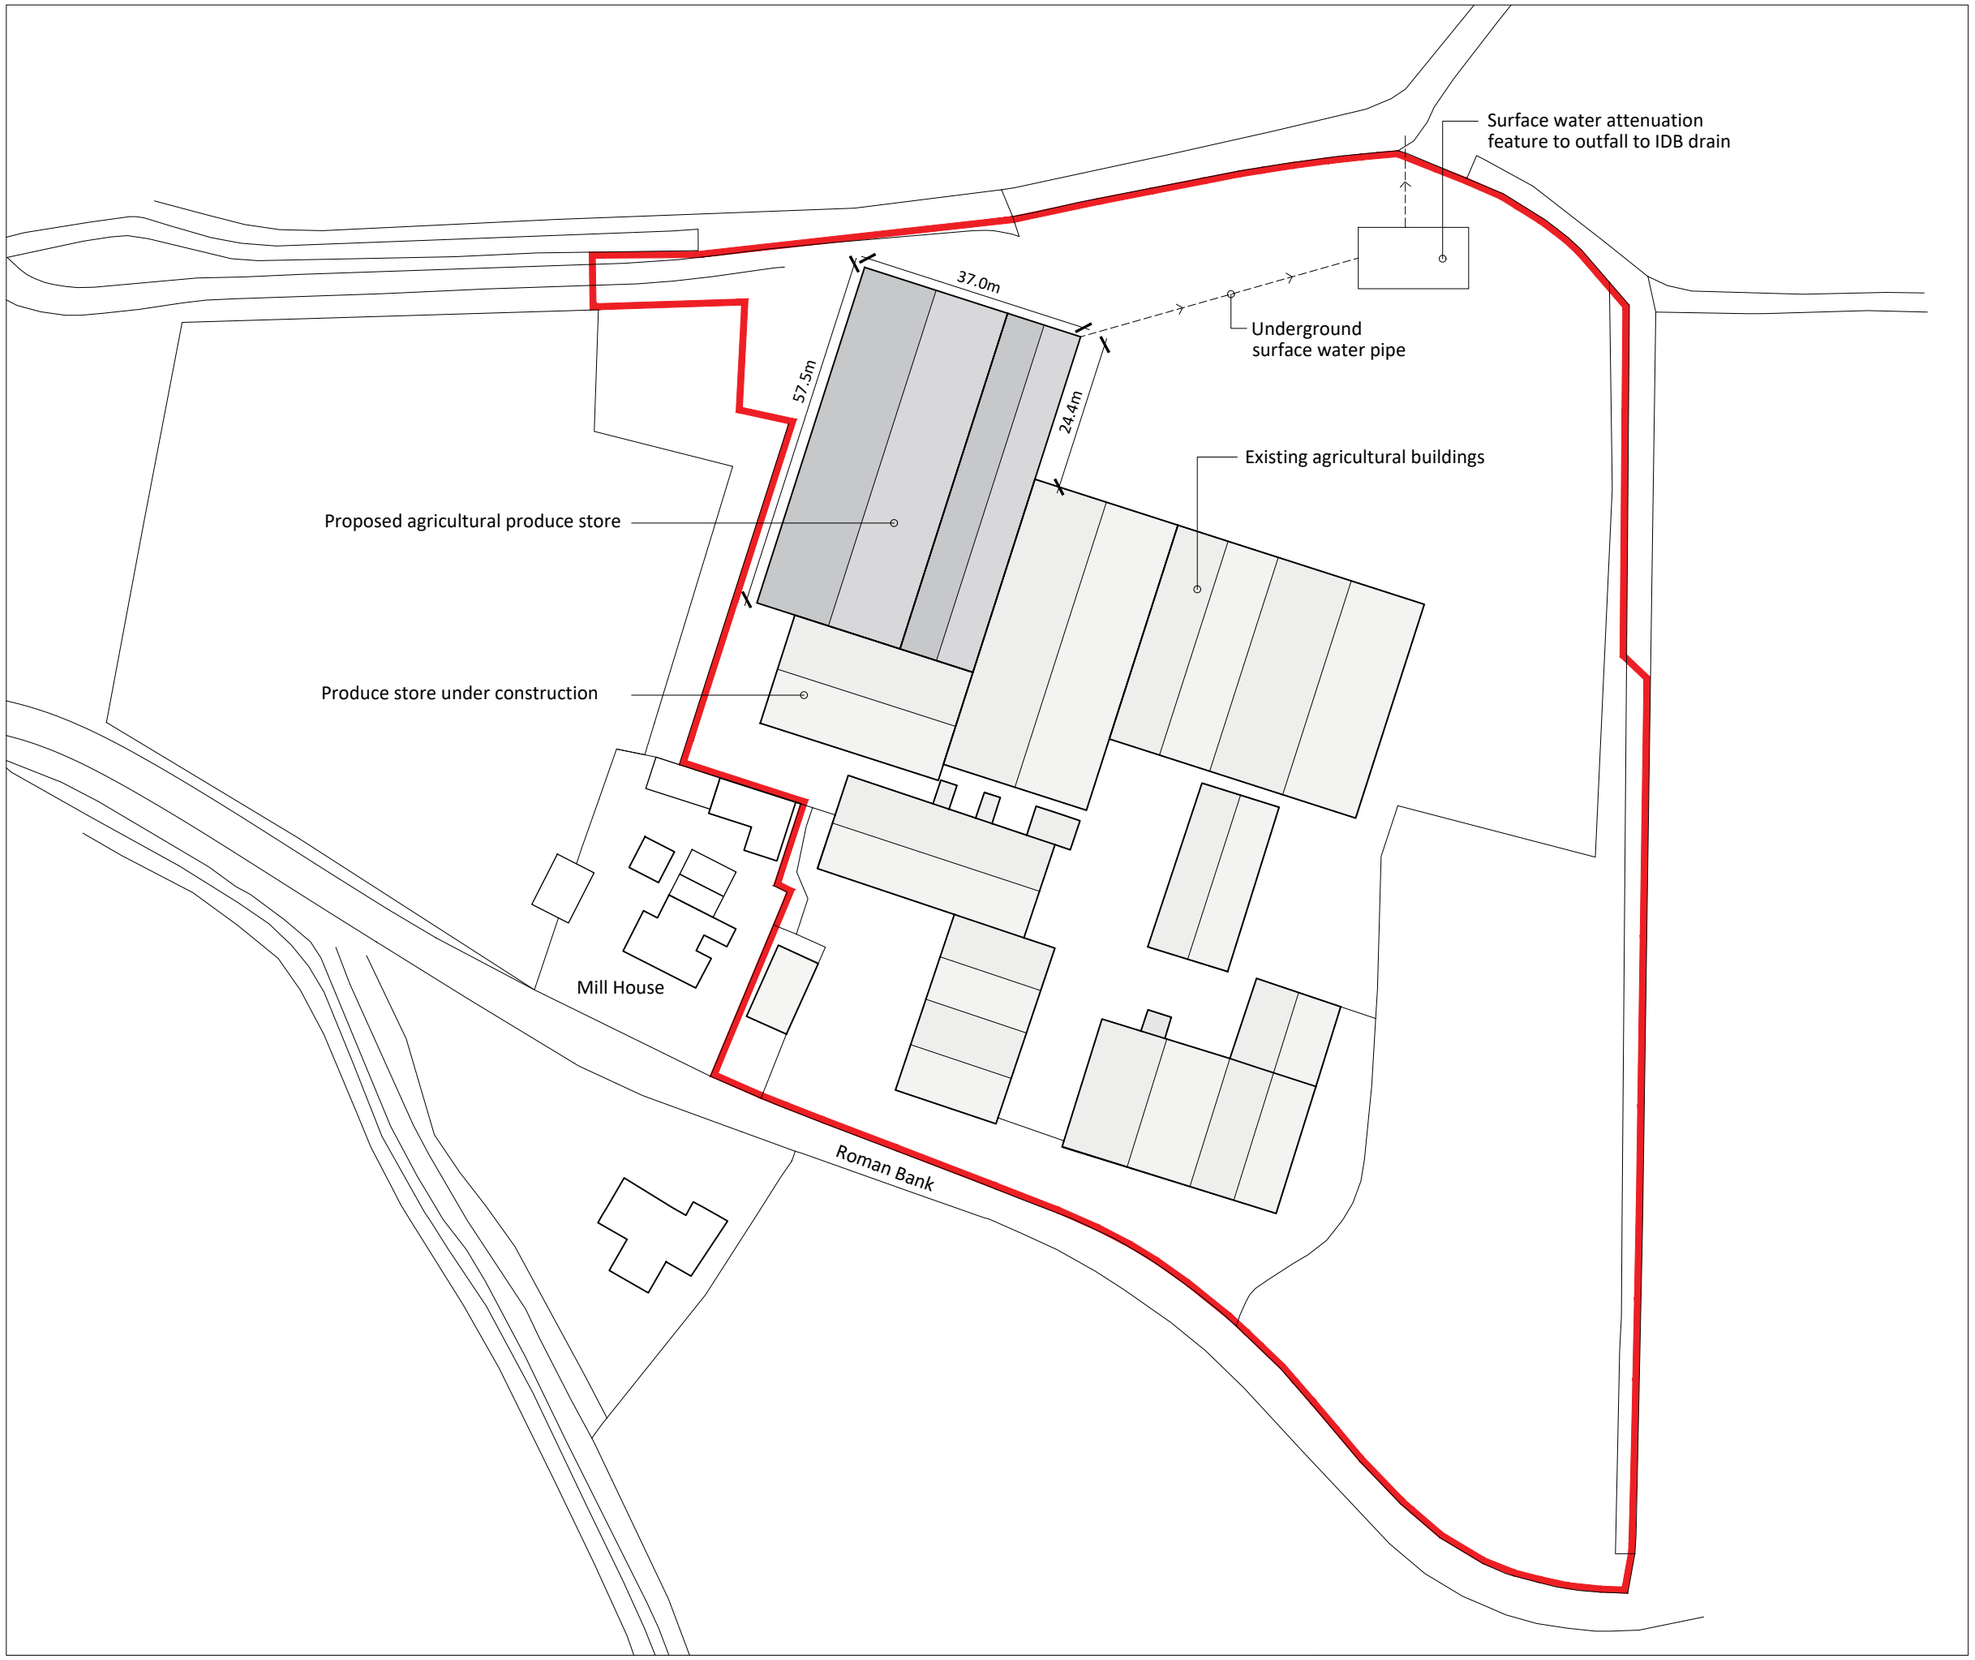



**Notes**

**Copyright**
© Robert Doughty Consultancy Limited.
All rights described in the Copyright, Designs and Patents Act 1988 have been asserted.

**Ordnance Survey Map**
© Crown Copyright. OS Licence No: AR 100010613.

**CDM 2015**
This drawing is for illustrative purposes and/or obtaining the relevant planning permission only. It should not be used for construction and accordingly, risk identification under the Construction (Design & Management) Regulations 2015 has not been undertaken.

N

0 10 20 30 40 50m

- -

| Rev | Description | Date |
|---|---|---|

rdc
Robert Doughty Consultancy

32 High Street, Helpringham
Sleaford, Lincolnshire, NG34 0RA

Tel: 01529 421646
Email: admin@rdc-landplan.co.uk
Web: www.rdc-landplan.co.uk

**Client**
Mr G Franklin

**Project**
Proposed Agricultural Produce Store
Mill House Farm, Roman Bank, Fleet

**Drawing**
Proposed Site Plan

| Scale @ A3 | Date |
|---|---|
| 1: 1000 | 20/09/21 |

| Drawn By | Checked By |
|---|---|
| WW | LMS |

| Job Number | Status | Purpose of Issue |
|---|---|---|
| 1185-9 | PL | Planning |

| Drawing No. | Rev |
|---|---|
| 1185-9_PL_SP01 | - |