

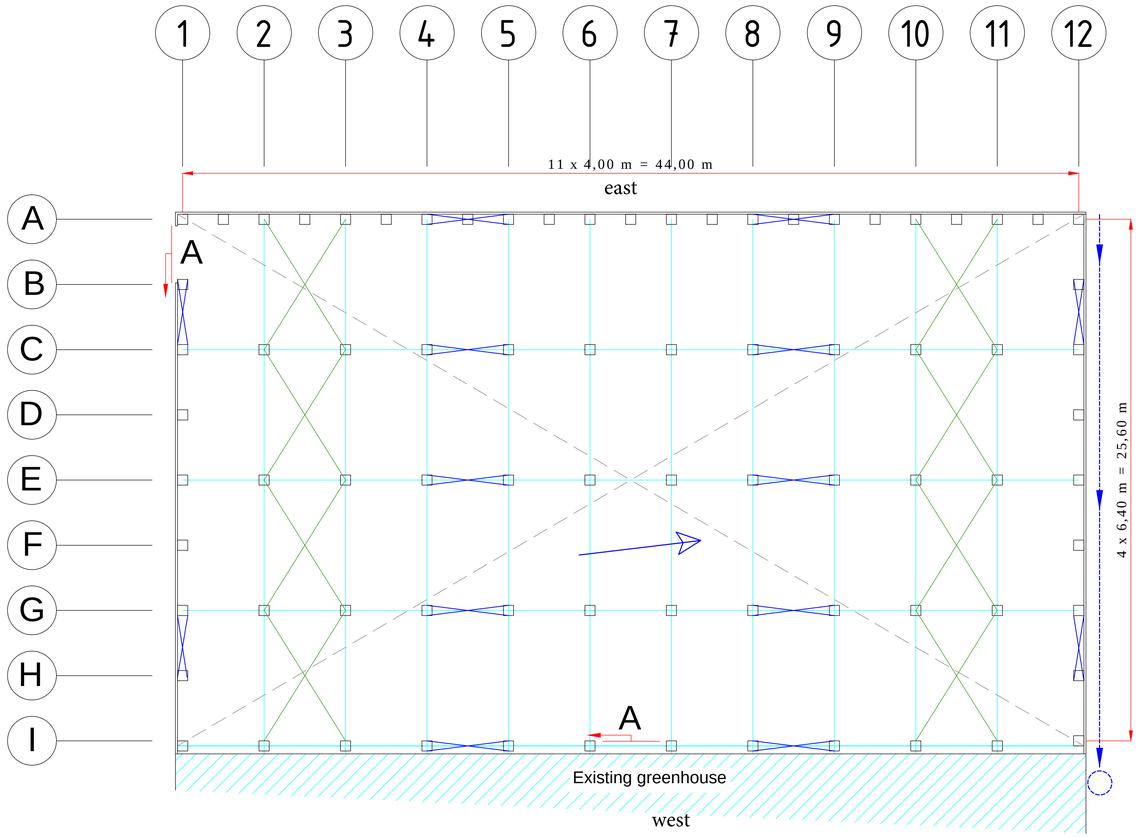


north


south

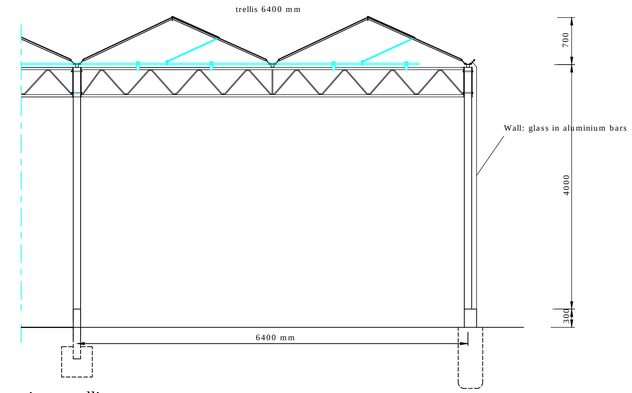

view trellis
1:50

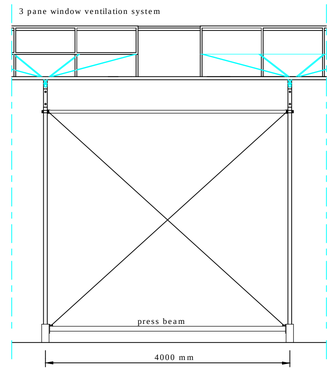


view cross stays
1:50

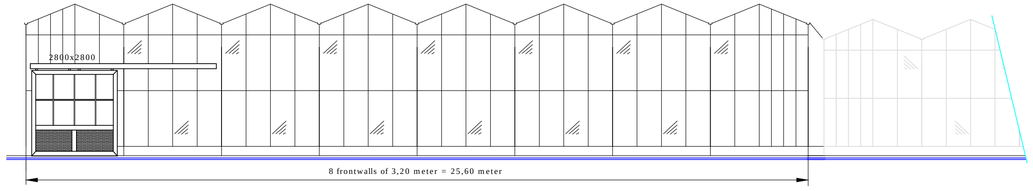


view frontwall line A1-I1
1:100

North elevation

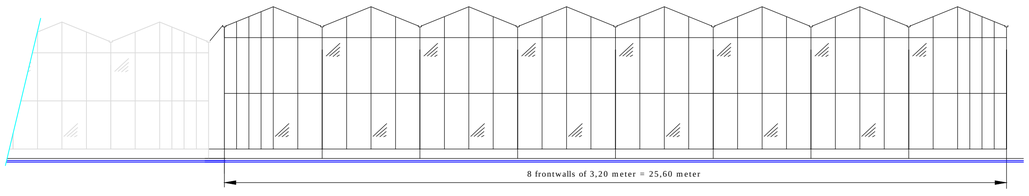

view frontwall line I12-A12
1:100

South elevation

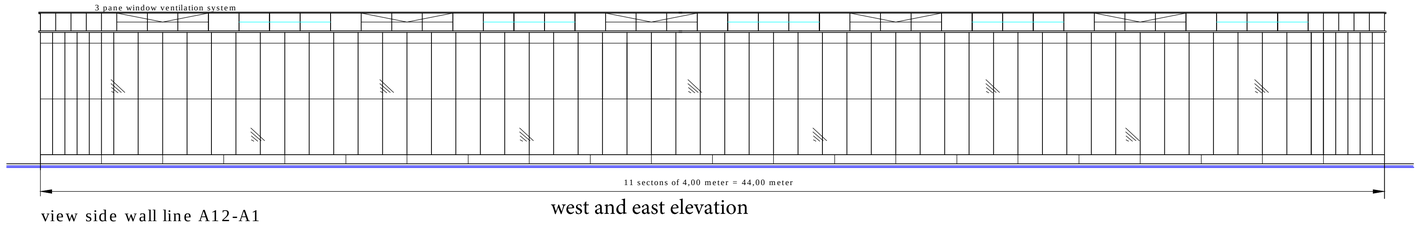

view side wall line A12-A1
1:100

west and east elevation

n

All rights reserved. This drawing is the property of OLSTHOORN BV and may not be copied or
shipped / notice solely nor partly. It may not be submitted for perused to third parties either.

31 juli 2018, 15:36

BRIDGE
Helping You to Grow

Subject: **Groundplan & details**

Client / Project: King Fisher Nurseries

Date: 31.07.2018

Revised: /

Surface: 1.126,40 m²

AMERICAN PROJECTION

Unit: mm iso-129

Scale: 1 : 150

Number of sheets: 1

Sheet number: 1

Format: A1

Drawing nr: /