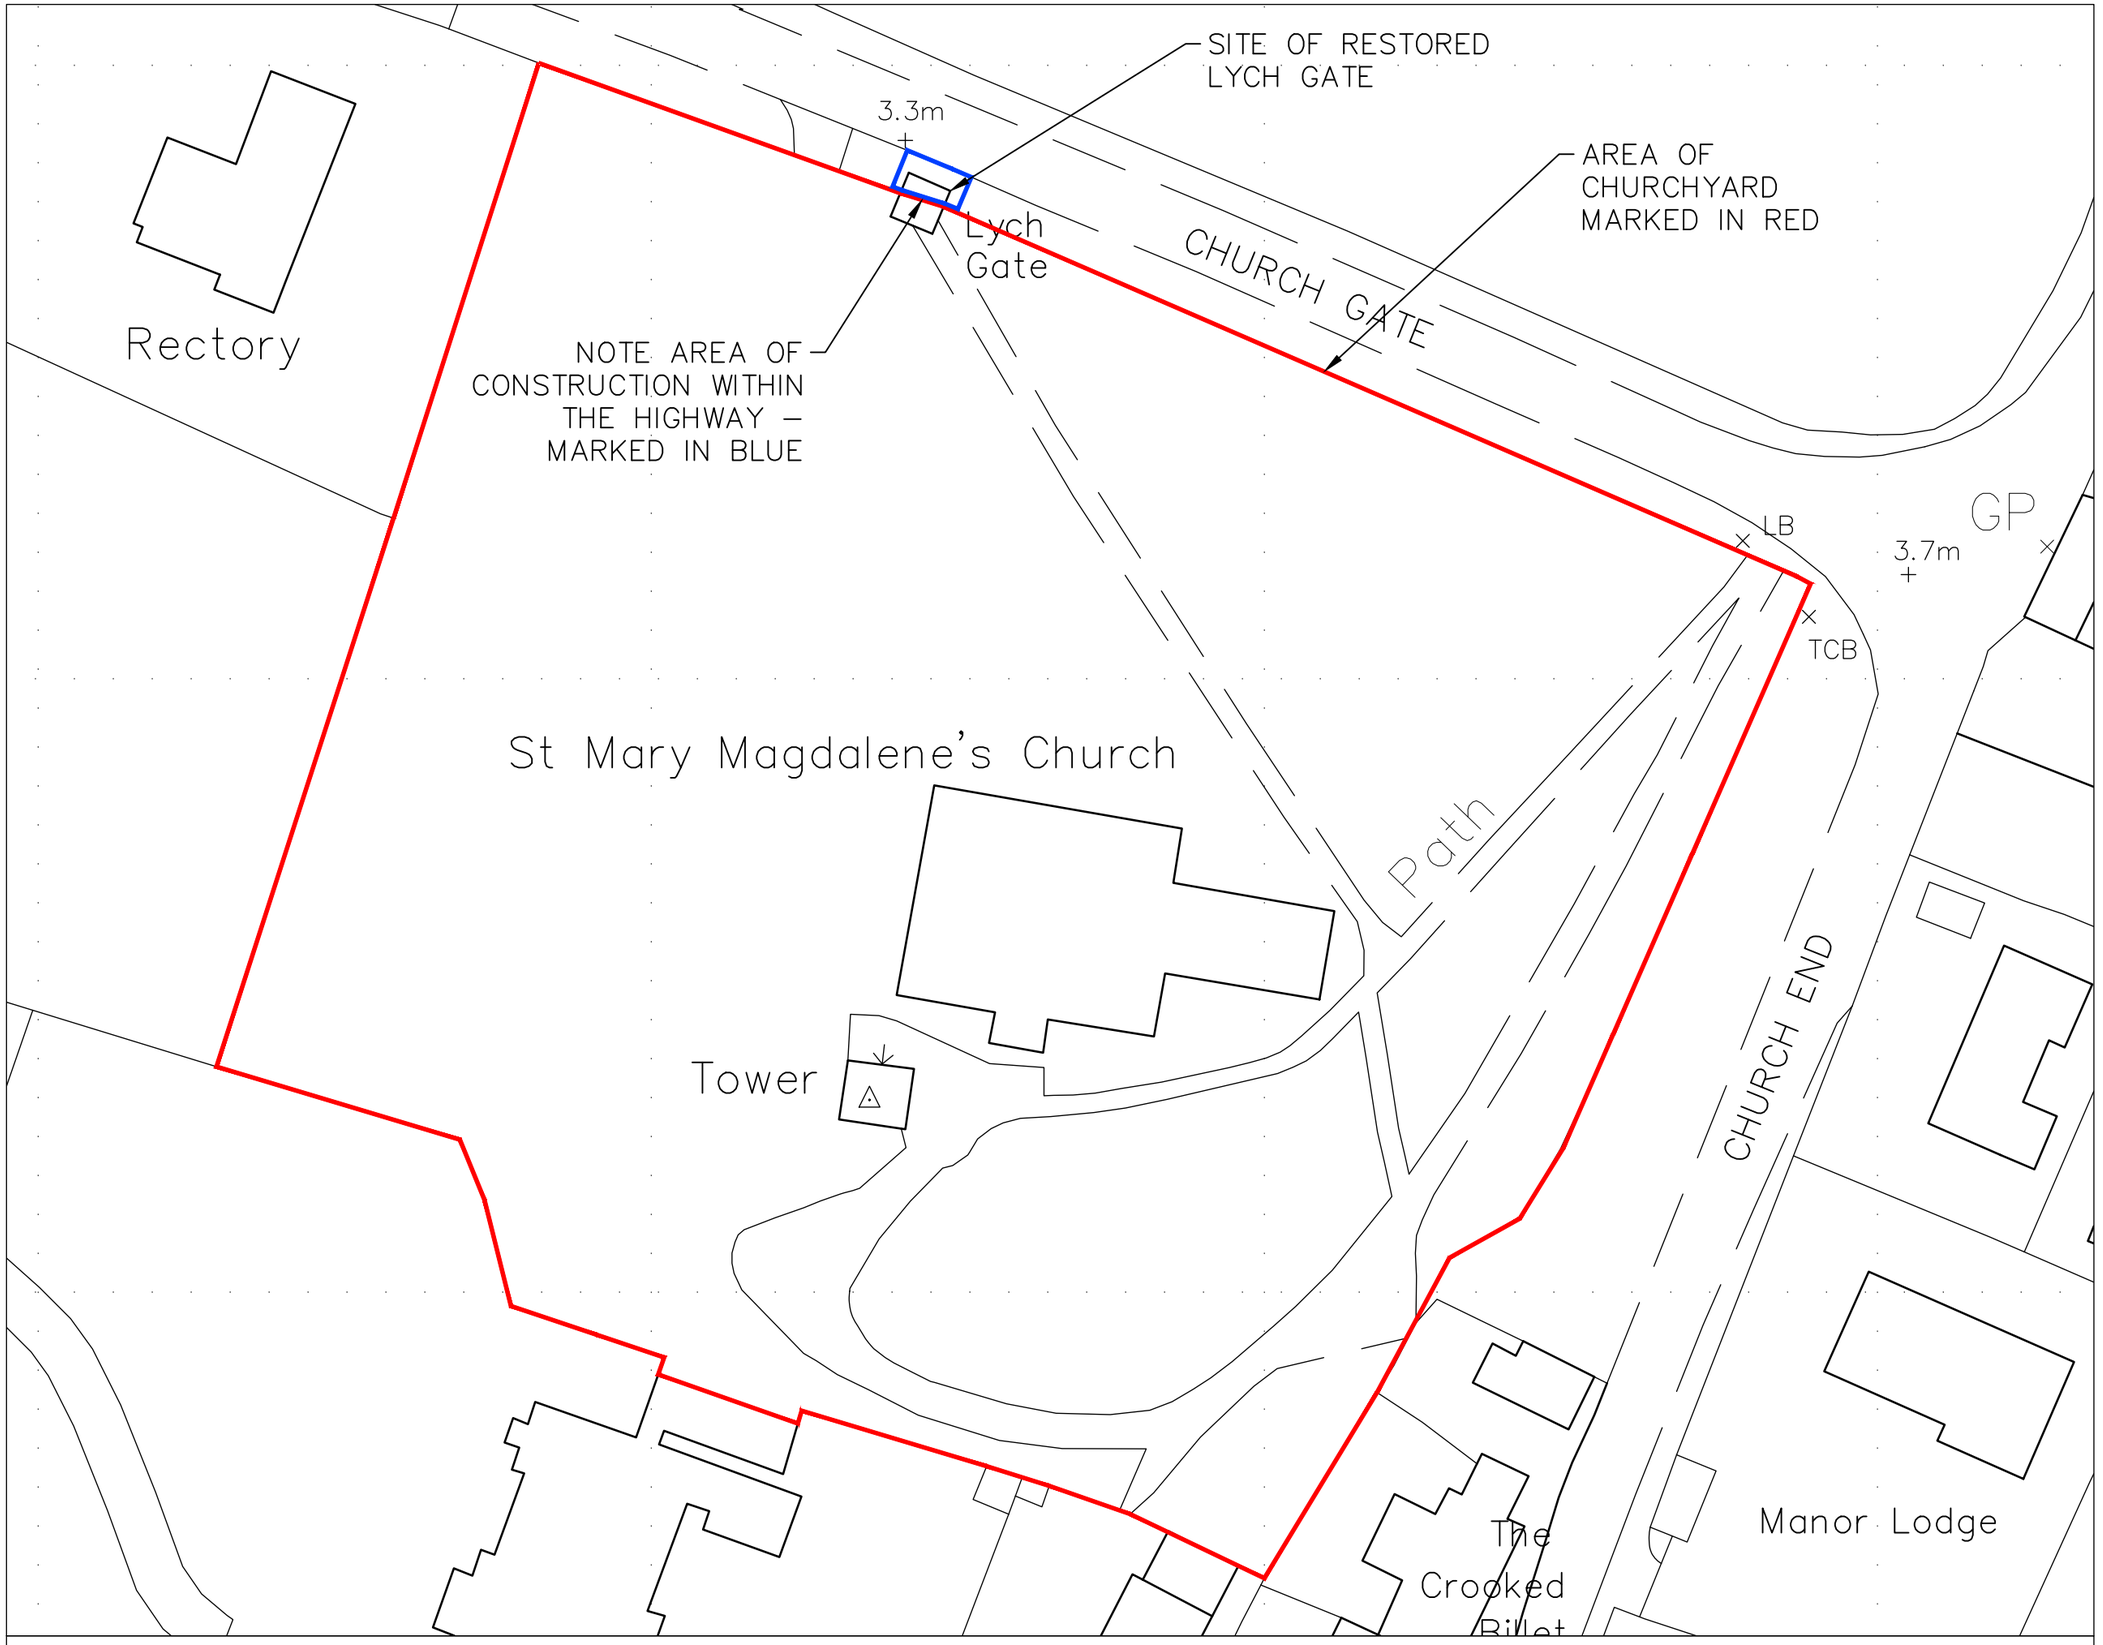

Ordnance Survey (c) Crown Copyright 2021. All rights reserved. Licence number 100022432

Notes

- All dimensions to be checked on site
- No dimensions to be scaled from this drawing unless otherwise stated

Revision	Date		Checked By	Revision By
A	9.21	DRAWING RENUMBERED DUE TO ERROR		IWL

SMITHERS PURSLOW
ENGINEERING • SURVEYING • ARCHITECTURE
Independent Professional Expertise
Glaston Hall | Spring Lane | Glaston | Rutland | LE15 9BZ
01572 822000 | glaston@smitherspurslow.com | www.smitherspurslow.com

Client
THE VICAR & PCC
ST MARY MAGDALENE
FLEET, HOLBEACH

Project
RESTORATION WORKS TO
THE LYCH GATE

Drawing Title
SITE PLAN
AS EXISTING

Scale		Date	Drawn	Check
1:500	@A3	9.21	IWL	

Job No.	Drawing No.	Rev.
211381	101	A