
Ground floor plan

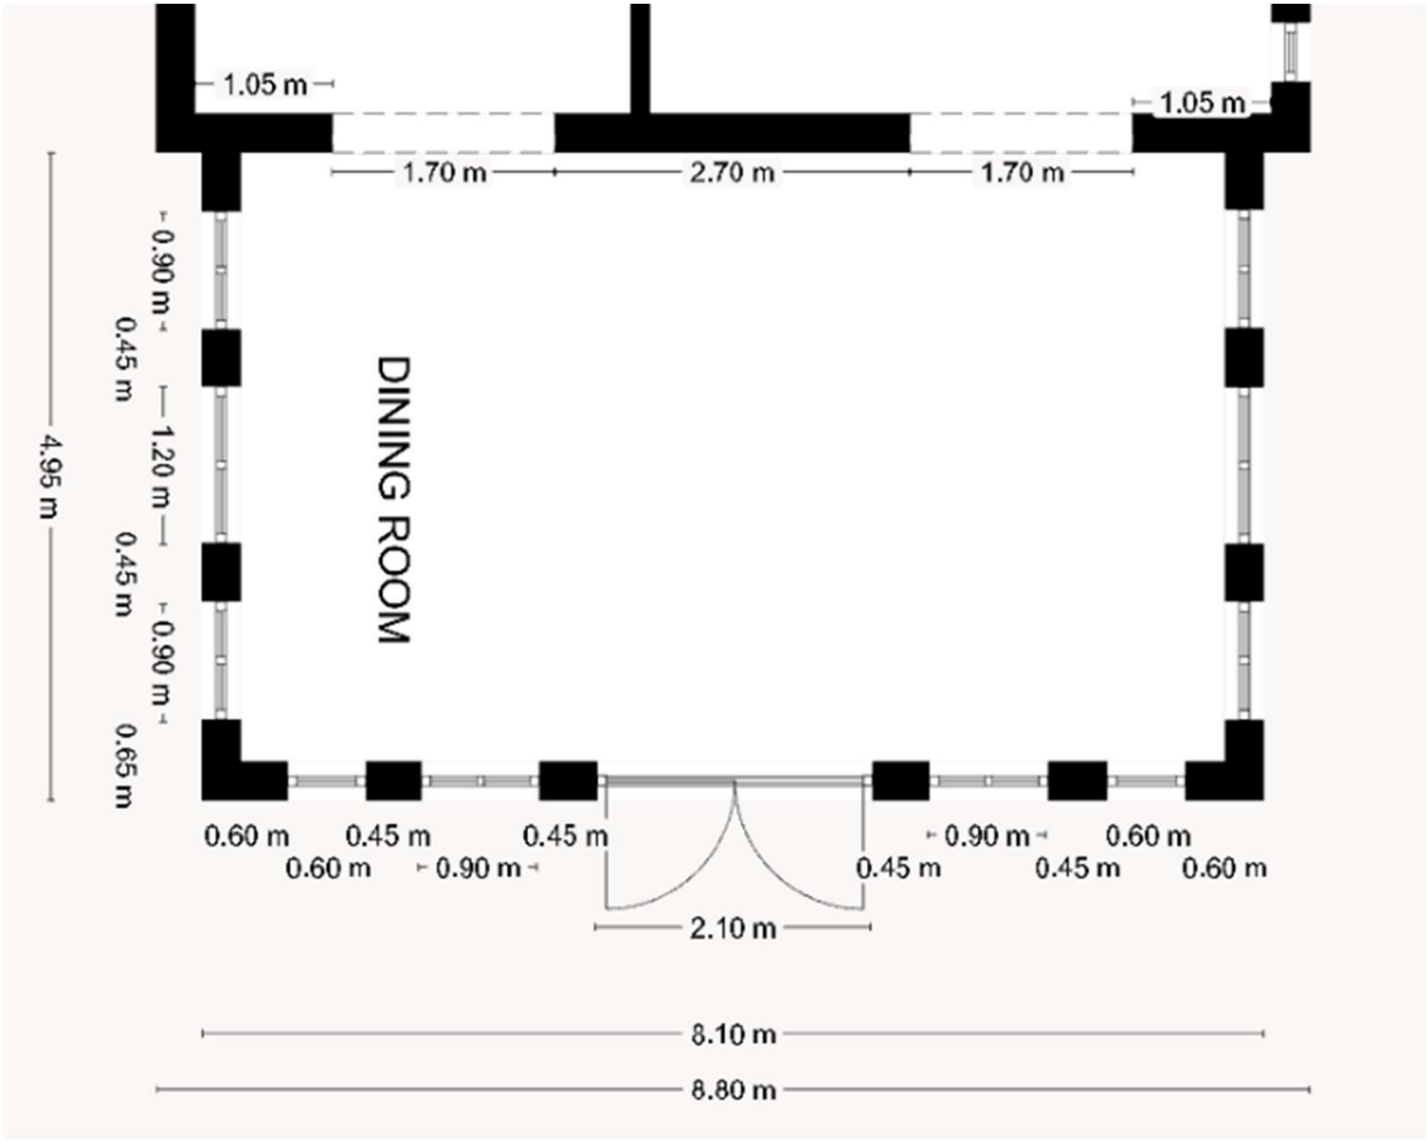

PROPOSED EXTENSION AT LAMBERT FARM COTTAGE, LAMBERT BANK, HOLBEACH ST JOHNS, PE12 8RT

PLAN AS PROPOSED
Not to scale – see dimensions

26th September 2021
Drawing by: Vicki Lovell
Drawing Number: VLPE128RTD6V01