
THIS DRAWING IS THE PROPERTY OF ROLEC SERVICES LTD AND MUST NOT BE COPIED, PASSED ON, OR USED FOR ANY OTHER PURPOSES.

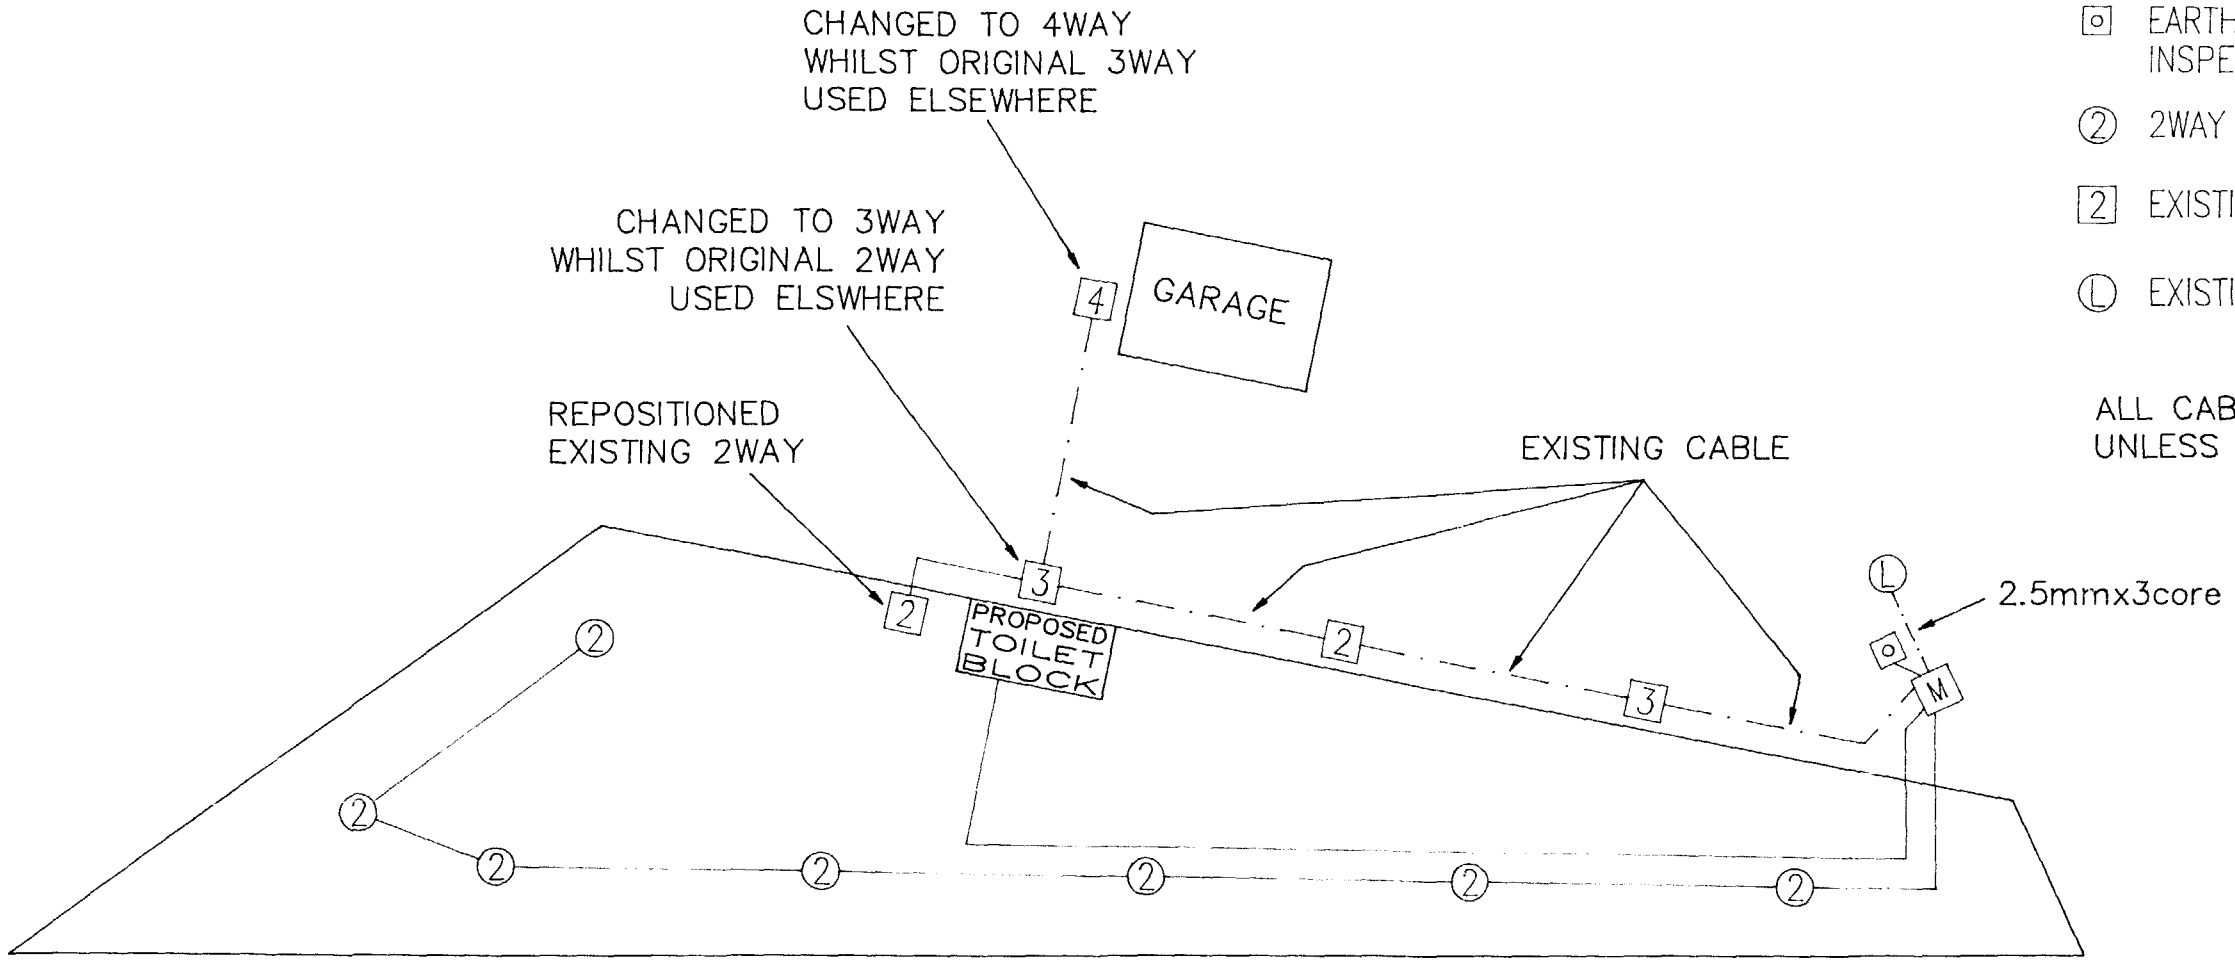

LEGEND:

- [M] MAINS UNIT
- [o] EARTH ELECTRODE & INSPECTION CHAMBER
- (2) 2WAY SERVICE BOLLARD
- [2] EXISTING 2WAY HOOK-UP UNIT
- (L) EXISTING POLE MOUNTED STREET LIGHT

ALL CABLE TO BE 16mmx2core
UNLESS STATED OTHERWISE

DETAILS		REV	DATE
PROJECT	HERON COTTAGE CARAVAN SITE		
CLIENT	MR JOHN SMITH		
TITLE	ELECTRICAL LAYOUT		
SCALE	1:500		
DRAWN	REJ	DATE	05/11/96
DRAWING No	RLEC1280		

THIS DRAWING WAS GENERATED BY COMPUTER AIDED DESIGN.


ROLEC
SERVICES LTD

Specialist Electrical Services to the Leisure Industry
Including Hook-ups, Street Lighting & Mains Distribution


ALGORES WAY, WISBECH, CAMBS. PE13 2TQ
TEL:(01945) 475165 FAX:(01945) 588045

SOUTH HOLLAND DC
HOUSING & PLANNING
04 DEC 1996
Ref: 1107/96


DETERMINED PLAN

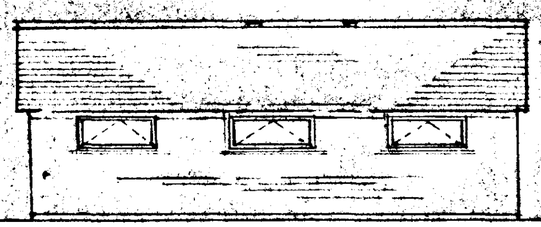


EAST FACING ELEVATION (FRONT)

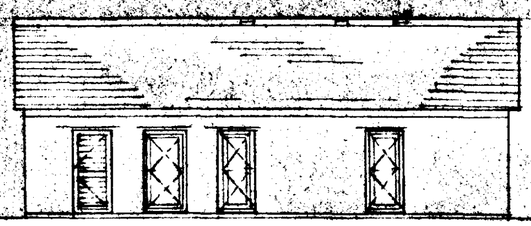


WEST FACING ELEVATION (REAR)

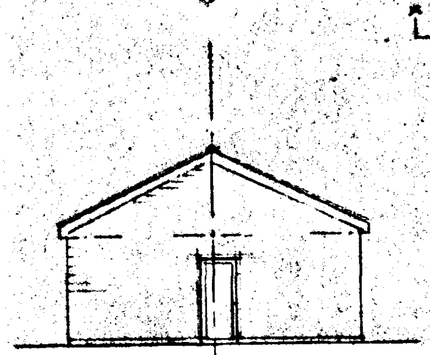


NORTH FACING ELEVATION

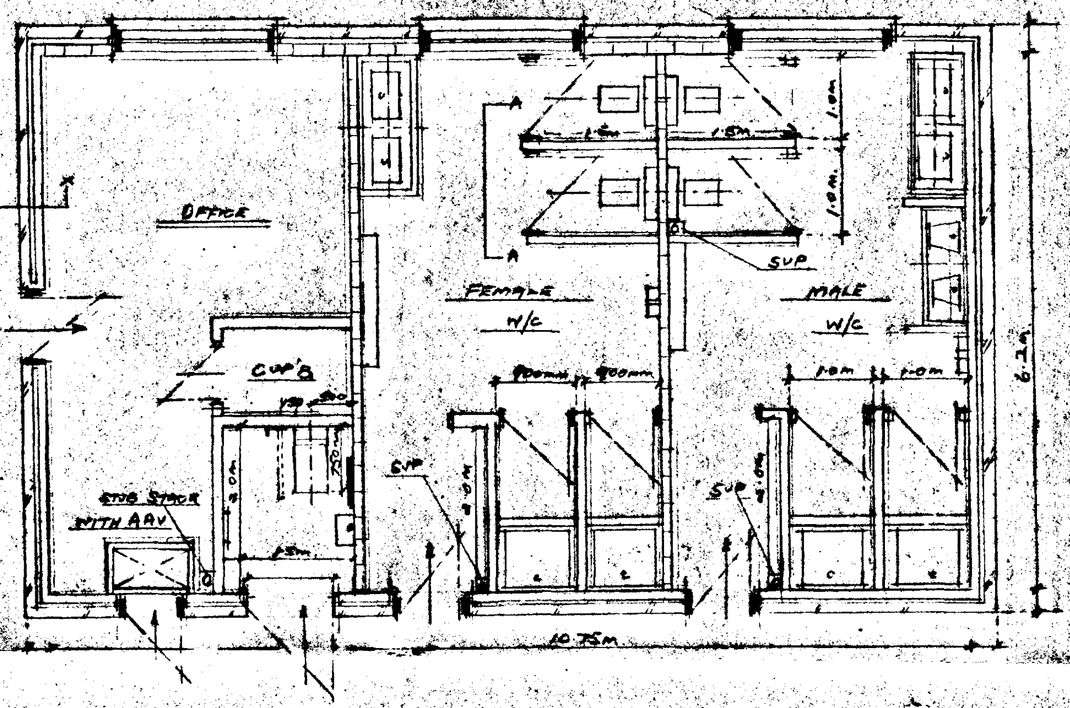


PROPOSED G/F PLAN

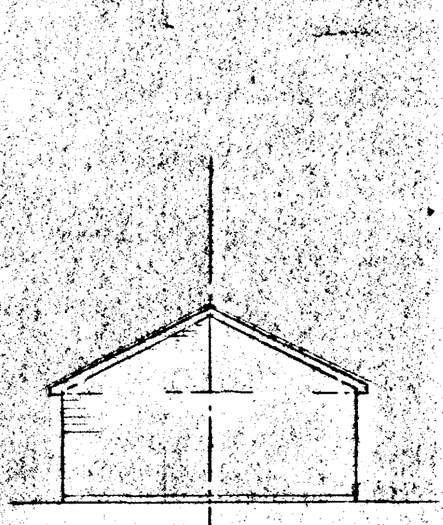

SOUTH FACING ELEVATION

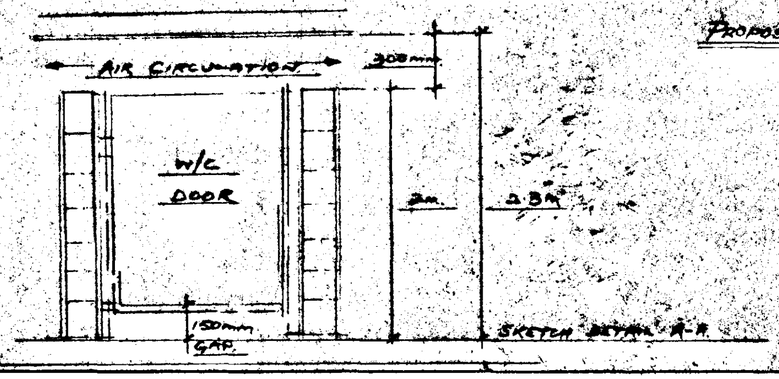

SKETCH DETAIL A-A

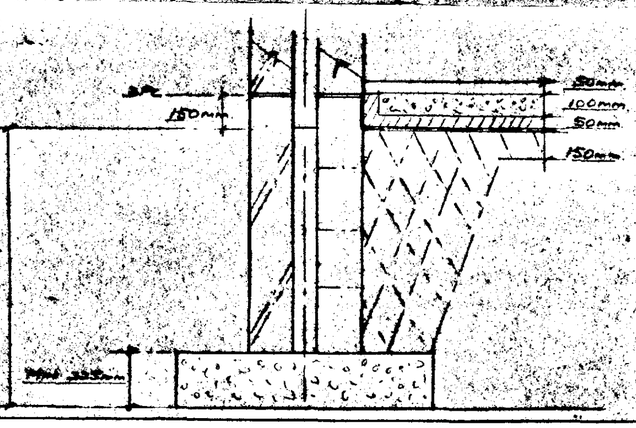

SKETCH DETAIL X-X

NOTES.

BRICKS AND TILING TO MATCH THE EXISTING GARAGE.

BRICKS: BUTTERLEY CHATSWORTH GREY.

TILES:


ROOF PITCH: AS EXISTING GARAGE.

ALL DIMENSIONS MUST BE CHECKED ON SITE BY THE CONTRACTOR.


SCALES	DATE	DRAWN	Nº


REVISIONS

SOUTH HOLLAND DC
HOUSING & PLANNING
04 DEC 1996
Ref: 1107/96/UNI
DETAILED PLAN

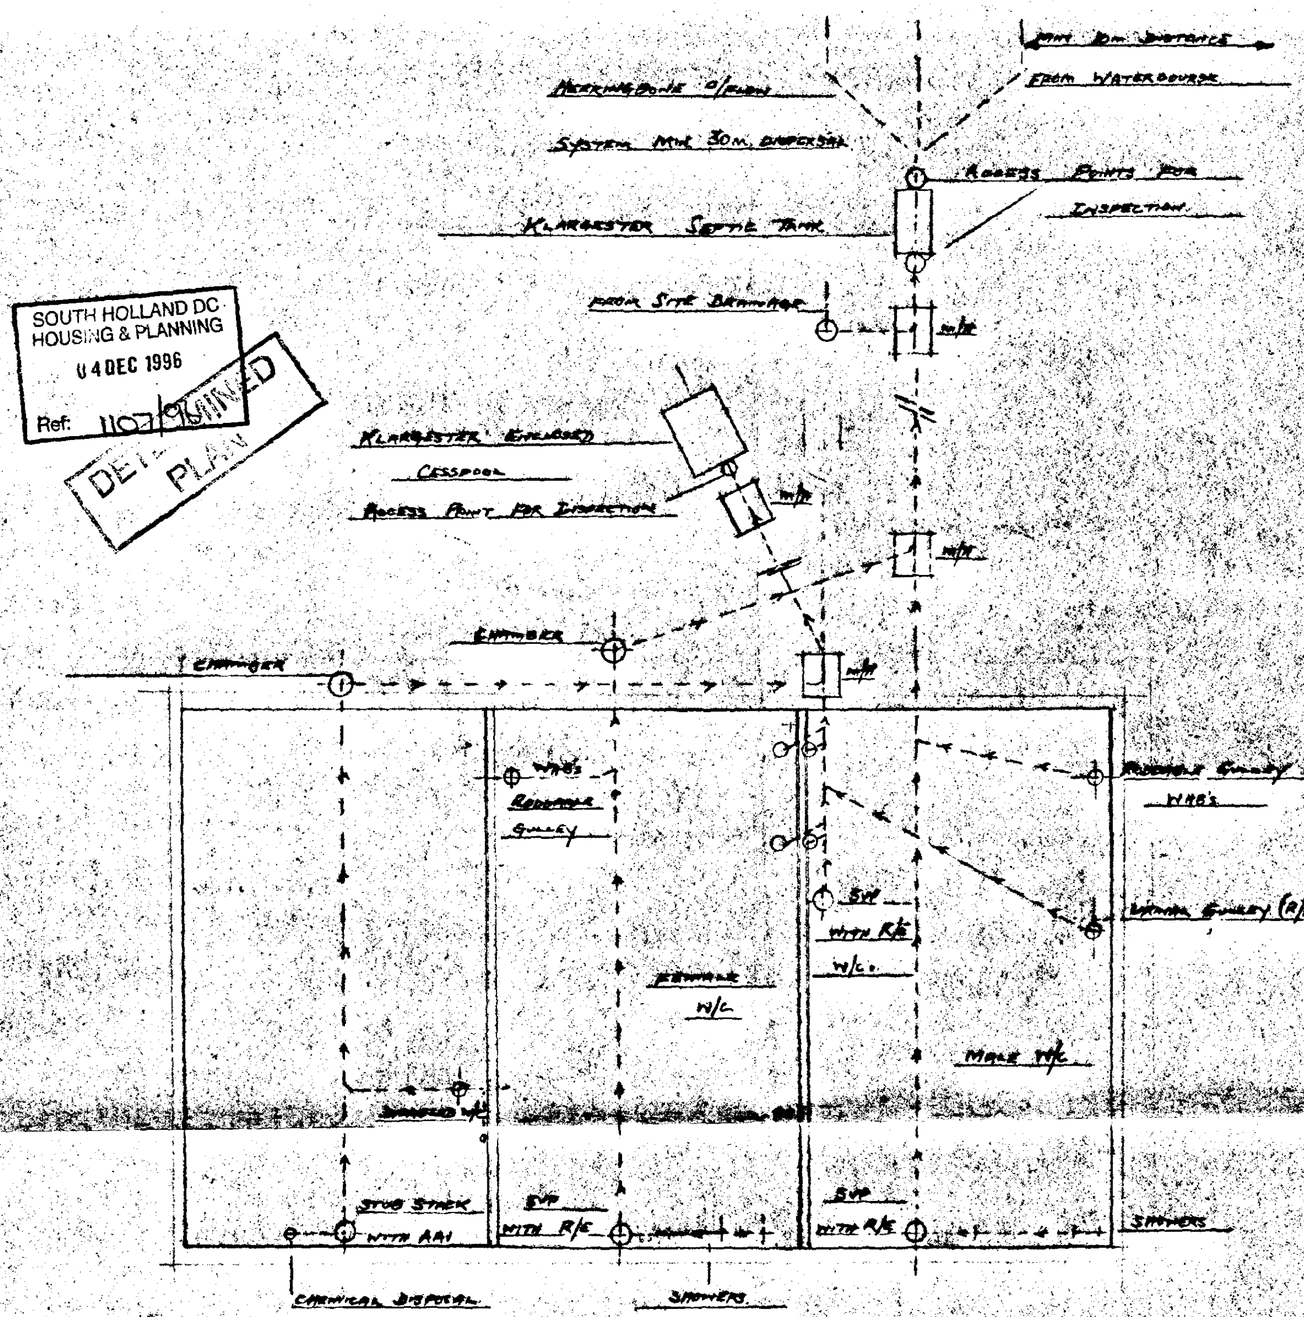


Drainage Layout

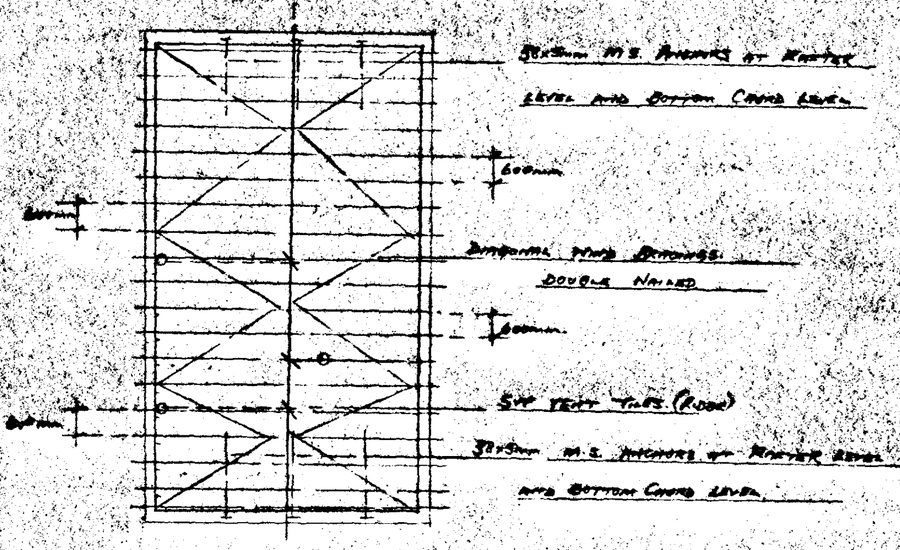

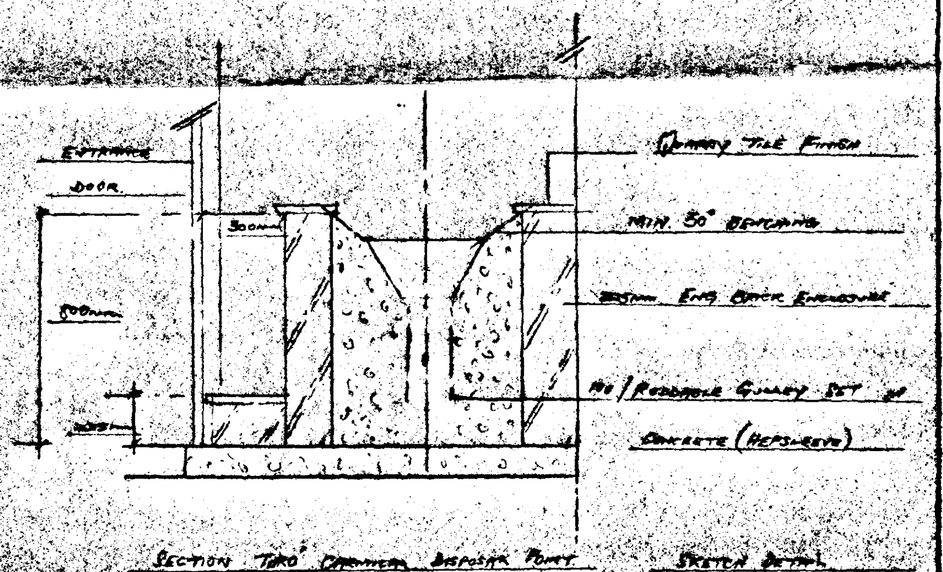

DETERMINED
SOUTH HOLLAND DC
HOUSING & PLANNING
04 DEC 1996
Ref: 1107/96

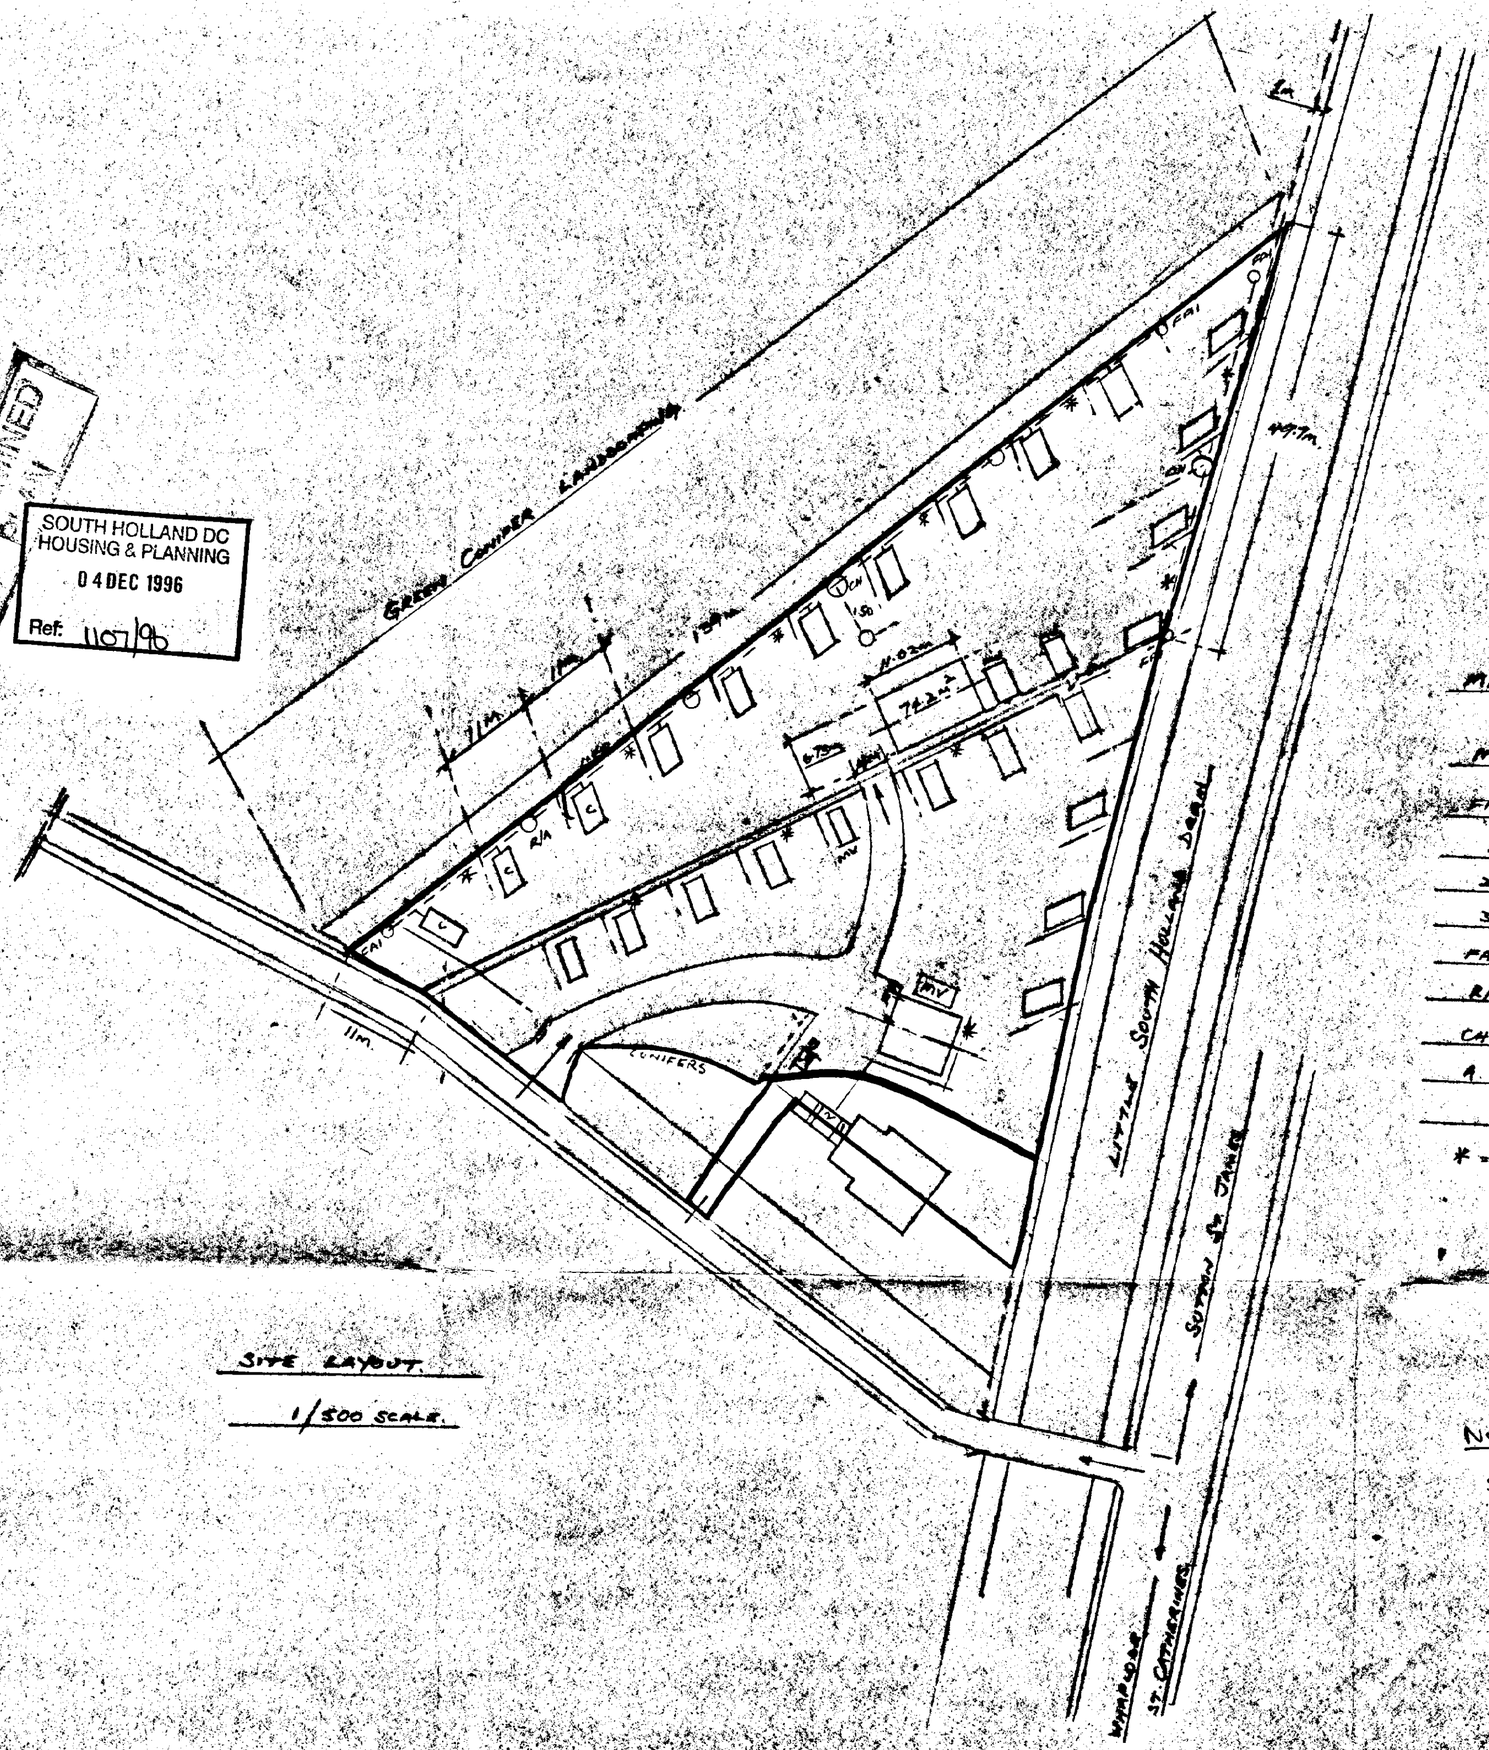
GREEN CONIFER LANDSCAPING
11m.
11m.
11m.