N

H05/0115/92

GARDEN SALES

FARM PRODUCE SALES.

ACCESS

VEHICLE PARKING

VEHICLE PARKING

VEHICLE PARKING

Conc. Apron

DOOR

PROPOSED

SHRUB GRASS

WINSLOW CAFE

TRAVEL LODGE

AGED PERSONS ACCOMODATION

PUMPING STATION

CAR PARKING

HOTEL

RESTAURANT

H05/0113/92

PETROL FILLING STATION

CAR PARKING

PUBLIC FOOTPATH

ENTRANCE

ENTRANCE & EXIT

ENTRANCE EXIT

TO BOSTON →

← TO KINGS LYNN

A17 TRUNK ROAD

SOUTH HOLLAND DC
HOUSING & PLANNING
20 OCT 1997
Ref 1118/97

DETERMINED PLAN

PROJECT:
ANGLIA MOTEL
A17 TRUNK ROAD,
FLEET, LINCS.

CLIENT:

SCALES: 1:500

DATE: APRIL 1992

DRAWING No.:

REVISIONS:

SITE PLAN 1:500

AS PROPOSED

ROOF: NATURAL COLOUR 910 6 PROFILE FIBRE CEMENT SHEETING ON M.S. GALV. Z150 PURLINS AT 1575mm MAX c/c.


190 dia H.R.G.

SIDE/END: 0.5mm PLASTISOL COATED STEEL ON M.S. GALV. Z150 RAILS AT MAX 1800mm c/c. CLADDING COLOUR: 12B27 OLIVE GREEN

4000

175mm THICK C20/P NR CONCRETE FLOOR WITH 1 LAYER A252 MESH REINFORCEMENT ON 200mm CONSOLIDATED HARDCORE

SECTION

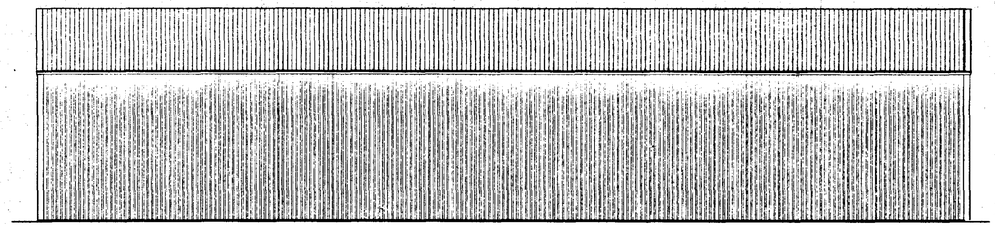

SIDE ELEVATION

14930 c/c OF STEELWORK

R.W.P.

R.W.P.

6000

6000

6000

6000


AREA 490 sq.metres

R.W.P.


R.W.P.

4.2m WIDE x 4.5m HIGH SLIDING DOORS M.S. ANGLE FRAME P.C.S. INFILL


PLAN

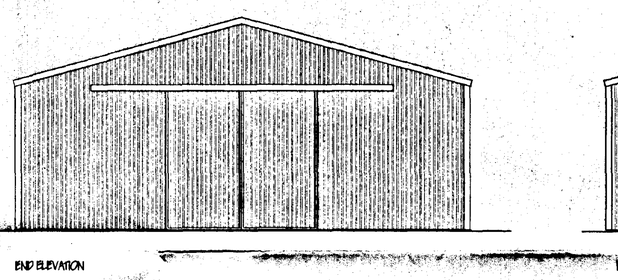

END ELEVATION

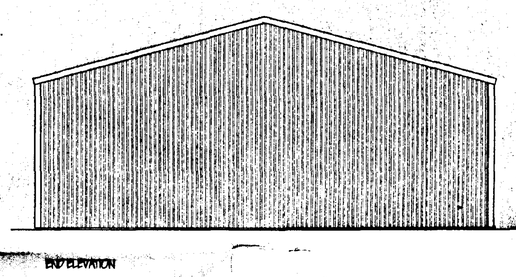

END ELEVATION

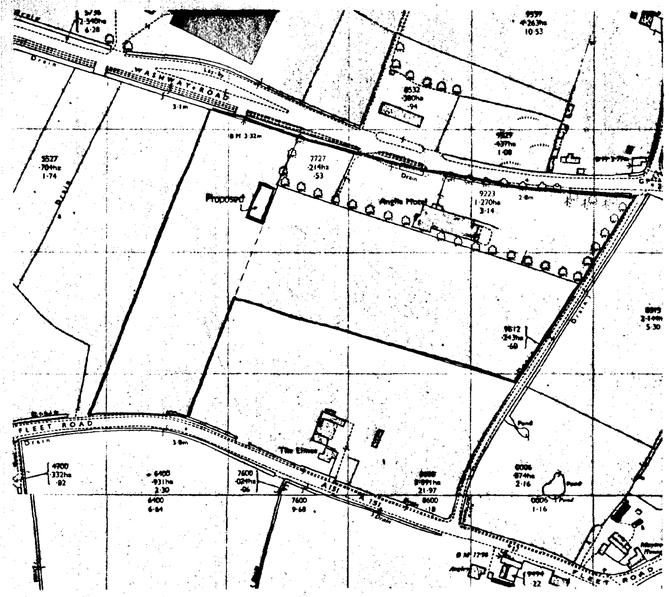

LOCATION PLAN 1:2500

NORTH

SOUTH HOLLAND DC
HOUSING & PLANNING
20 OCT 1997
Ref: H/18/97

DETERMINED PLAN

revision	date	init.	revision details.

COOPER ARCHITECTURAL DESIGN
BRONAVON, HOCKLESGATE
FLEET, SPALDING, LINC'S. PE12 6LF
Tel/Fax: 01406 423782 Mobile 0410 280952

Client
MR H. PAYNE

Project
PROPOSED AGRICULTURAL STORE
WASHWAY ROAD,
FLEET,
SPALDING,
LINC'S.

Drawing

Scale 1:100	Drawing No. 9655
Date. OCT. 97	Drawn. J.C.