
STUDIO 11 architecture

Do not scale directly from this drawing. All discrepancies are to be brought to the attention of the below office.


The copyright to this drawing is owned by studio 11 architecture.




Front Elevation

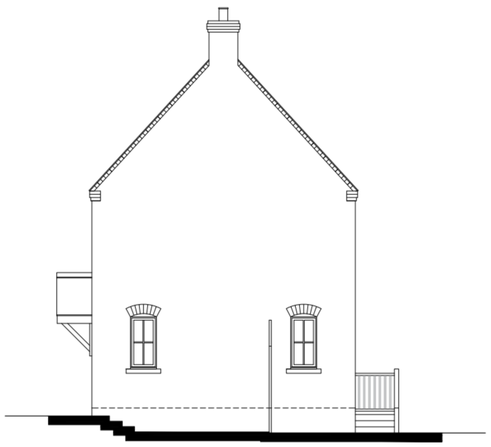


Side Elevation

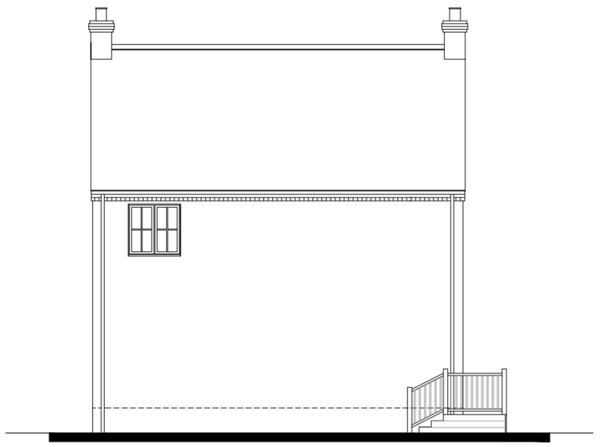


Rear Elevation

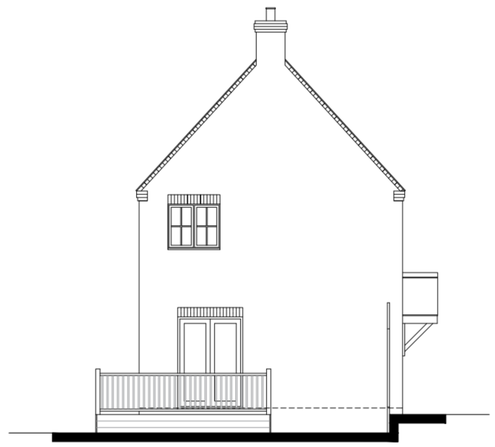


Side Elevation

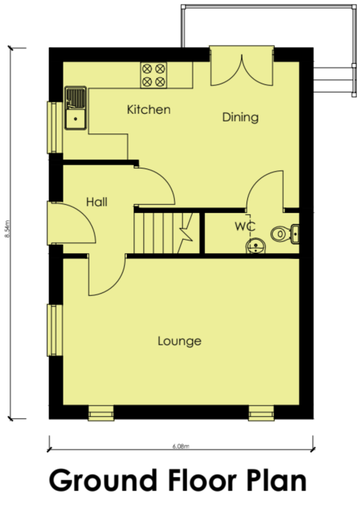

Ground Floor Plan

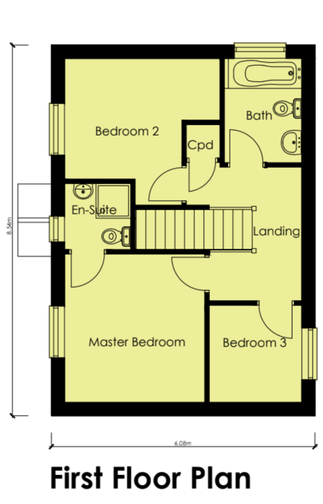

First Floor Plan

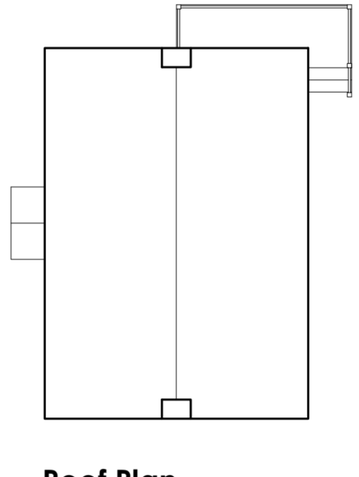

Roof Plan

PLANNING APPLICATION

REVISION	DATE	DRAWN	DESCRIPTION
A	21.09.2021	EG	Rear/side stairs & decking added.

CLIENT Seagate Homes Ltd

PROJECT Proposed residential development at Land off Old Main Road, Fleet Hargate

DRAWING The Lancaster - Floor Plans & Elevations
Plot 9

SCALE 1:100 @ A2 **DRAWN** SJB **DATE** 11.02.2019

DRAWING NO. 356.P9.Lanc.01

STUDIO 11 ARCHITECTURE LTD, THE BOATHOUSE, HARBOUR SQUARE, NENE PARADE, WISBECH, CAMBRIDGESHIRE, PE13 3BH
T: 01945 467339 E: design@studio11architecture.co.uk W: www.studio11architecture.co.uk
*OFFICES: **THE SPARKHOUSE**, LINCOLN, LINCOLNSHIRE LN6 7TS **THE BOATHOUSE**, WISBECH, CAMBRIDGESHIRE PE13 3BH **KEYSTONE INNOVATION CENTRE**, THETFORD, NORFOLK IP24 1JD*

Chartered Institute of Architectural Technologists

Measurement Bar - When printed to the correct scale this line measures 100mm.