Do not scale directly from this drawing. All discrepancies are to be brought to the attention of the Practice.

The copyright to this drawing is owned by Trevor A Clay RIBA Ltd.



NORTH ELEVATION



Desimpel Heritage Blend Facing Bricks



Marley Lincoln Pantile - Rustic Red

STREET SCENE




EAST ELEVATION




WEST ELEVATION




SOUTH ELEVATION

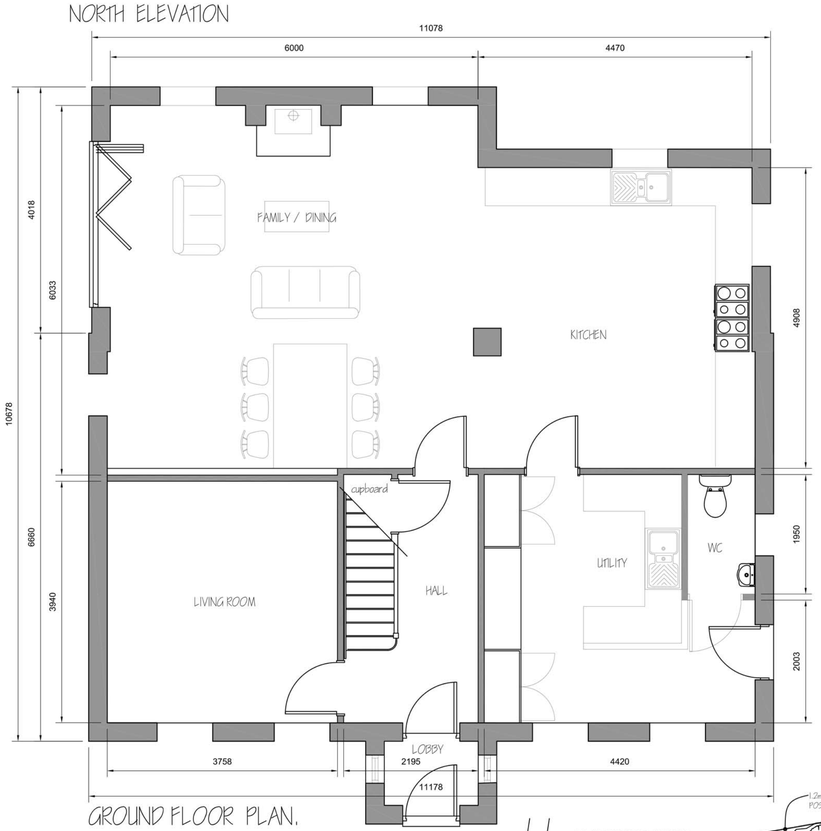


GROUND FLOOR PLAN.

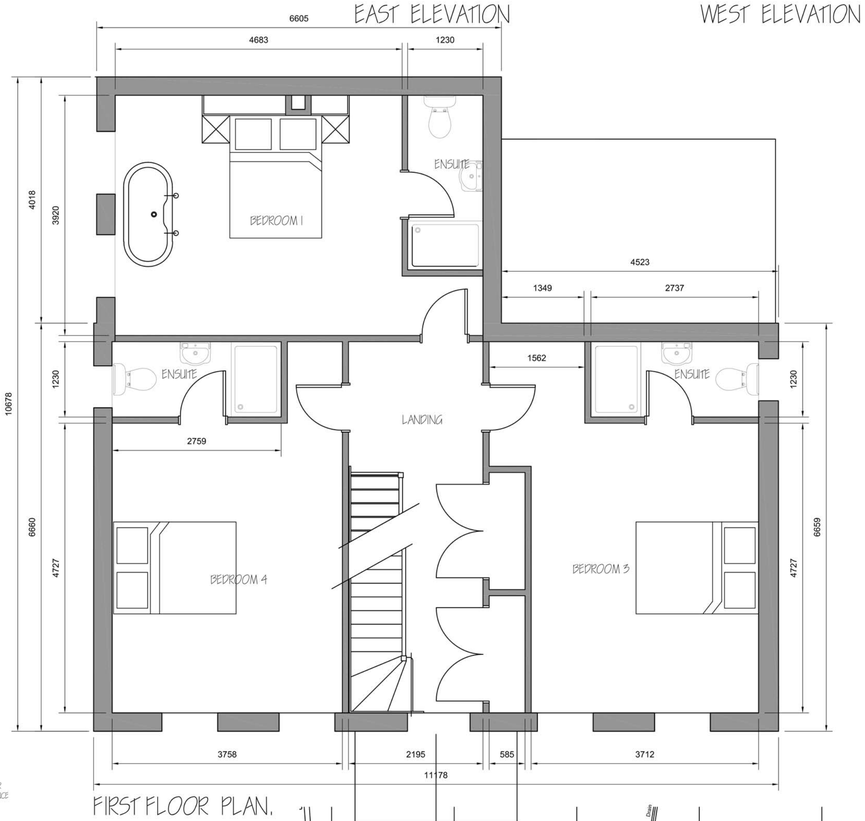

FIRST FLOOR PLAN.

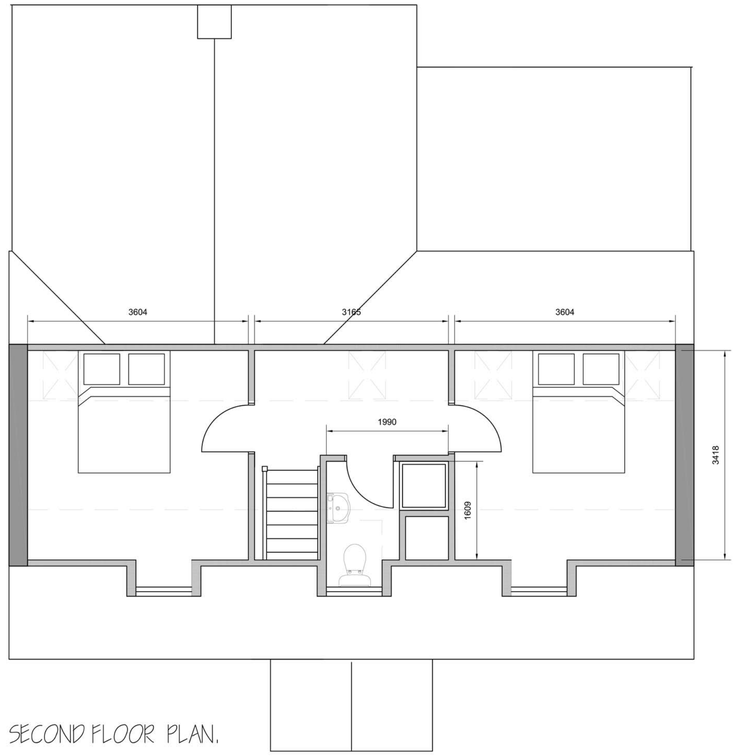

SECOND FLOOR PLAN.

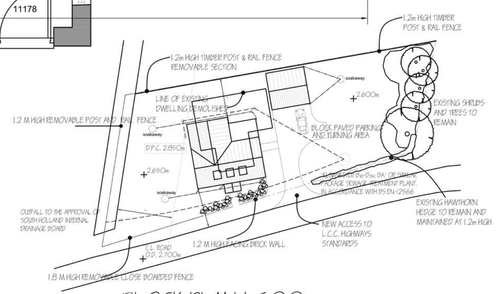

BLOCK PLAN 1:500



LOCATION PLAN 1:2500

Ordnance Survey (c) Crown Copyright 2011. All rights reserved. Licence number 100020449

Revision	Date	Drawn	Description
B	22 November 17	AWM	Alteration of window frame colour
A	04 August 17	TAC	Revised design following comments from Planning Officer

Client Mr J Freeman

Project Proposed Replacement Dwelling, Mill Bank, Holbeach Fen

Drawing Planning Application Drawing

Scale 1:50, 1:100 at A1 Drawn TAC Date 03/05/2017

Drawing No. 17/490/PA/002B

TaC ARCHITECTS

Trevor A Clay RIBA Ltd, 14 Old Fendike Road, Weston Hills, Spalding, Lincs. PE126DD
01406 380027 07778 597975 trevor@tacarchitects.co.uk www.tacarchitects.co.uk