

E L E V A T I O N S 1 / 100

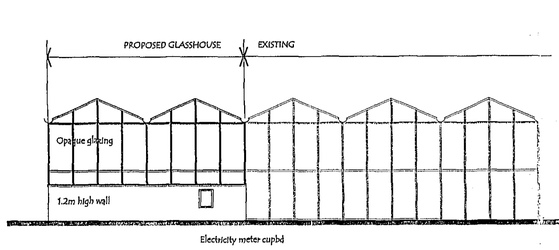

T Y P I C A L E N D

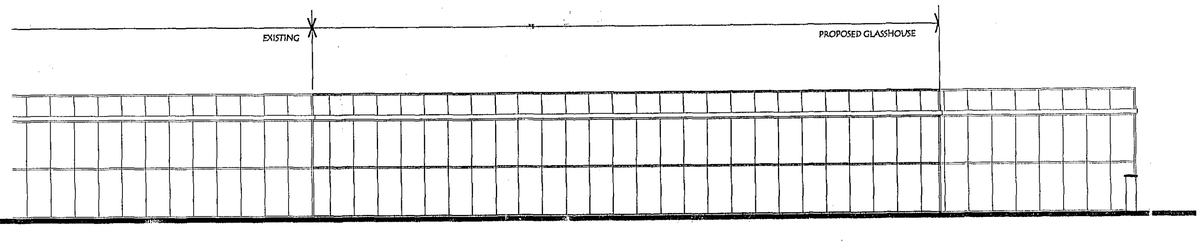


T Y P I C A L S I D E

GENERAL NOTES ON PROPOSALS

DWARF WALL
The 1.2m high wall is to be constructed in facing brick with a cast concrete coping and is intended to demarcate and protect the despatch / deliveries area as well as provide a neat place to house the electricity meter cupboard which at present is in a temporary lightweight construction wall in the side of the existing polytunnel which is to be replaced with a glasshouse structure.

OIL STORAGE TANKS
The proposed oil storage tanks are required for the glasshouse heating system fuel storage and are to be 2no 2500 litre capacity constructed of plastics. TITAN TANKS. A bund wall is to be built around the tanks capable of containing the whole of both tanks volume plus 10%. The bund shall be constructed in brickwork and rendered internally to provide oil proof containment.

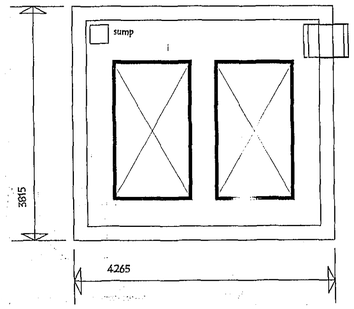


black painted wrought steel cat ladder

900mm high wall one brick thick with 20mm cement:sand render finish internally coated internally with two part epoxy resin liquid tanking membrane
Walling built off 150mm thick RC35 site cast concrete slab with nominal A252 mesh reinforcement
Pre-cast concrete copings to top of walls


2no TITAN H2500TT tanks

PLAN ON OIL TANK INSTALLATION ~ 1:50

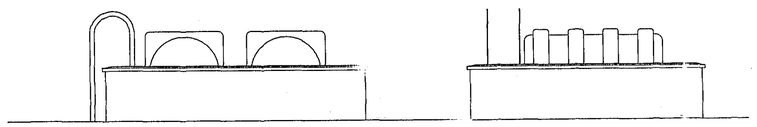


FRONT ELEVATION ~ 1:50


SIDE ELEVATION ~ 1:50

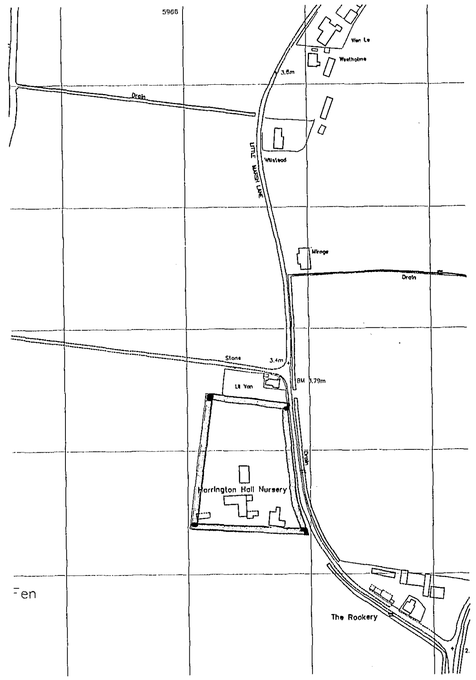

location plan
scale 1 : 2500

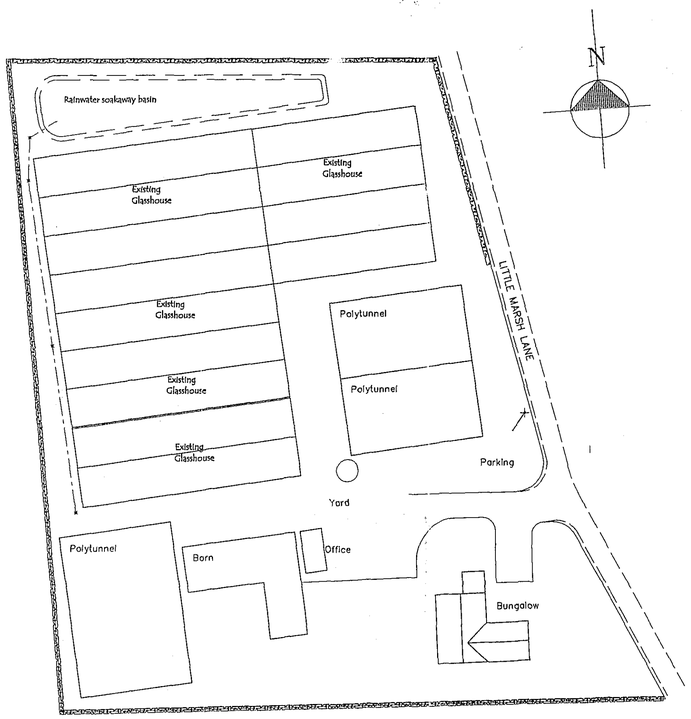

B L O C K P L A N 1/500
Existing

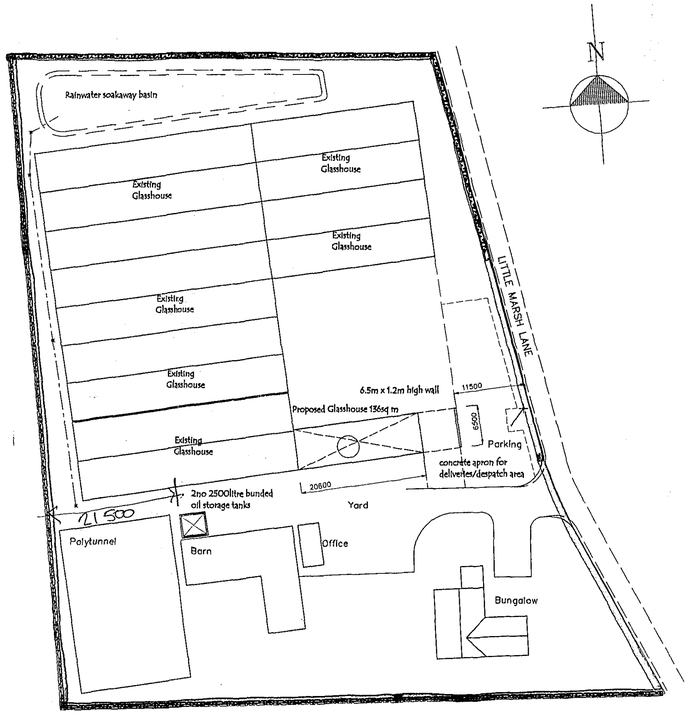

B L O C K P L A N 1/500
Proposed

AMENDMENTS

A

SFDC
Planning & Development
18 AUG 2006
Ref: 1161/06

DETERMINED PLAN

L. A. Building Design
Architectural and Surveying Services
55 Hannam Boulevard
Spalding
Lincolnshire PE11 1LB
Telephone/Fax: Spalding (01775) 711437

Peter S Lithgow MCIOB MCIAT
Member of the Chartered Institute of Building and
Member of the Chartered Institute of Architectural Technologists

project
Proposed Replacement Glasshouse etc and Oil Tanks at HARRINGTON HALL NURSERY, Little Marsh Lane, Fleet, Spalding, Lincolnshire, PE12 8NW

client
MR A SHIRE

drawing
ELEVATIONS
BLOCK PLAN
and LOCATION PLAN

date	scale(s)
June 2006	1:50 1:100 1:500 1:2500
drawn by	checked
Peter Lithgow	PSL
job no	drawing no
00/04	11