



North Elevation (1:100)

0 1 2 3 4 5m

East Elevation

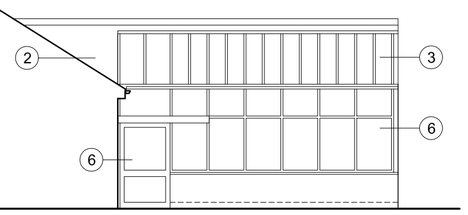

South Elevation

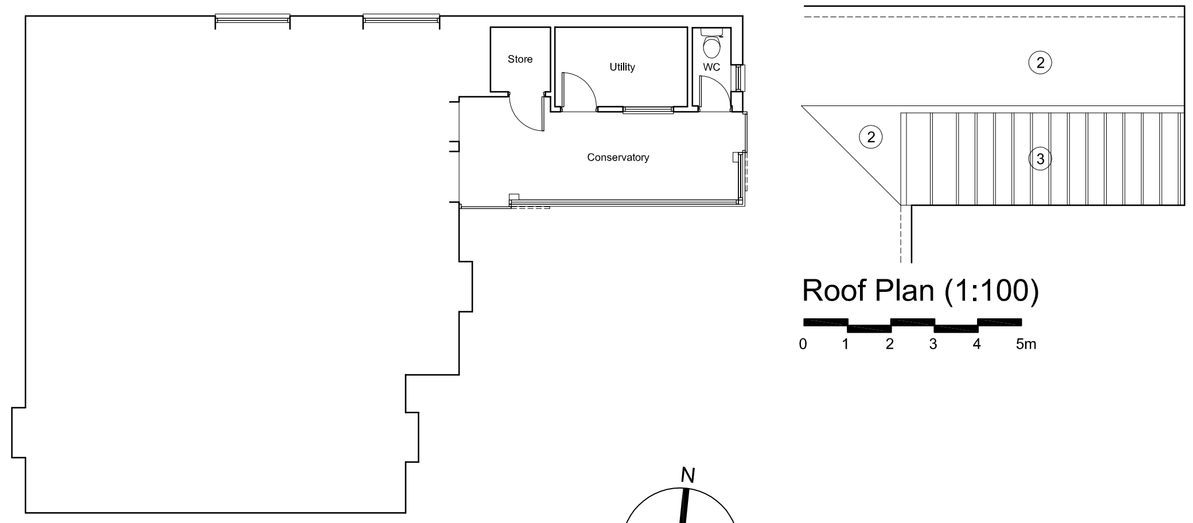


Ground Floor Plan (1:100)

0 1 2 3 4 5m

Roof Plan (1:100)


0 1 2 3 4 5m

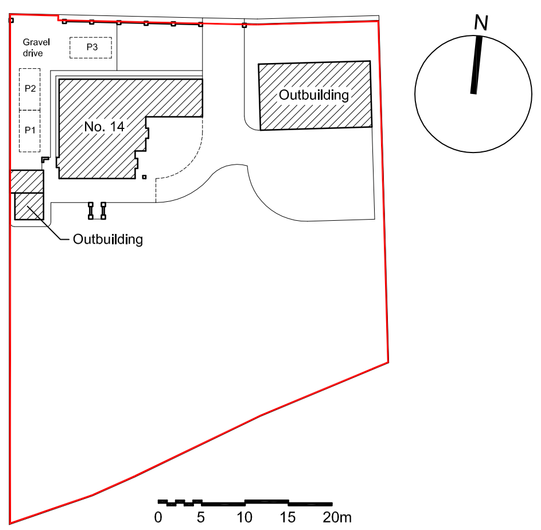

Block Plan (1:500)

0 5 10 15 20m


Existing

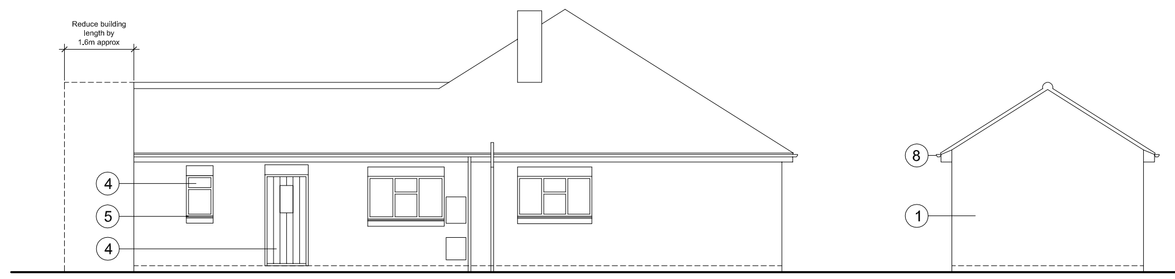


North Elevation (1:100)

0 1 2 3 4 5m

East Elevation

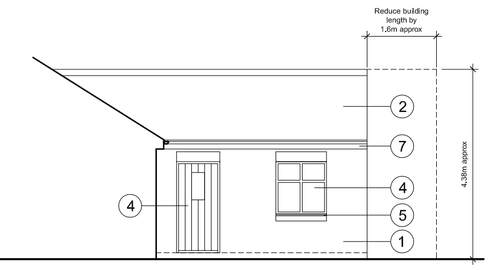


South Elevation

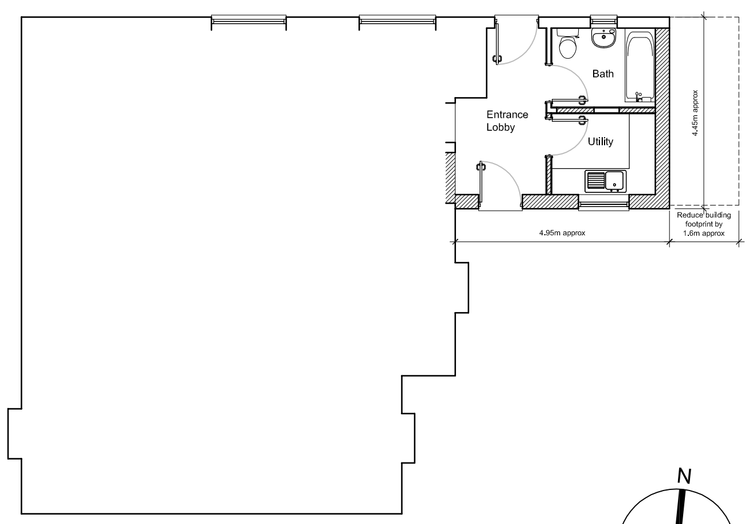


Ground Floor Plan (1:100)

0 1 2 3 4 5m

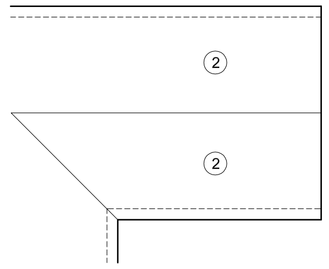


Roof Plan (1:100)

0 1 2 3 4 5m

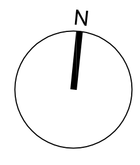

Garage Elevations

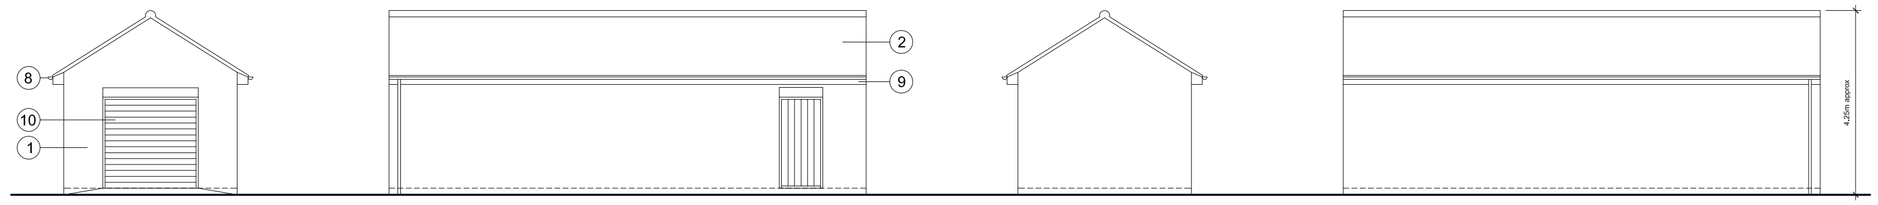


North Elevation (1:100) East Elevation

0 1 2 3 4 5m

South Elevation

West Elevation

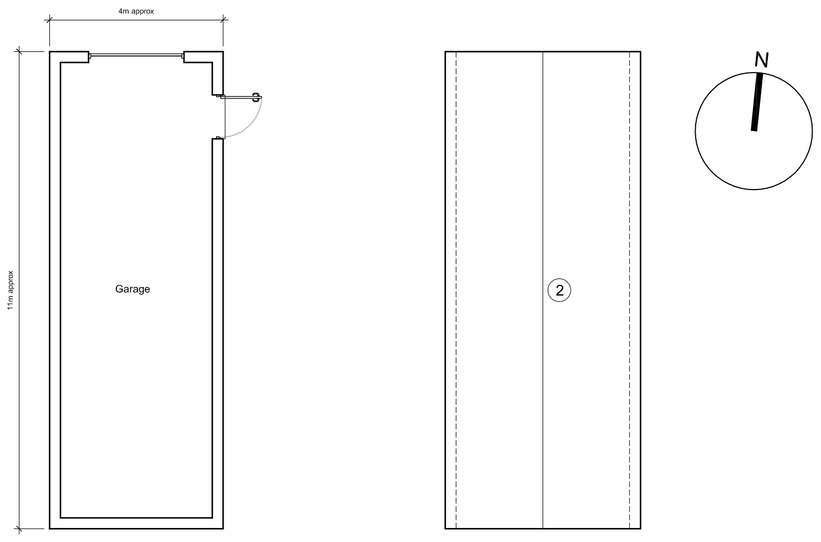


Ground Floor Plan (1:100)

0 1 2 3 4 5m

Roof Plan (1:100)

0 1 2 3 4 5m

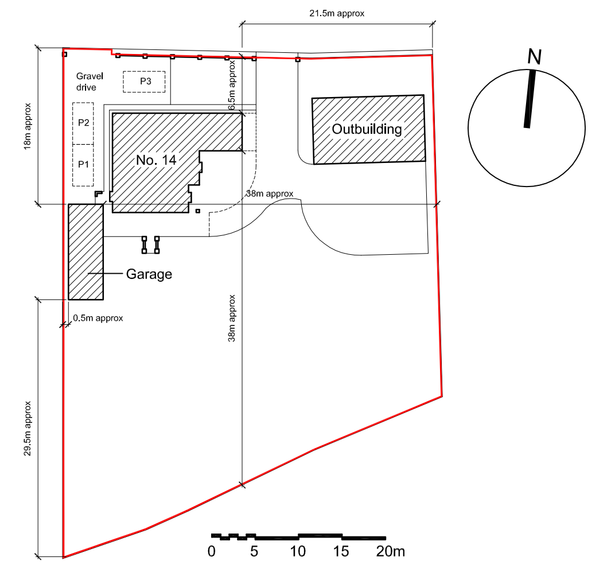

Block Plan (1:500)

0 5 10 15 20m

Proposed

All dimensions to be verified on site by Main Contractor before the start of any shop drawings or work whatsoever either on their own behalf or that of sub-contractors.

Report any discrepancies to the Contract Administrator at once.

This drawing is to be read with all relevant Architect's and Engineer's drawings and other relevant information.

Andrew M Wright Ltd. Registered in England & Wales No. 9399024.
Registered office: 22 Church Street, Holbeach, Spalding, Lincs, PE12 7LL

LEGEND: DO NOT SCALE

Legend to materials:-

1 = Facing brickwork (red)*

2 = Plain tiles (red)

3 = Glazed roof with painted timber frame (white)

4 = Upvc windows / doors (white)

5 = Tile creasing detail (red)

6 = Painted timber windows / doors (white)


7 = Painted timber fascias (white)

8 = Plastic rainwater goods (white)

9 = Upvc fascia (white)

10 = Metal garage door (white)

**New brick and tile products to match existing in style and colour as closely as practicably possible*

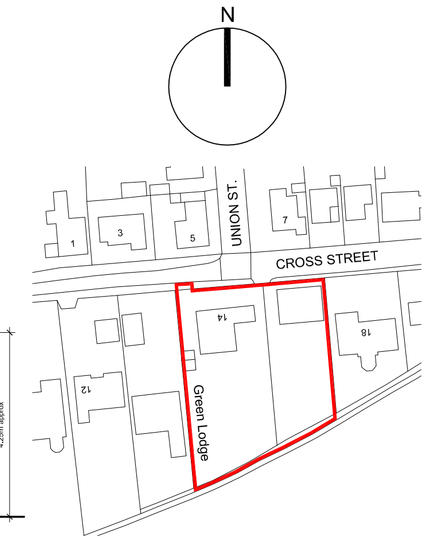

Location Plan (1:1250)

P1	01.12.22	Planning Issue	AMW	AMW
D2	01.12.22	Draft Issue	AMW	AMW
D1	30.11.22	Draft Issue	AMW	AMW
Revision:	Date:	Description:	Drw:	Chk:

ANDREW M WRIGHT LTD
CHARTERED ARCHITECT

26 Joys Bank, Holbeach St Johns, Spalding, Lincs, PE12 8SD
Telephone: 01406 540573 Mobile: 07940 914778

Project:
14 Cross Street
Holbeach
Spalding
Lincs

Drawing Title:
Plans & Elevations

Client:
Mr Adrian Wright

Drawn:	Checked:	Date:	Scale:	Paper Size:
AMW	AMW	30.11.22	As shown	A1

Job No.:	Dwg No.:	Stage:	Revision:
082202	PD01	Planning	P1