HOLBEACH HOUSE NURSING HOME FIRST FLOOR - TRAINING ROOMS

1. New opening through existing wall 900mm clear width.
   Existing 75mm wall non load-bearing

2. New door and frame to W.C
   1981 x 762 x 35mm (26SDL) John Carr Carrdeluxe Sapele flush door (Non-fire door) with 4 1/2 inch internal door lining.
   Frame packed out both sides and above with timber stud and 12.5mm plasterboard to each face.

3. Existing door and frame removed opening made good.

4. Existing door, frame and stud wall above removed. Opening made good.

5. New door and frame to kitchen
   1981 x 838 x 44mm (29SDLF)
   John Carr Cardeluxe Sapele half hour fire door and frame.
   New stud wall to line with existing wall: 4 inch x 2 inch stud with one layer 12.5mm plasterboard each side

6. New door and frame to stairs.


   Existing door lining removed and reveal plastered. New fire door and frame face fixed to stair side of opening:
   1981 x 762 x 44mm (26 SDLF) Carrdeluxe Sapele half hour fire door and frame.

7. Existing door lining to remain. New fire door cut down in height to fit opening 2032 x 813 x 44mm (28SDLF). Carredeluxe Sapele half hour fire door. New intumescent smoke seals to door.

8. Door and frame removed.

9. Existing door removed.
   New door cut down in height to fit existing frame:
   2040 x 826mm x 44mm (826SDLF) Carrdeluxe sapele half hour fire door. New intumescent smoke seals to door or frame.
   Existing side frame plasterboarded both sides.

10 & 11. New doors cut down to fit existing frames:
   2 No 1981 x 838 x 44mm (29SDLF) Carrdeluxe sapele half hour fire door. New intumescent smoke seals to door or frame.

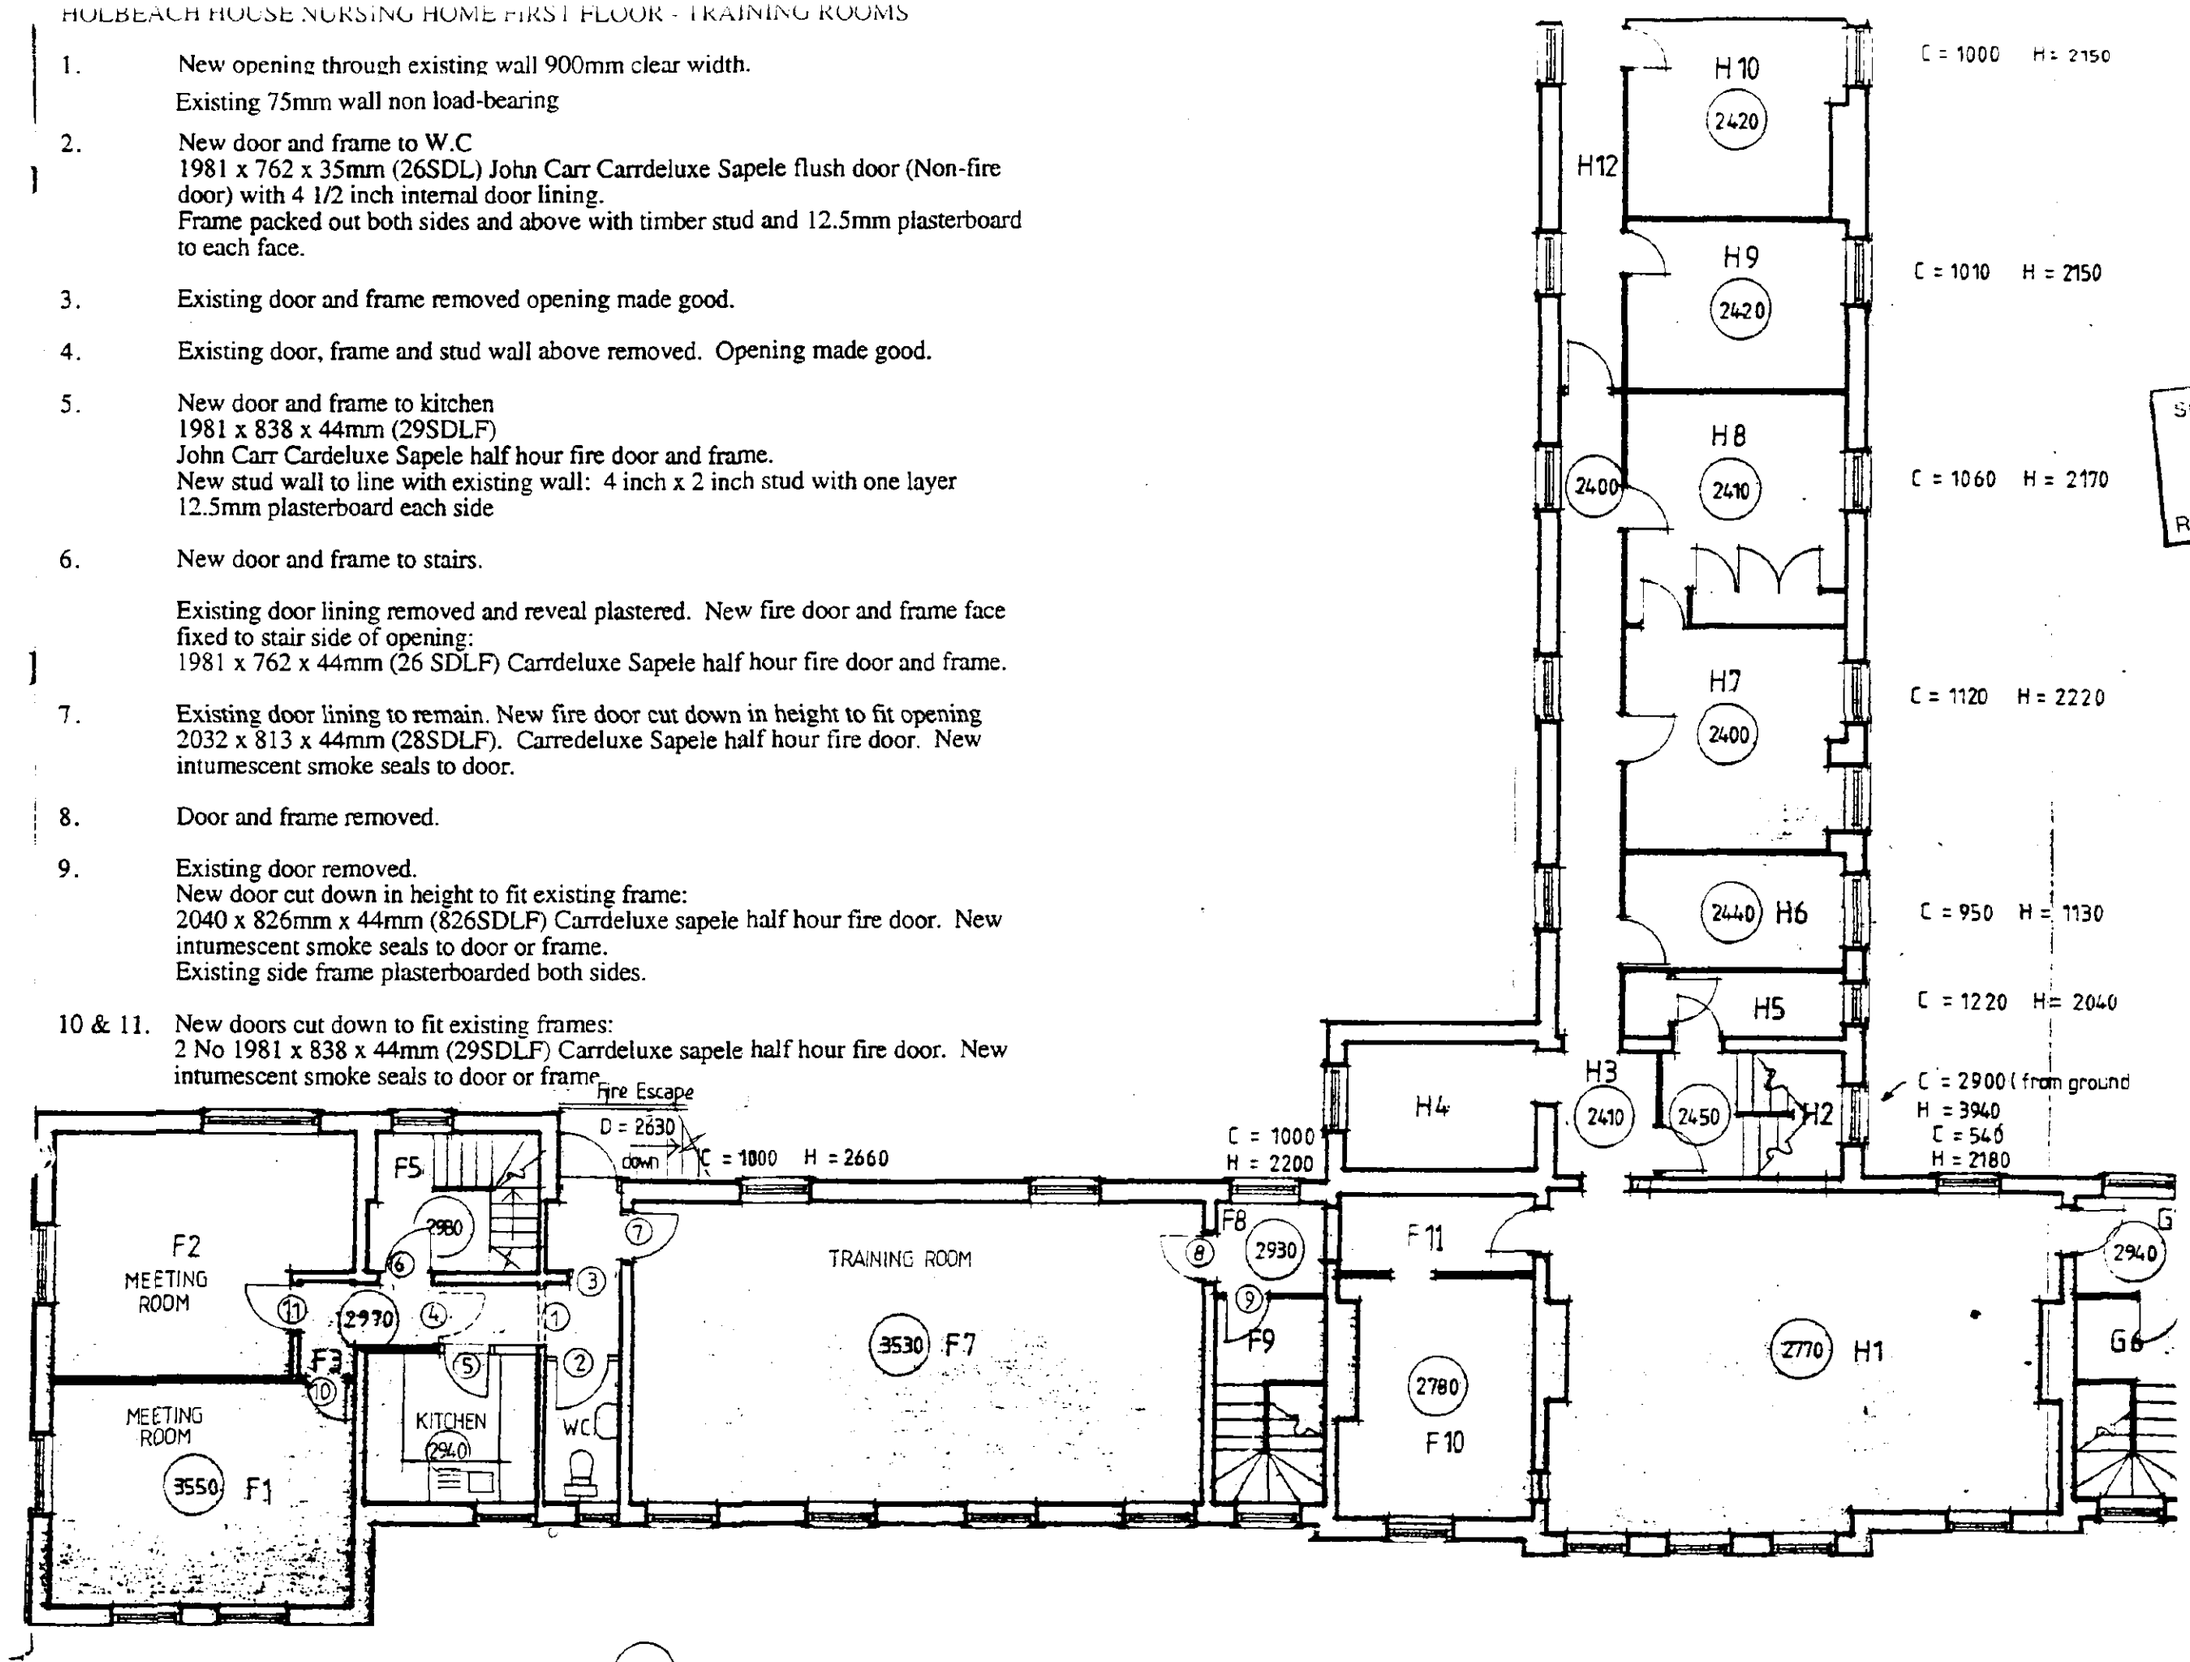

SOUTH HOLLAND D.C.
PLAN DEPT.
15 DEC 1994
REF. H09/1186/94

TONY PETTIFER
B.A.Hons B.Arch R.I.B.A.
CHARTERED ARCHITECT
Bracken House
Vicarage Lane
North Muskham
Newark Notts
NG23 6DU
Tel: 0636 612510
Fax: 0636 72029

Client HEALTH & CARE SERVICES


Job
HOLBEACH HOUSE NURSING HOME

Drawing
FIRST FLOOR SOUTH WEST WING

Job No.	Drawing No.	Rev.
027	50	A

Scale

Date

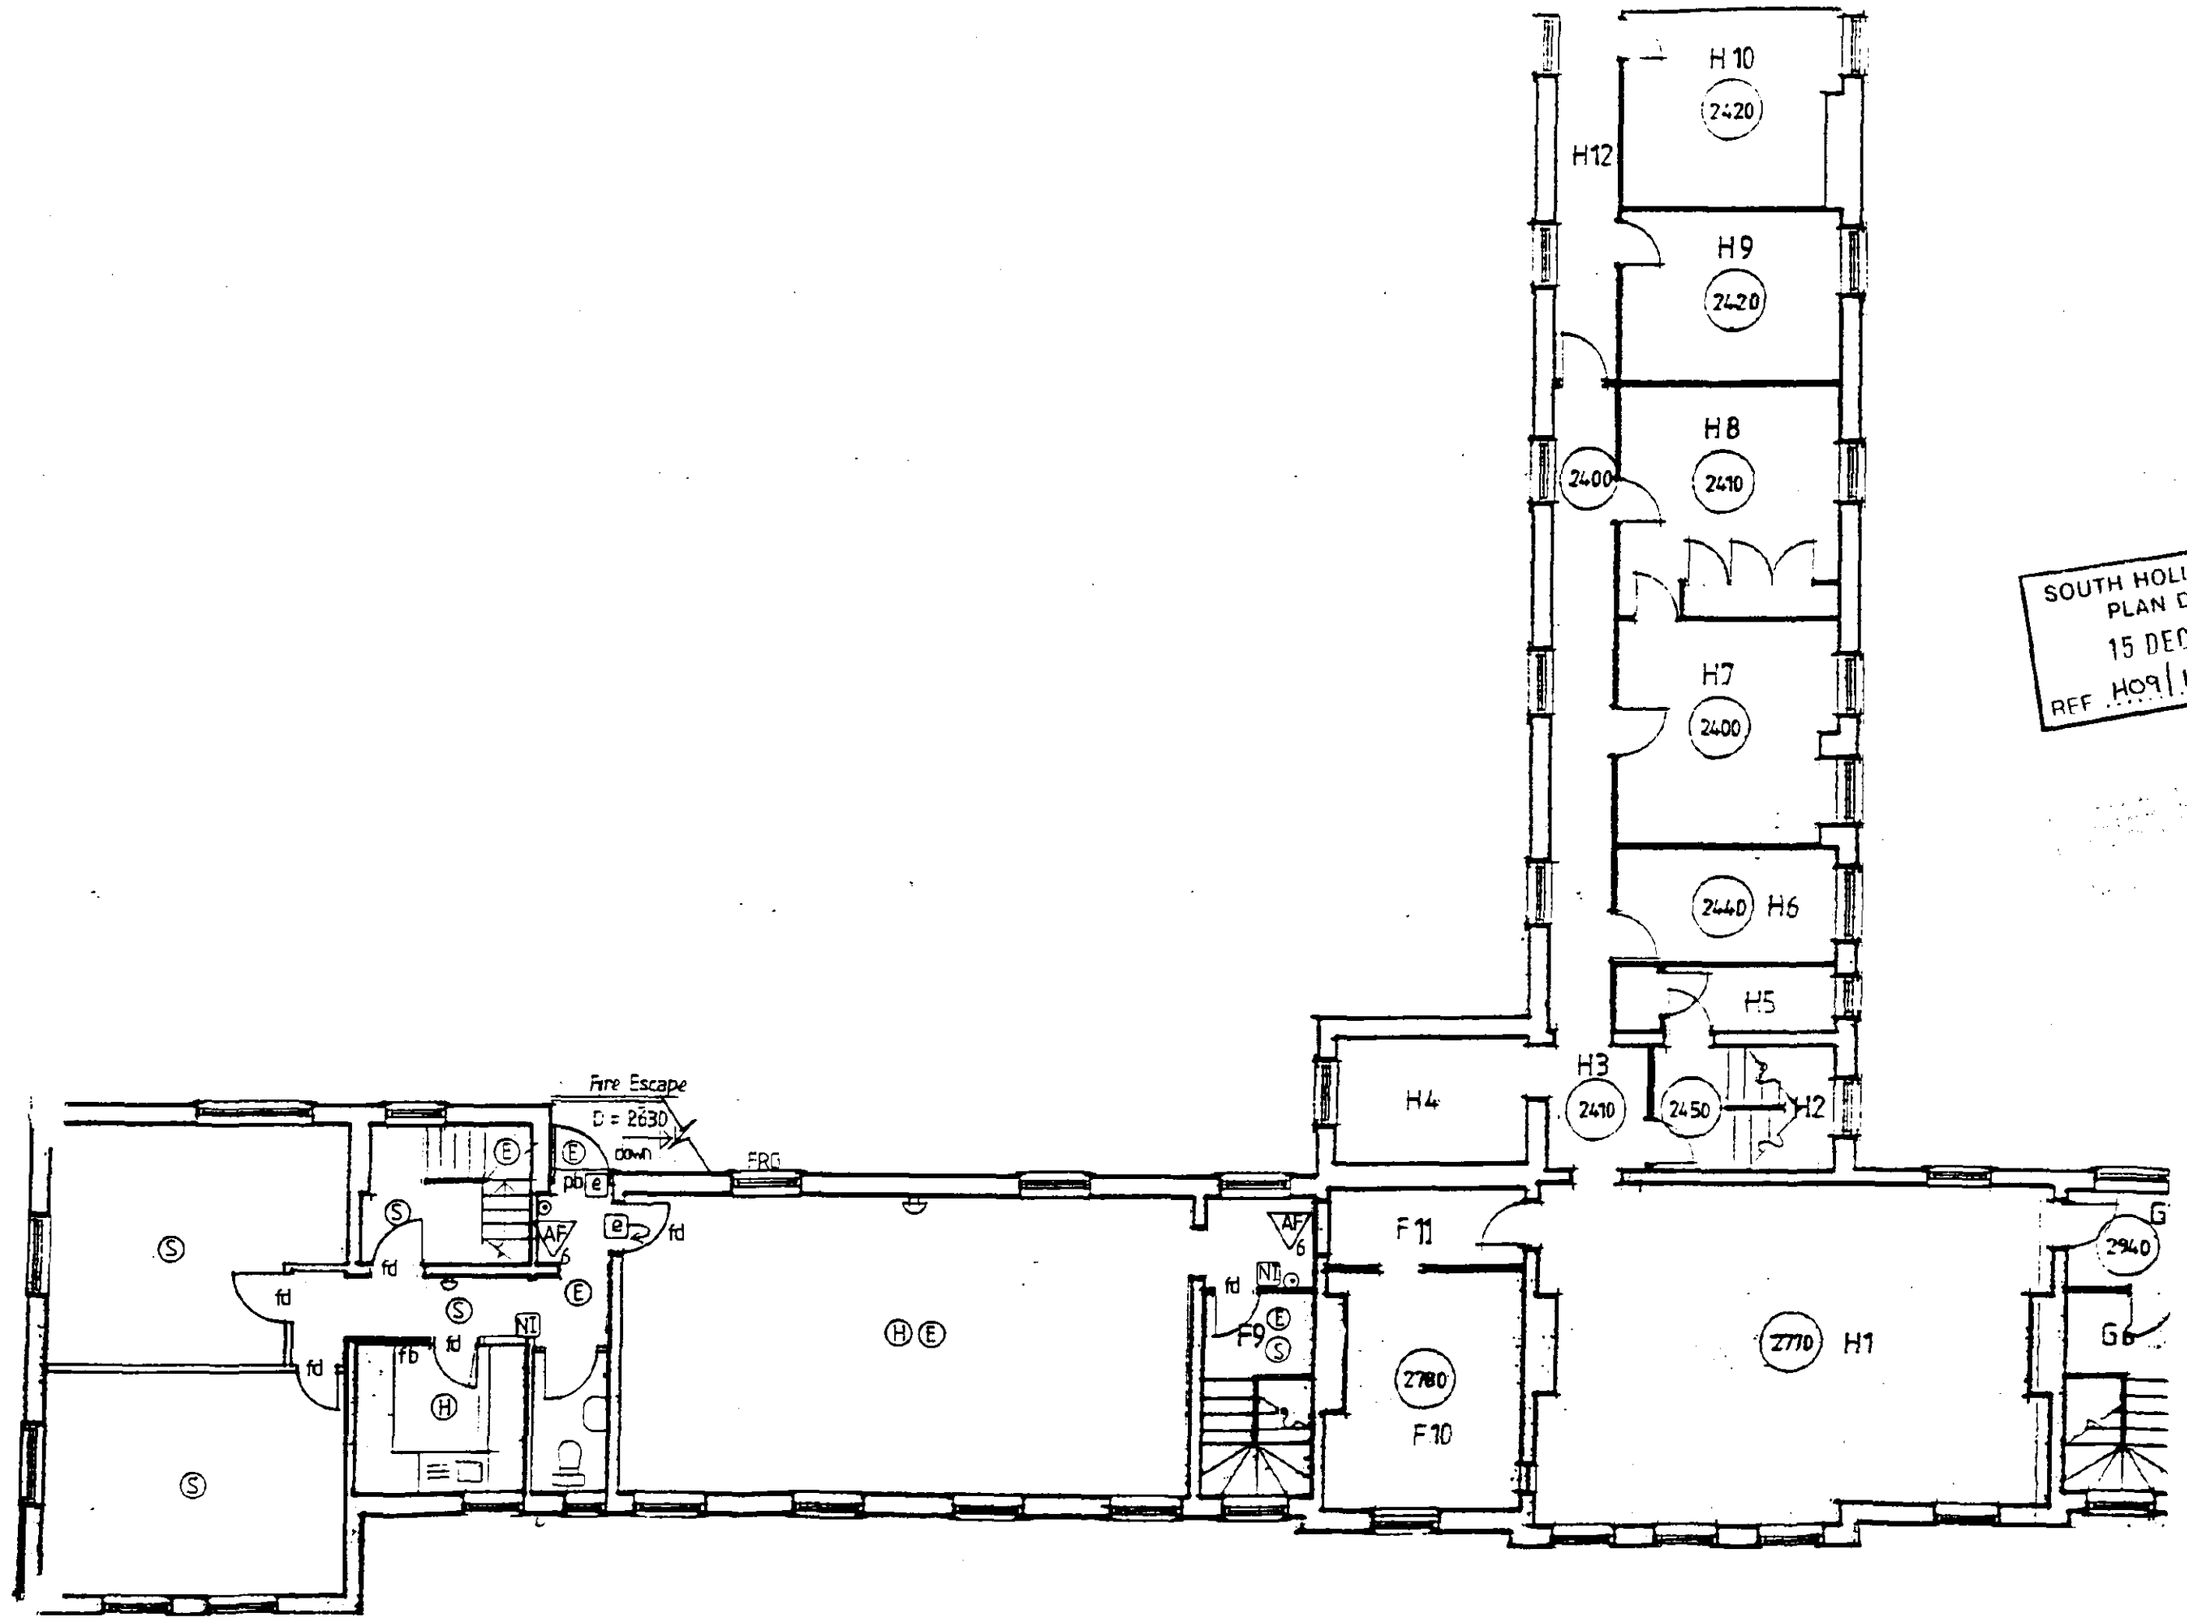

SOUTH HOLLAND D.C.
PLAN DEPT.
15 DEC 1994
REF H09/1186/94

TONY PETTIFER
B.A.Hons B.Arch R.I.B.A.
CHARTERED ARCHITECT
Bracken House
Vicarage Lane
North Muskham
Newark Notts
NG23 6DU
Tel: 0636 612510
Fax: 0636 72029


Client HEALTH & CARE SERVICES

Job
HOLBEACH HOUSE
NURSING HOME

Drawing
FIRST FLOOR
FIRE PRECAUTIONS

Job No.	Drawing No.	Rev.
02.7	53	

Scale Date

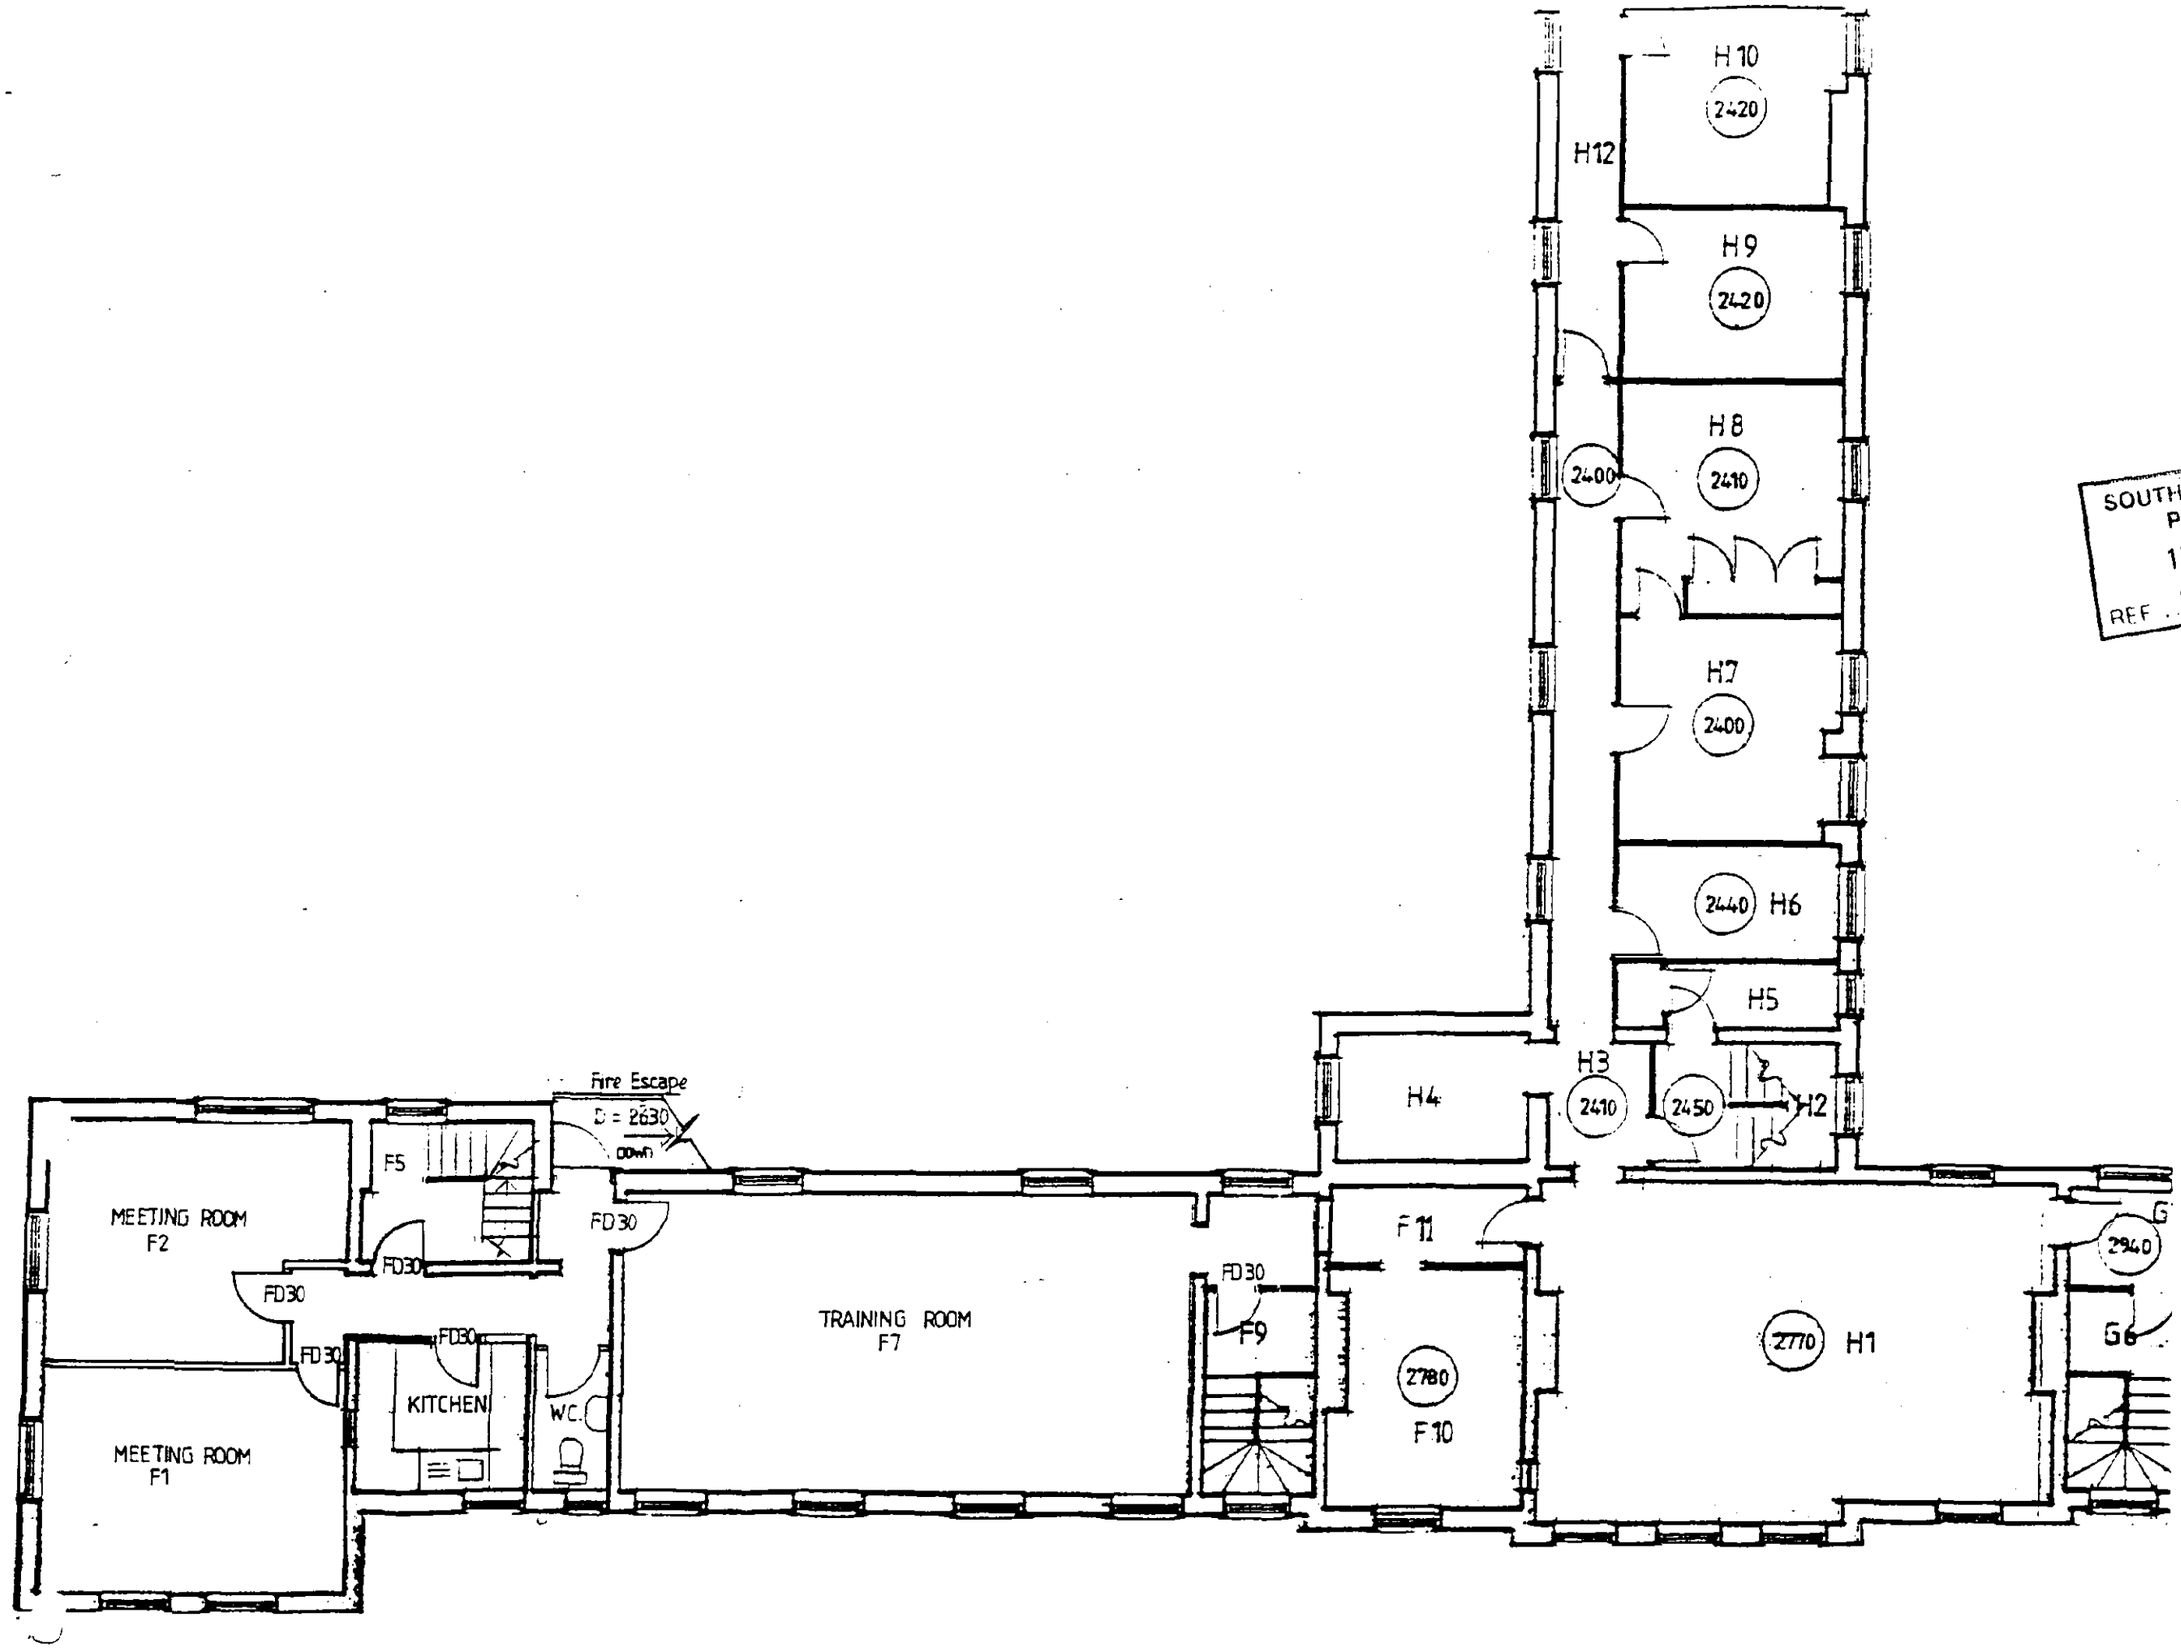

SOUTH HOLLAND D.C.
PLAN DEPT.
15 DEC 1994
REF H09/1186/94

TONY PETTIFER
B.A.Hons B.Arch R.I.B.A.
CHARTERED ARCHITECT
Bracken House
Vicarage Lane
North Muskham
Newark Notts
NG23 6DU
Tel: 0636 612510
Fax: 0636 72029


Client HEALTH & CARE SERVICES

Job
HOLBEACH HOUSE
NURSING HOME

Drawing
FIRST FLOOR PLAN
PROPOSED

Job No.	Drawing No.	Rev.
02.7	51	

Scale Date

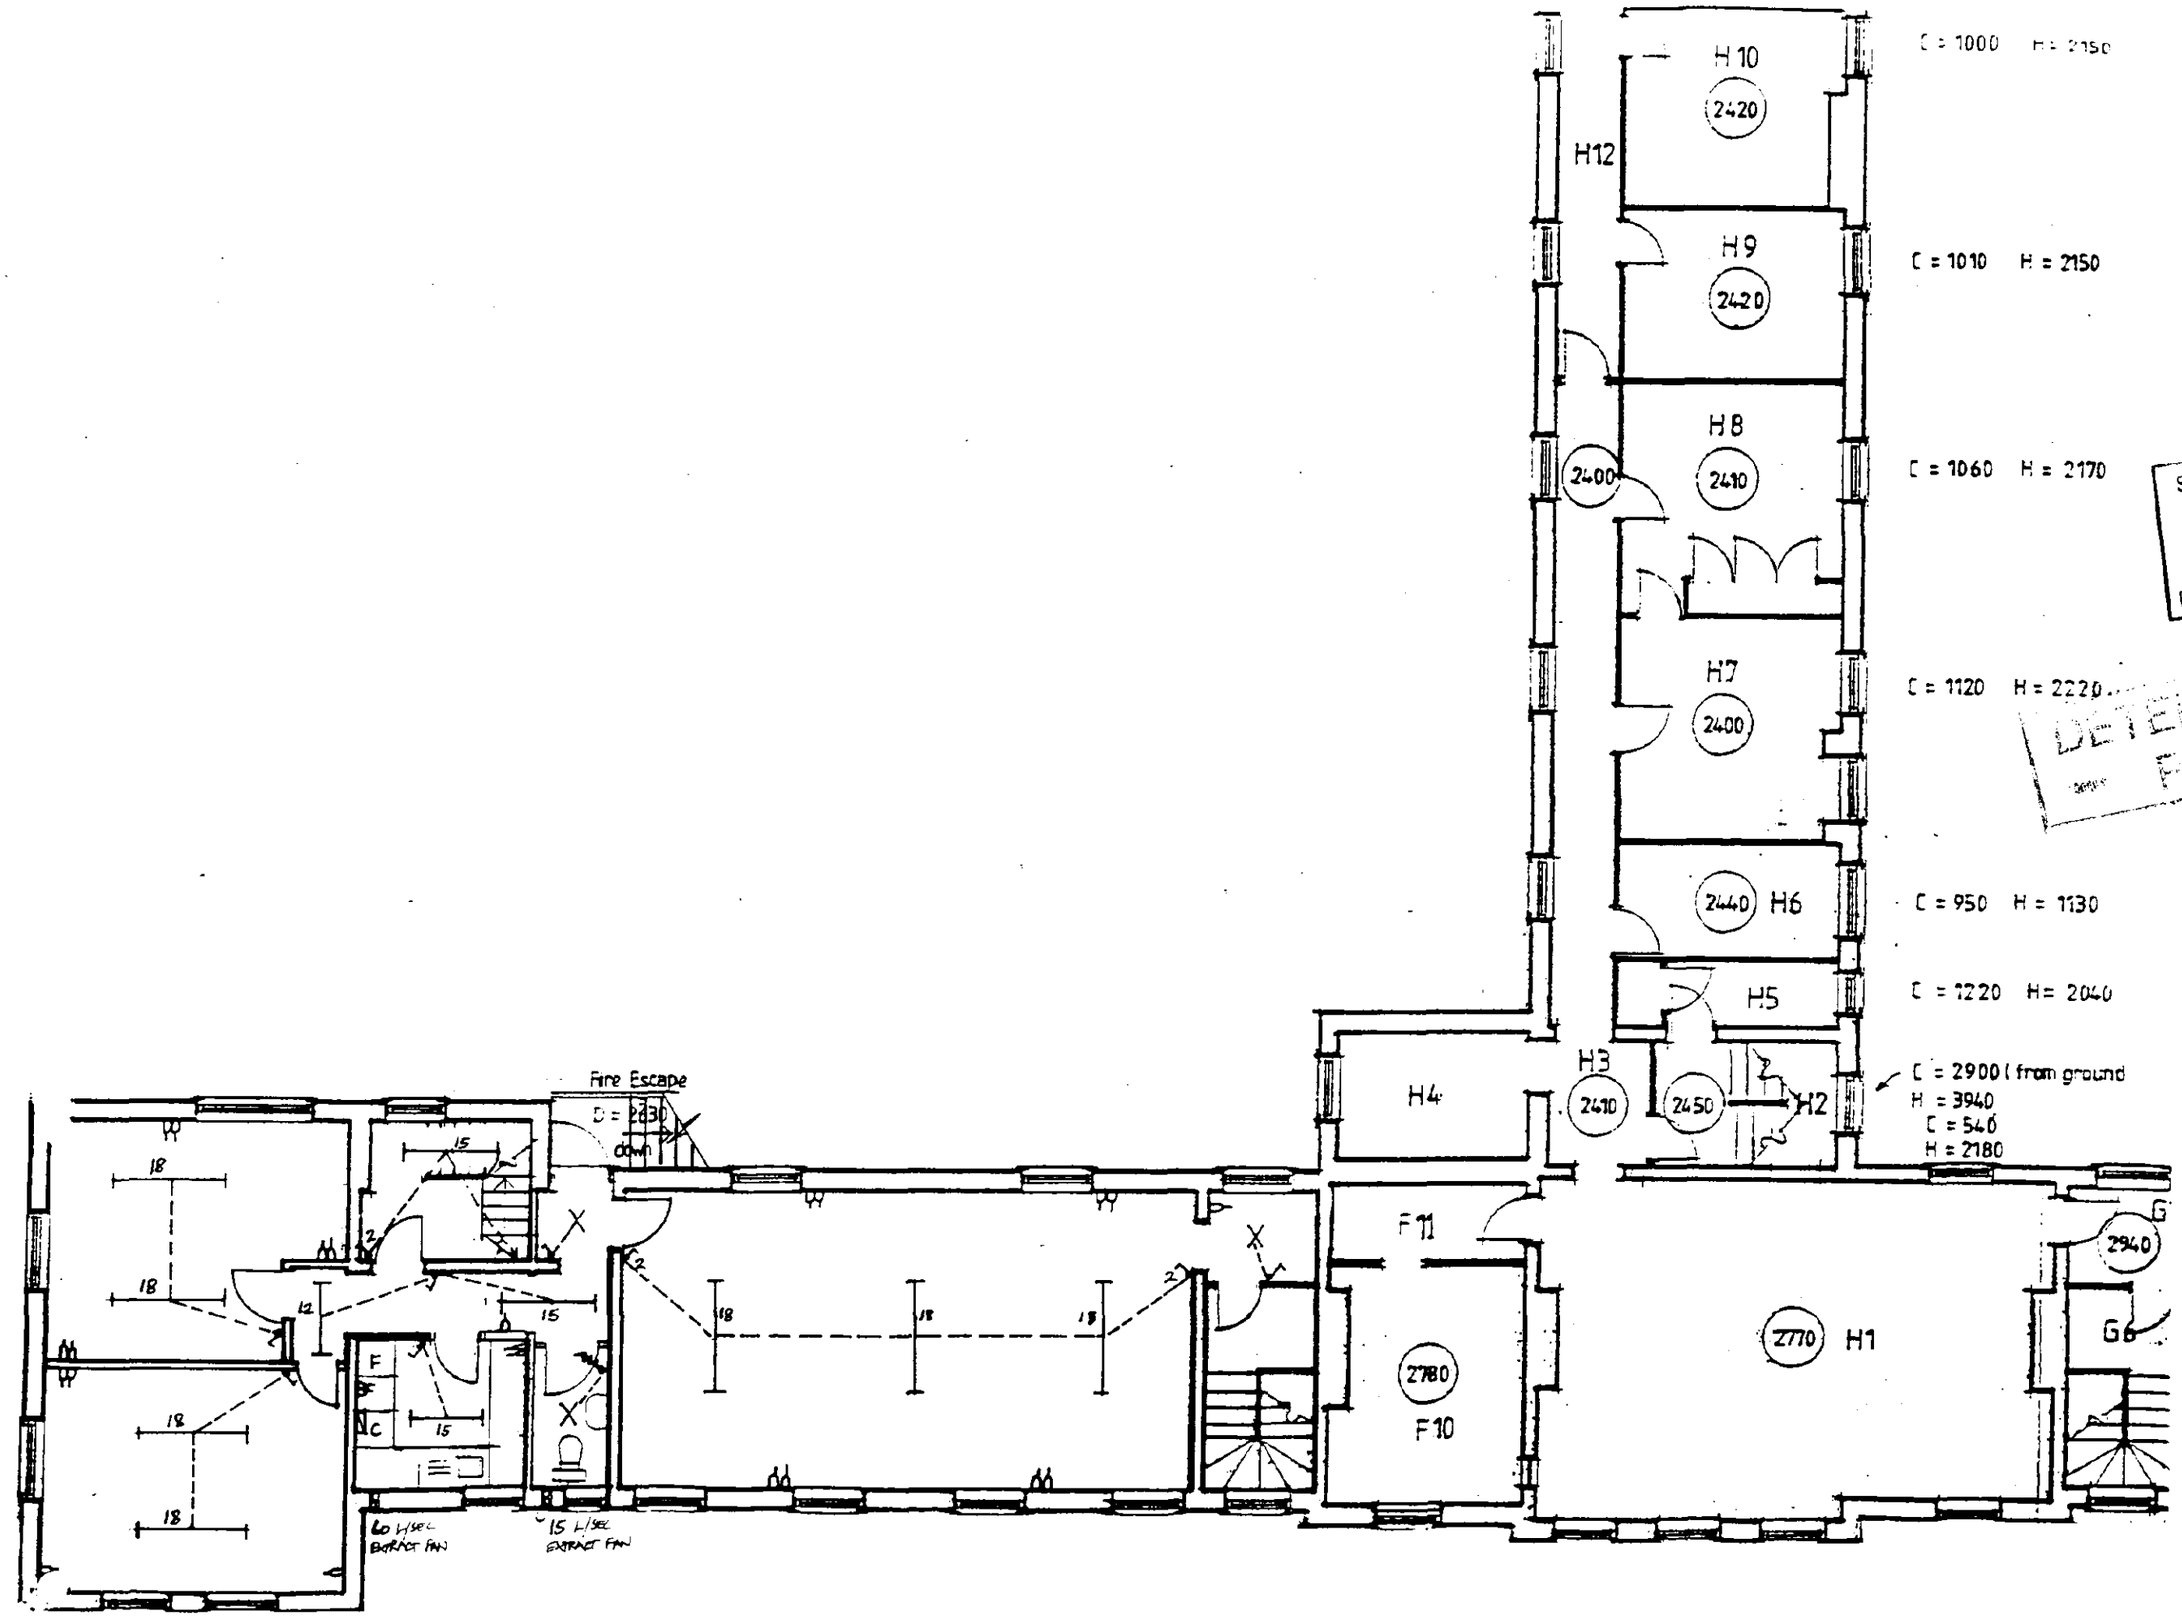

C = 1000 H = 2150

C = 1010 H = 2150

C = 1060 H = 2170

C = 1120 H = 2220

C = 950 H = 1130

C = 1220 H = 2040

C = 2900 (from ground
H = 3940
C = 540
H = 2180

SOUTH HOLLAND D.C.
PLAN DEPT.
15 DEC 1994
REF. H09/1186/94

DETERMINED
PLAN

TONY PETTIFER
B.A.Hons B.Arch R.I.B.A.
CHARTERED ARCHITECT
Bracken House
Vicarage Lane
North Muskham
Newark Notts
NG23 6DU
Tel: 0636 612510
Fax: 0636 72029

Client HEALTH & CARE SERVICES

Job
HOLBEACH HOUSE
NURSING HOME

Drawing
FIRST FLOOR
ELECTRICAL LAYOUT

Job No. Drawing No. Rev.
027 52