



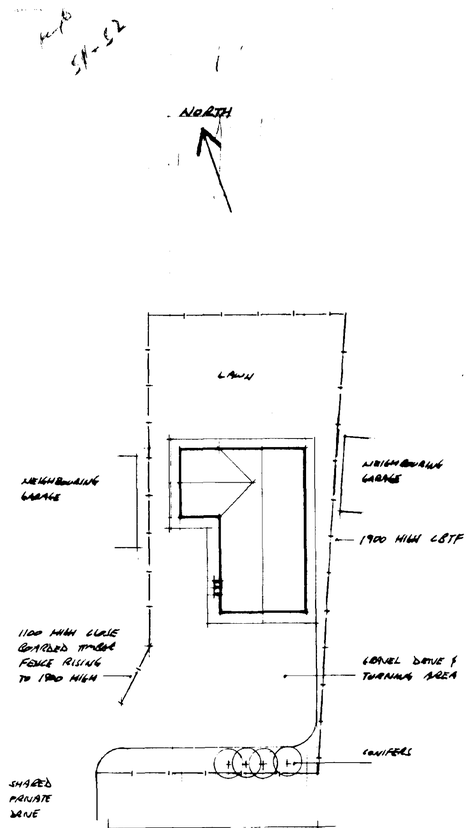

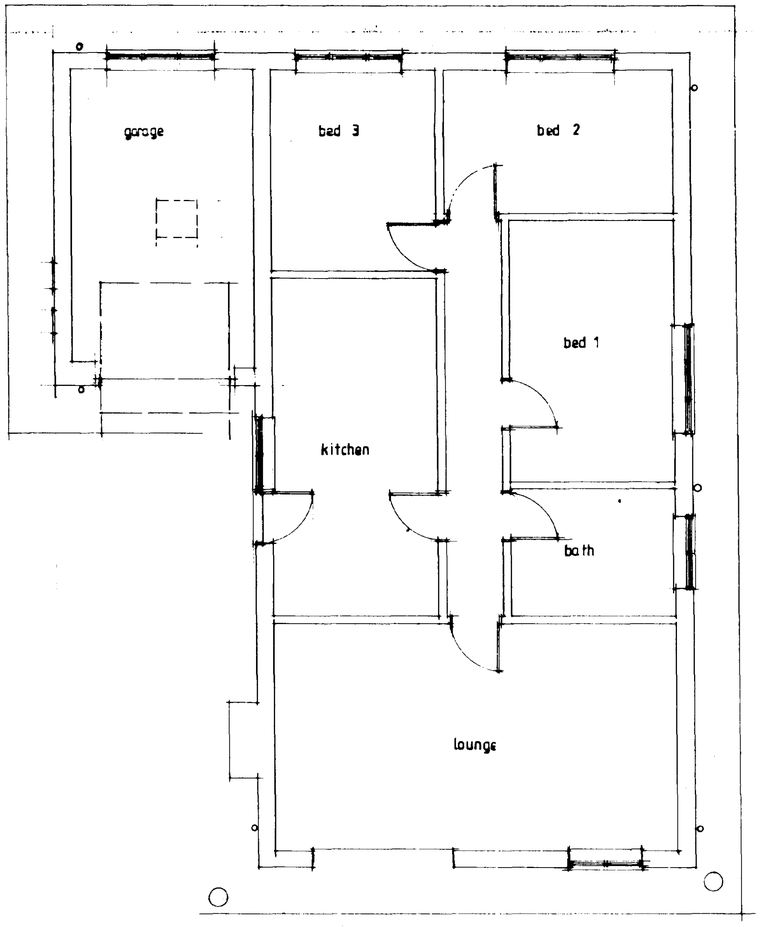



SOUTH HOLLAND DC
HOUSING & PLANNING
-9 OCT 2001
Ref. 1192/91

Contractor To Check All Dimensions On Site Before Work Commences.

Rev.	Date.	Init.	Revision Details.
			DETERMINED PLAN

PODDINGTONS
Architectural Design Consultants
Rabbit Hollow, Church Lane, North Raucsby, Sleaford, Lincs. NG34 8QU
Tel. (01529) 488033 Fax. (01529) 488044


Project.
MR & MRS J. AMOS.
THE EMERALDS,
OLD MAIN ROAD,
FLEET HARGATE.

Drawing.
PLAN AS EXISTING


Scale.	Drawing. No.
1-50 1-100	3034-1

Drawn.


Date. | Rev.

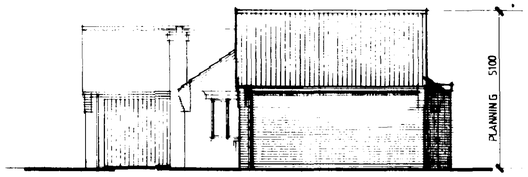


SOUTH

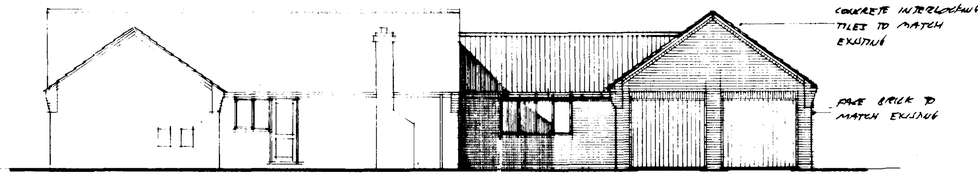


WEST

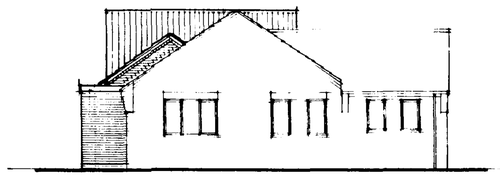


NORTH

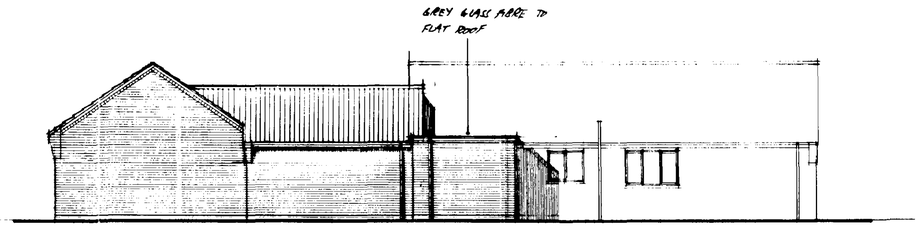

EAST

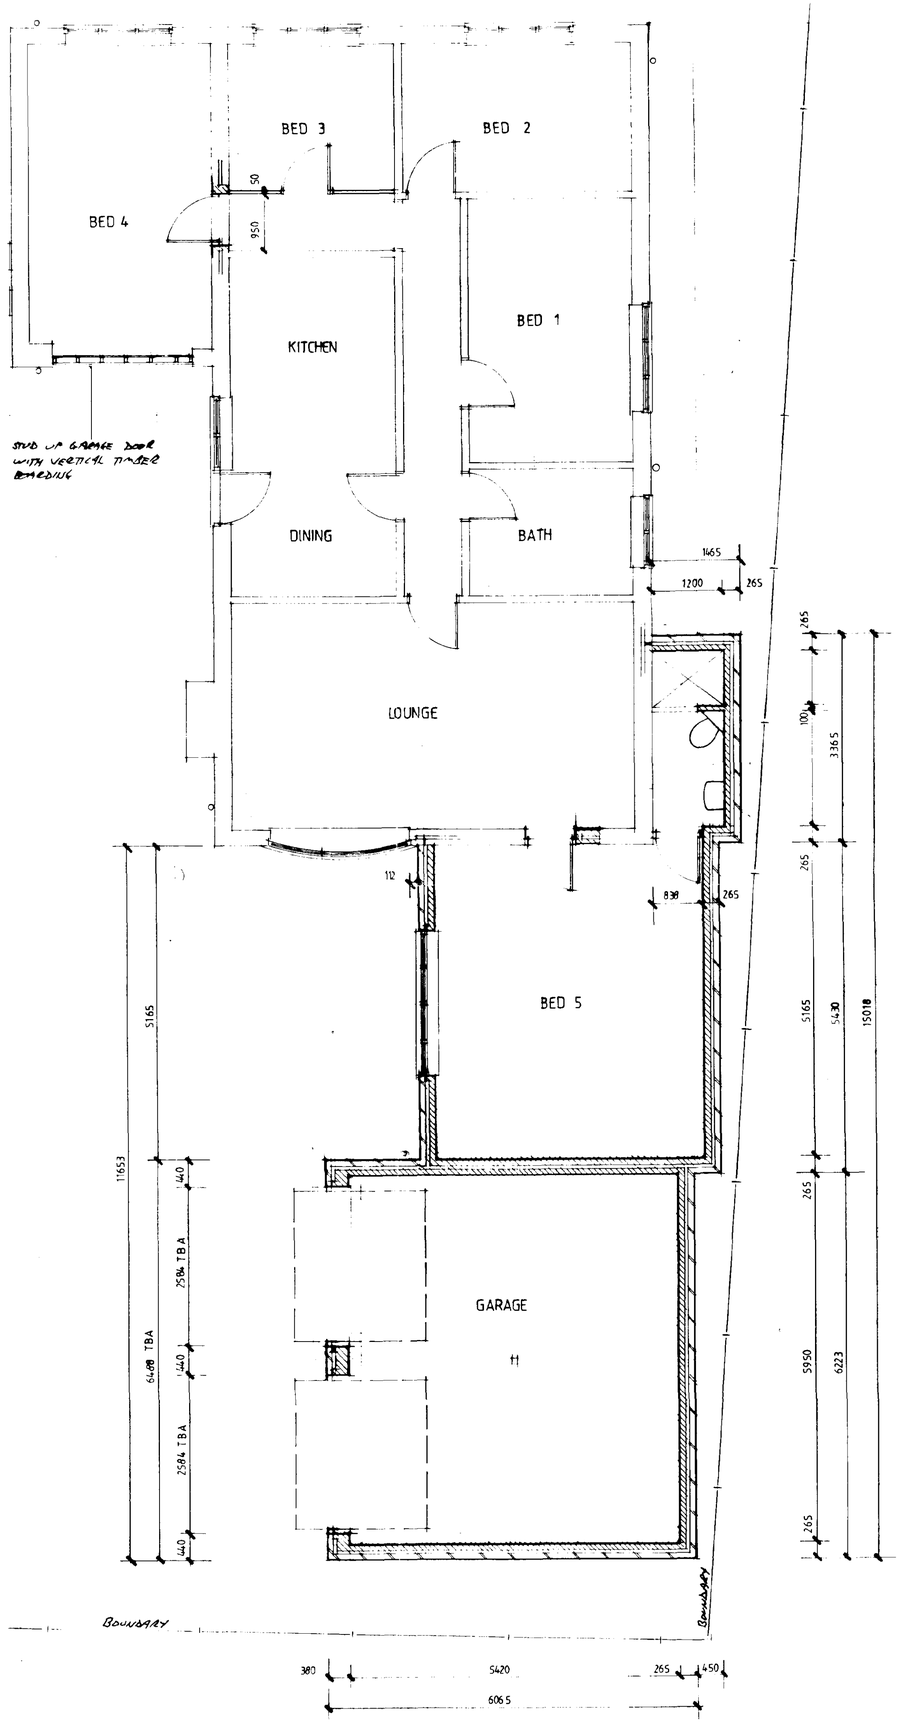

SOUTH HOLLAND DC
HOUSING & PLANNING
-9 OCT 2001
Ref: 1192/01

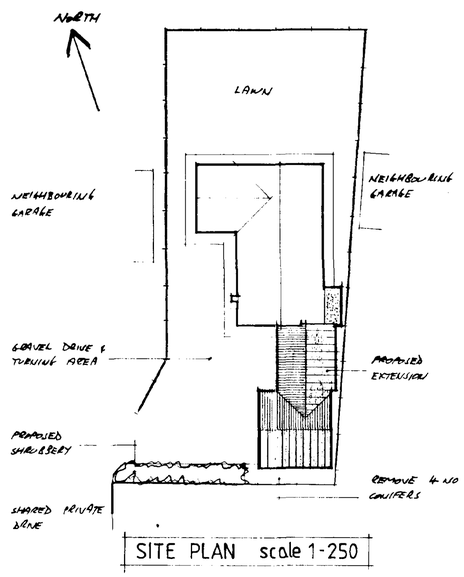

SITE PLAN scale 1-250

Contractor To Check All Dimensions On Site Before Work Commences.

Rev.	Date.	Init.	Revision Details.

PLANNING

PODDINGTONS

Architectural Design Consultants

Rabbit Hollow, Church Lane, North Rauceby, Sleaford, Lincs. NG34 8QU
Tel. (01529) 488033 Fax. (01529) 488044

Project.
MR & MRS J. AMOS.
THE EMERALDS,
OLD MAIN ROAD,
FLEET HARGATE.

Drawing.
PLAN AS PROPOSED

Scale.	Drawing. No.
1-50 1-100	3034-4
Drawn.	
Date. AUG 2001	Rev.