Proposed Glasshouses

Access

57.500

37.200

Ridge Line

Access

Tank

Tank

Existing Glasshouse Approved
Planning Approval Reference H05/1051/87

Access

Ex Yard / Store.
(Loading Area).

Proposed Agricultural
Building

Proposed Yard

12.192

6.100

Existing Dwelling

LAND OWNED BY S.H.D.B.

16.700

Yard Access

8.000

EXISTING AGRICULTURAL TRACK.

EXISTING ACCESS ROAD (TARMAC).

VERGE

LAMBERT DRAIN

DETERMINED PLAN

SOUTH HOLLAND DC
HOUSING & PLANNING
26 NOV 1999
Ref: 120/99

Architectural Design Services
S. J. Thrower
3 Newgate Road
Tydd St. Giles
Wisbech
Cambridgeshire
PE13 5LH
Telephone
01945 870022

Erection of Glasshouses and an Agricultural Building at Lambert Bank, Fleet Fen, Holbeach Drove.


For: G. Ling.

Site Plan.


Scale	Date	Drawn	Chkd
1-200	Nov 99.	S.J.T.	—

Drng no. SH/55499. Sheet 1 of 2

TYPICAL GLASSHOUSE ELEVATIONS.
Scale. 1-100.

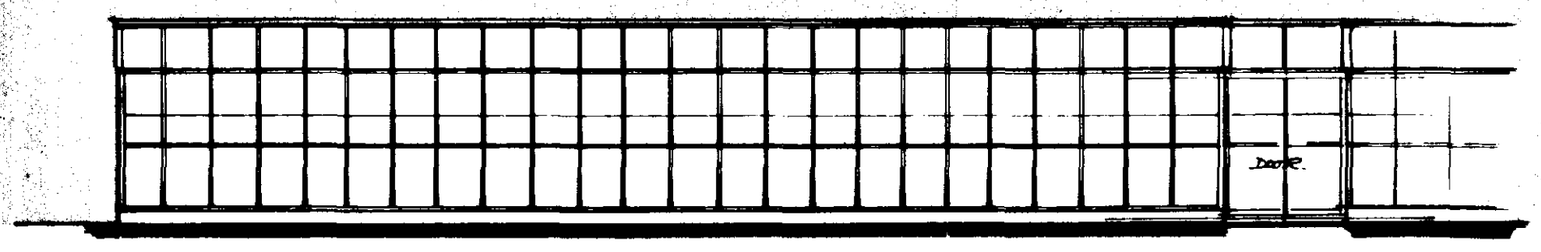


FRONT ELEVATION.

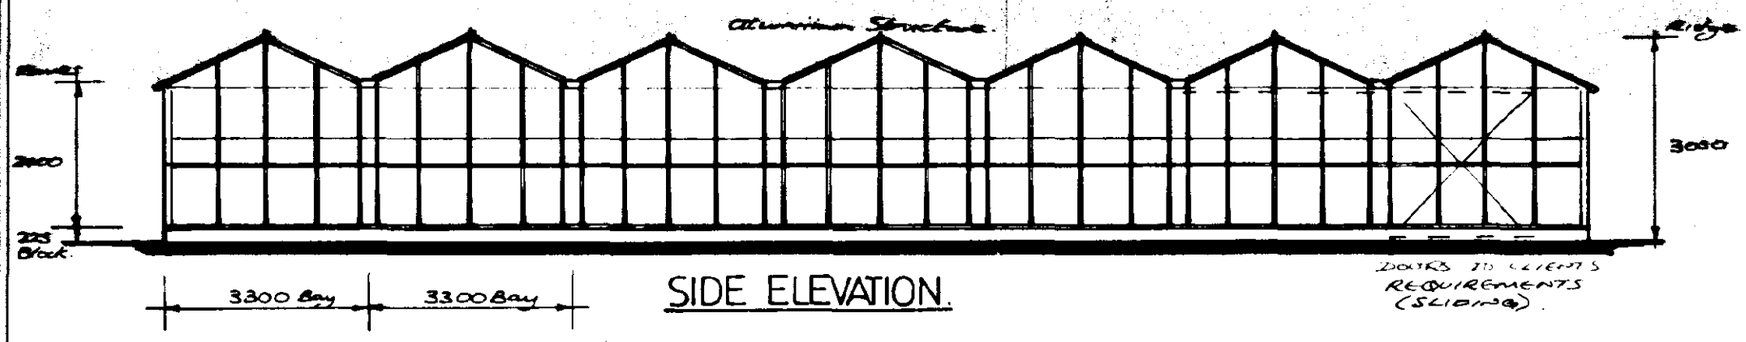


SIDE ELEVATION.


AGRICULTURAL BUILDING.
Scale. 1-200.

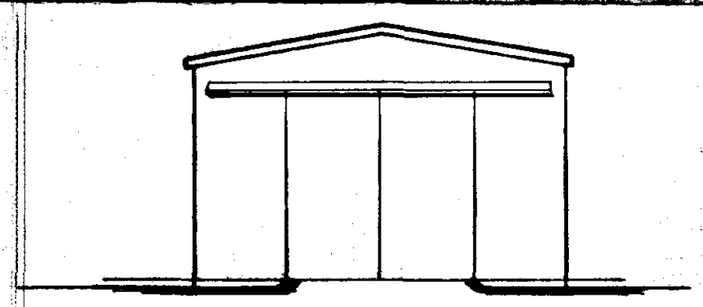


END.

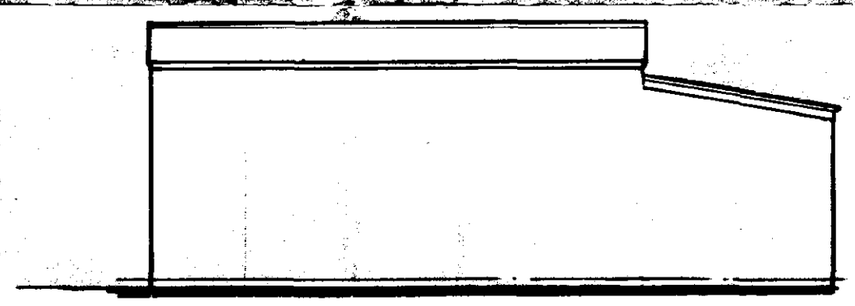

REAR.

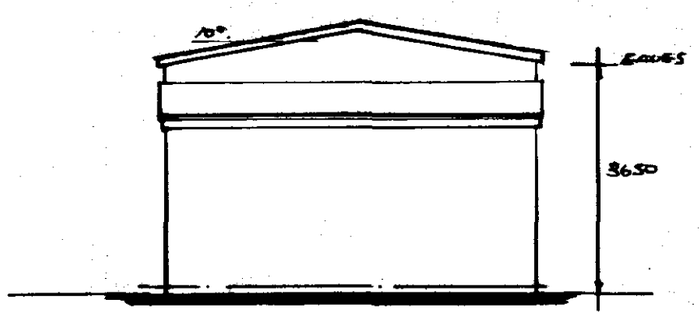

END.

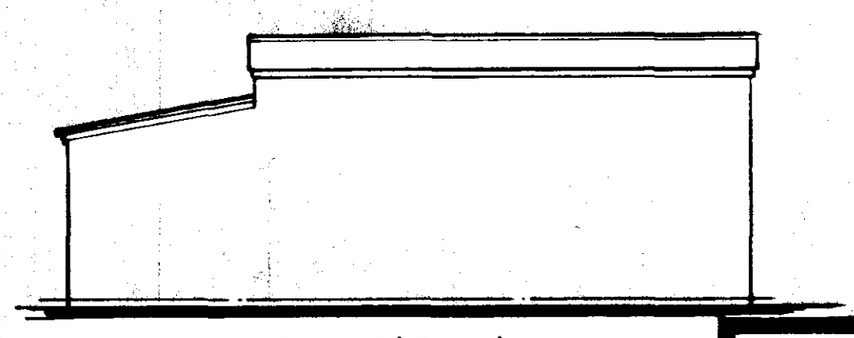

FRONT (Track).

DETERMINED PLAN

SOUTH HOLLAND DC
HOUSING & PLANNING
26 NOV 1999
Ref: 120/99

Architectural Design Services
S. J. Thrower
3 Newgate Road
Tydd St. Giles
Wisbech
Cambridgeshire
PE13 5LH
Telephone
01945 870022

Erection of Glasshouses and an Agricultural Building at Lambert Bank,
Fleet Fen,
Holbeach Drove.

For. G. Ling.

Greenhouse/Agricultural Building Details (Planning Only).

Scale.	Date.	Drawn.	Chkd.
1-100.	Nov 99.	S.J.T.	—

Drng no. SH/55599. Sheet 2 of 2.