
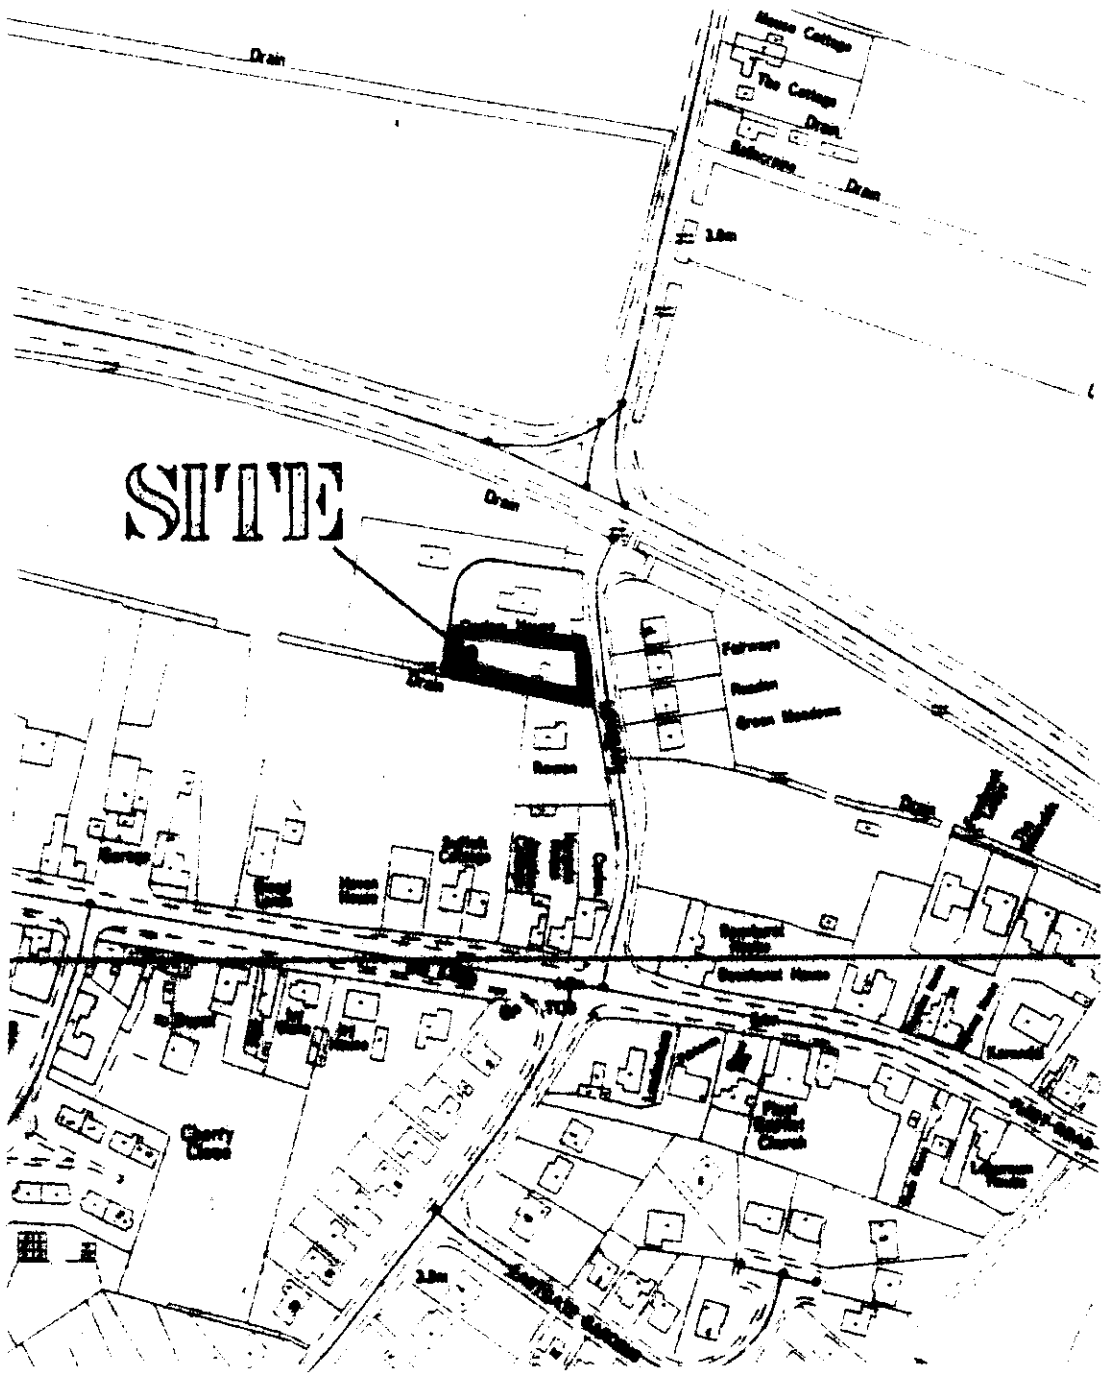


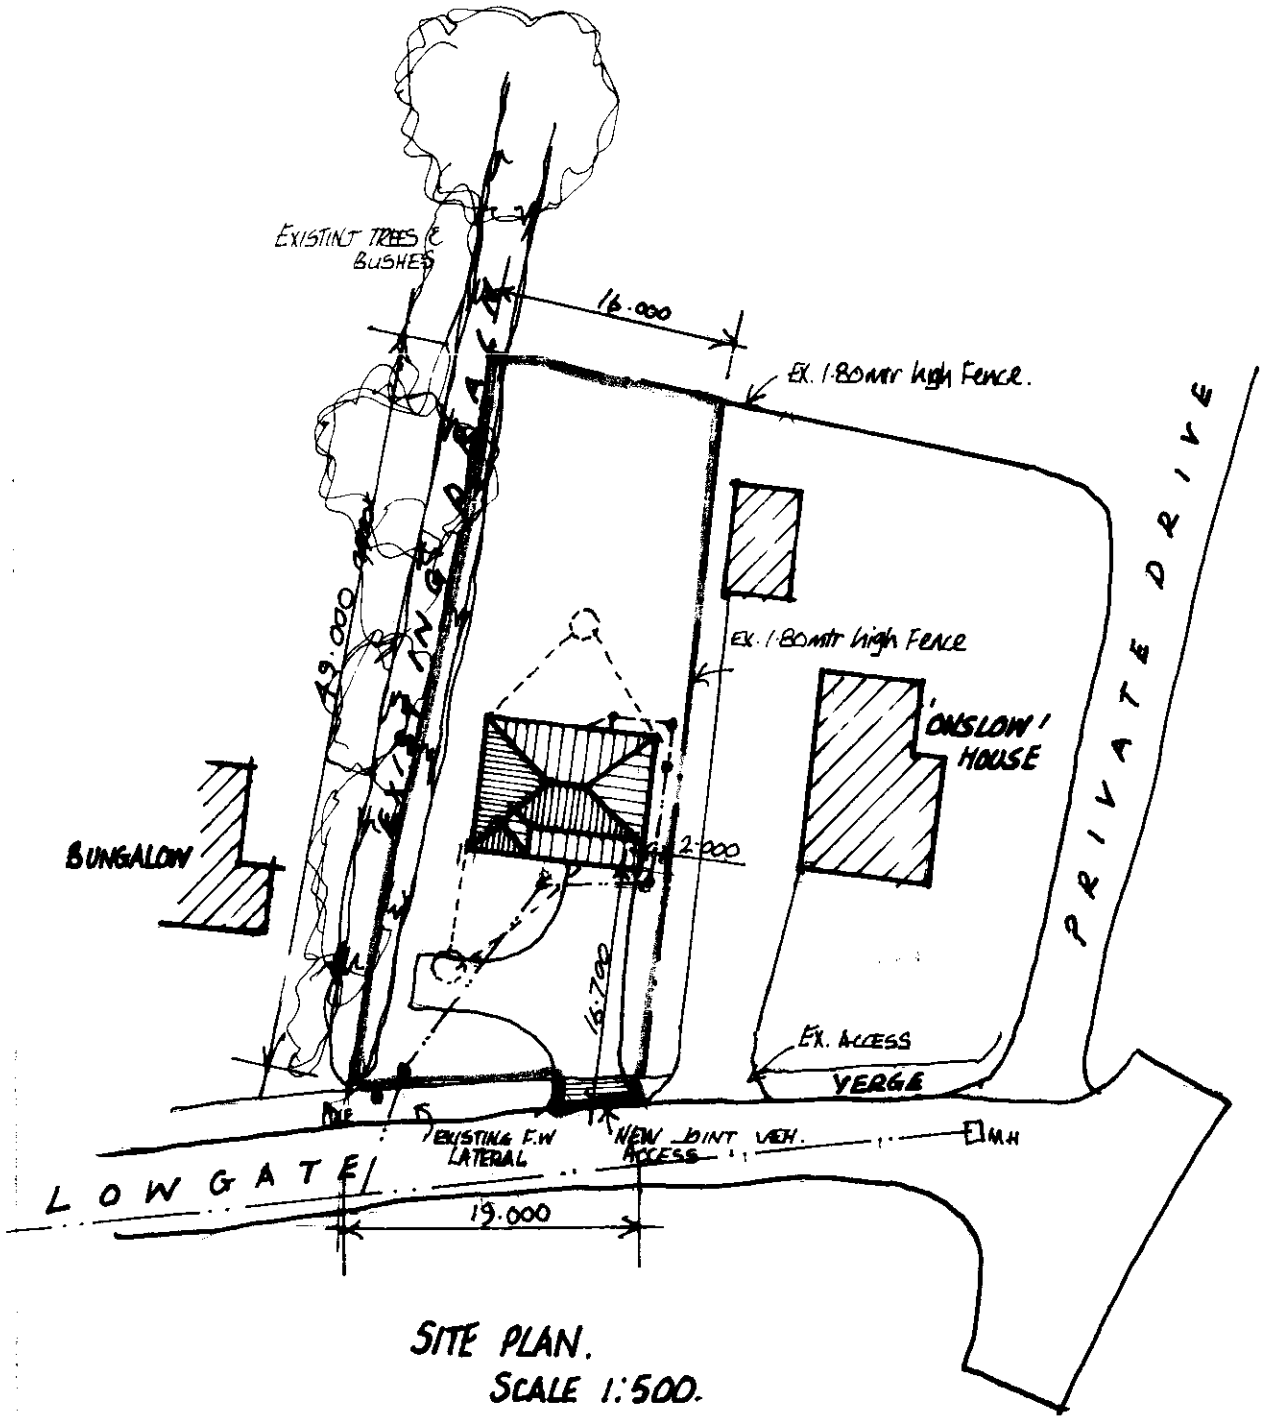


SITE PLAN.
SCALE 1:500.

PROJECT: PROPOSED 4 BEDROOM HOUSE WITH INTEGRAL GARAGE INCL. VEHICULAR ACCESS. LAND ADJ. 'ONSLOW' HOUSE. LOWGATE, FLEET HARGATE. LINCOLNSHIRE.

CLIENT: L. WRIGHT

SCOUTH
HOUSE
Ref 1250/01

DETERMINED PLAN

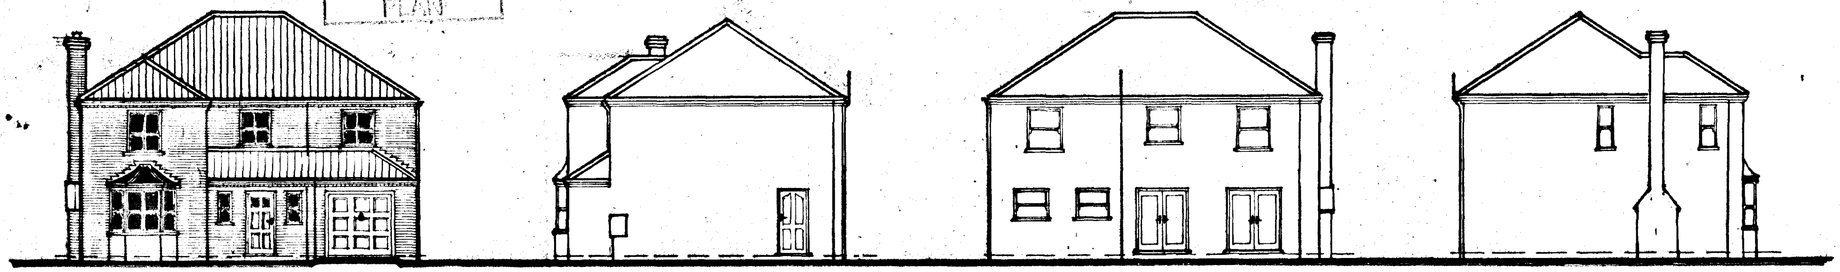


FRONT ELEVATION


SIDE

REAR

SIDE

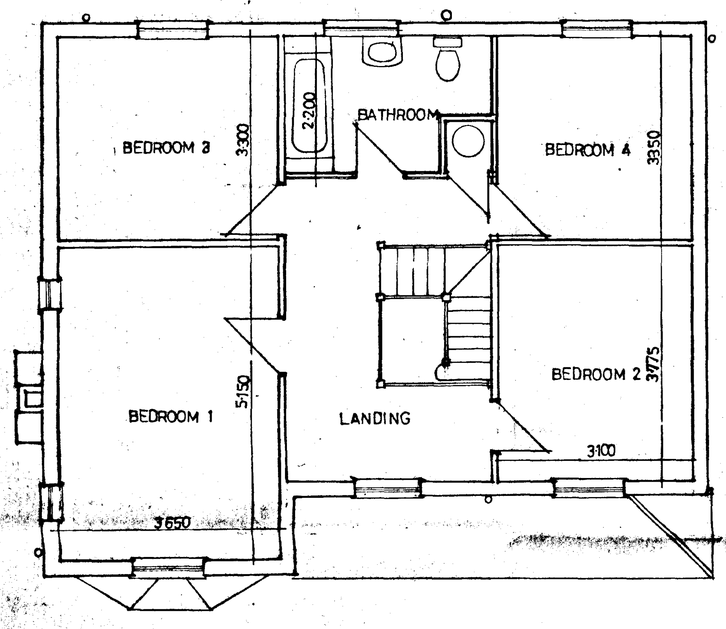

FIRST FLOOR PLAN

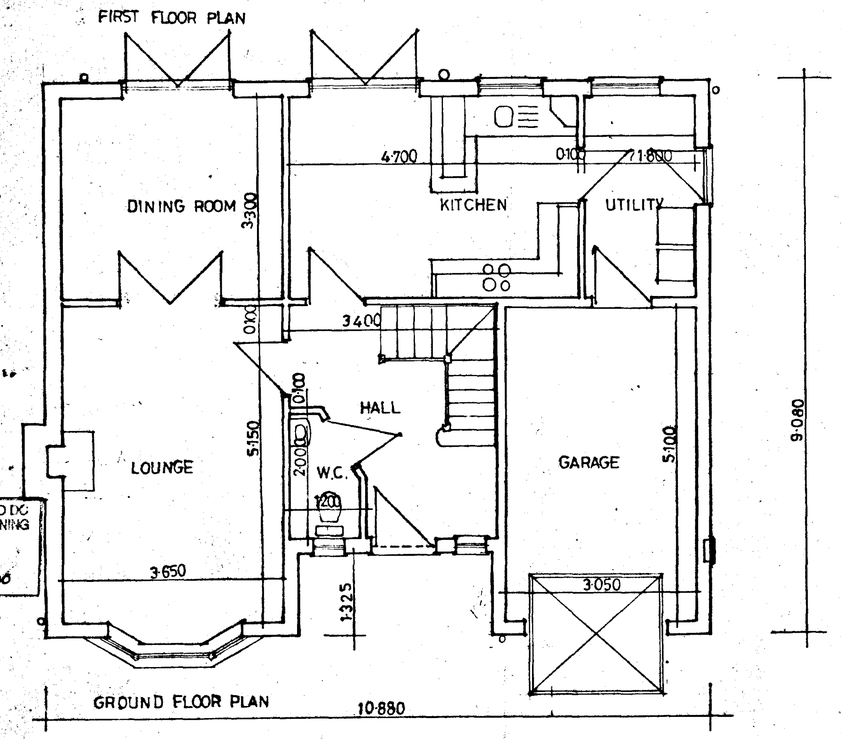

GROUND FLOOR PLAN 10·880

SOUTH HOLLAND DC
HOUSING & PLANNING
19 OCT 2000
Ref: 1250/00