
HOVENDEN HOUSE CHESHIRE HOME

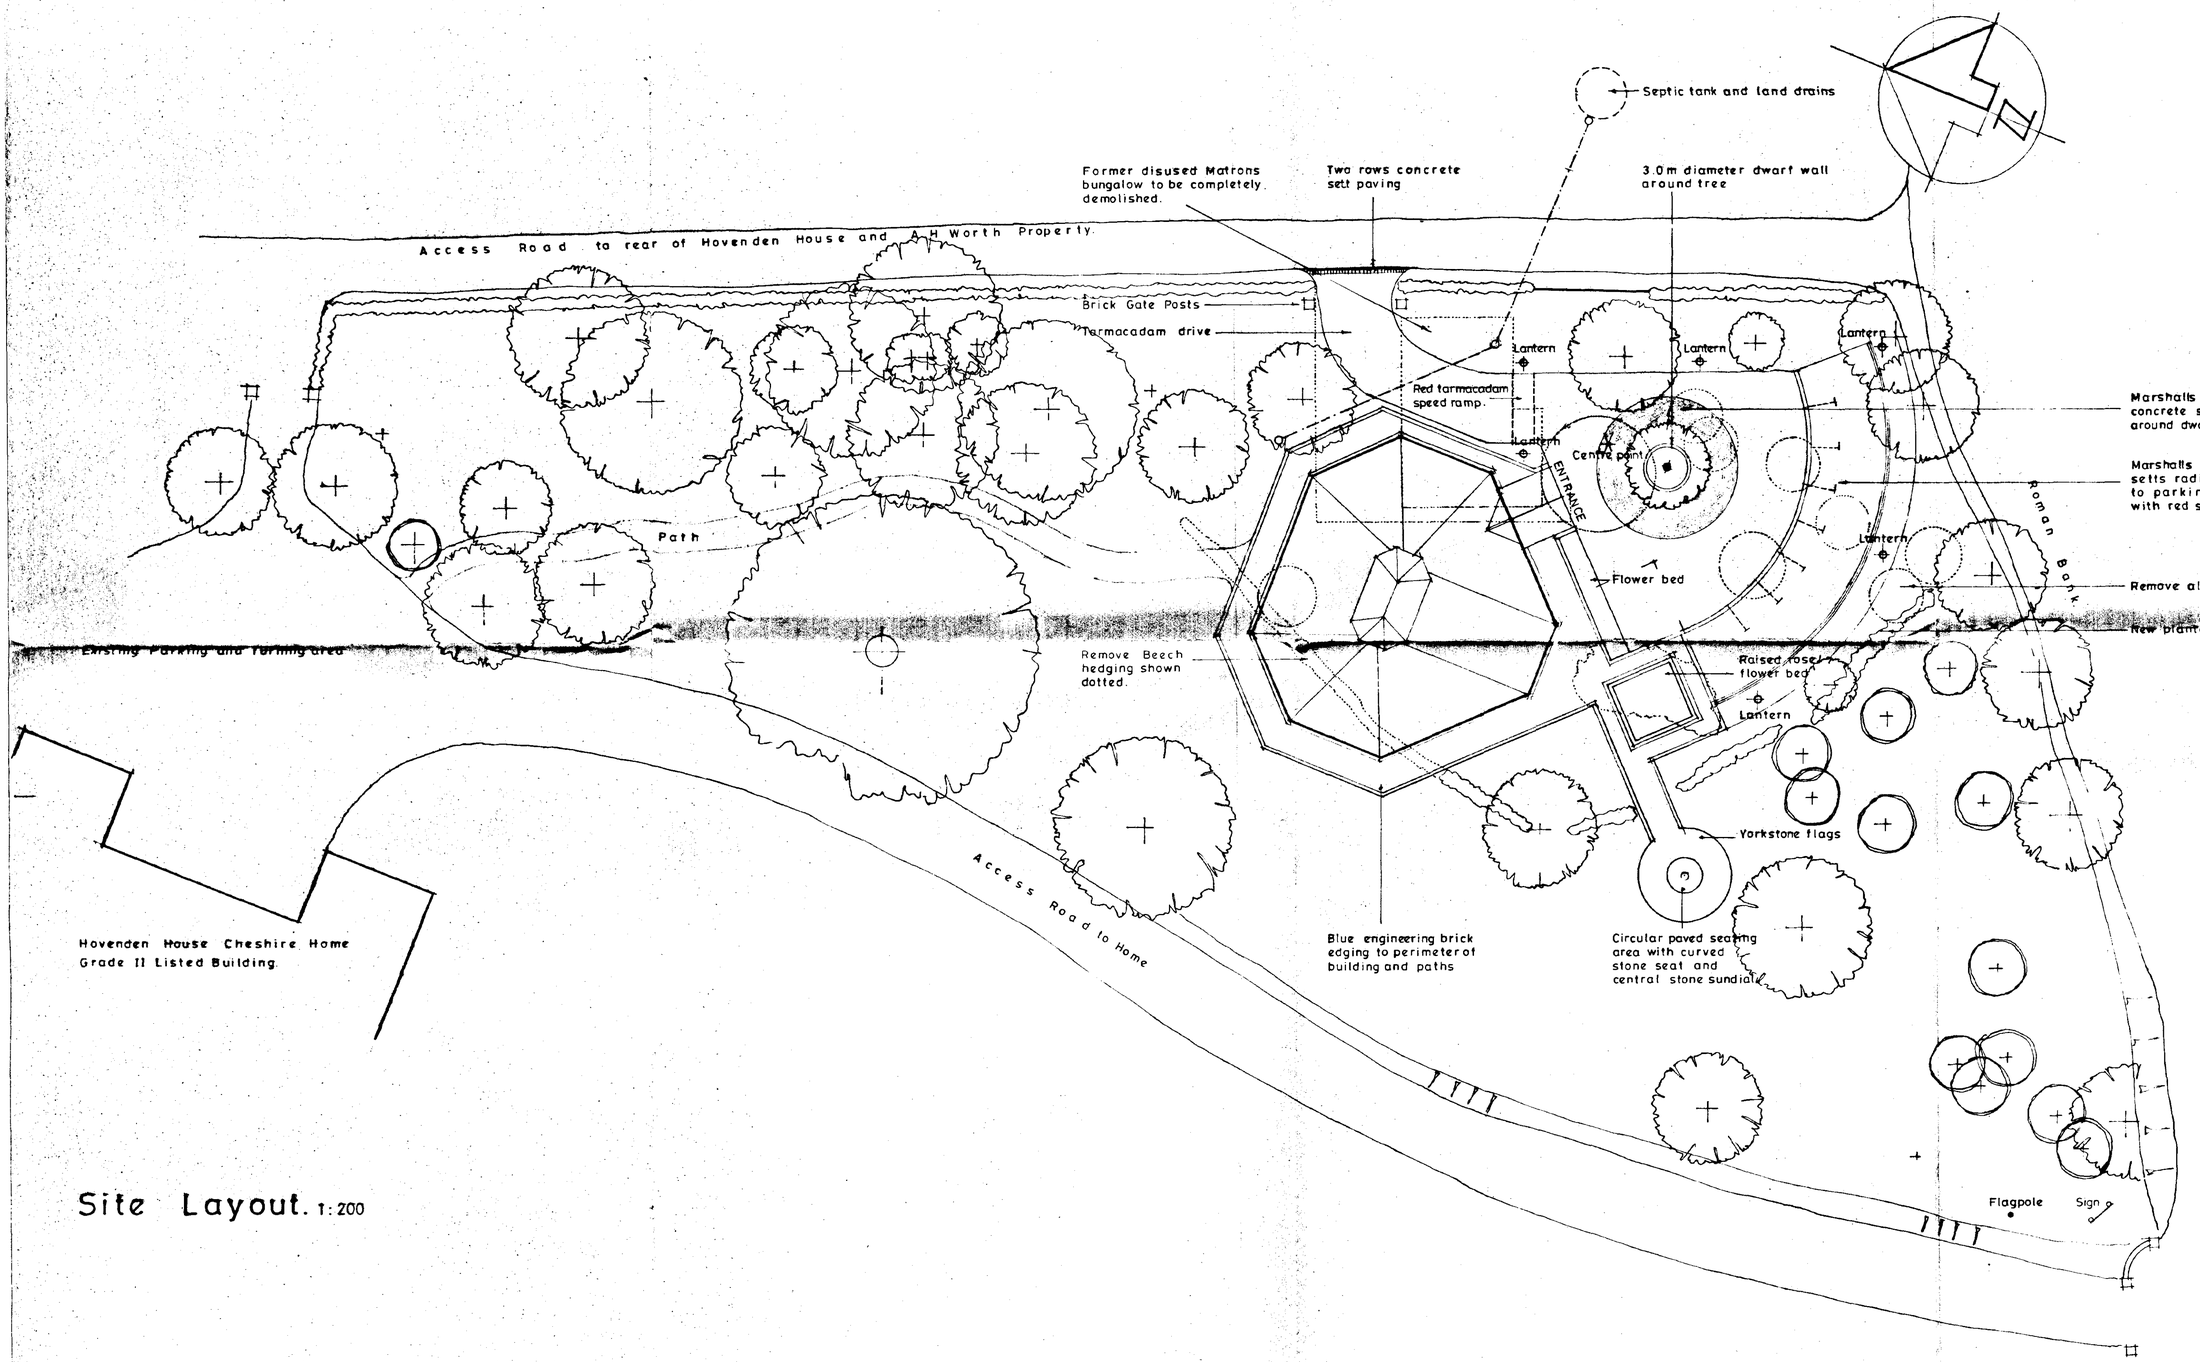

Site Layout. 1:200

General Notes

1. The copyright of this drawing is the property of Russen & Turner and must not be copied without their written consent.

2. All materials and workmanship must comply with British Standards Institution Codes of practices, the Building Regulations and Manufacturers instructions as appropriate.

3 This drawing has been prepared for Planning and Building Regulation purposes only.

4. Any Contractor must not assume from this drawing that all details relevant to the works are either shown or correct e.g Electrical, Central Heating Plumbing Services etc.

5. The Contractor must make his own assumptions relating to pricing and quantities of materials for the works.

6. No measurements to be scaled off the drawings but measurements to be checked on site by Contractors prior to commencement of the works, and any discrepancies brought to the attention of the Designers.

7. It is the contractors responsibility to properly supervise his own staff and operatives and also the staff and operatives of all Sub-Contractors

8. Where a Specification, Schedule or Bill of Quantities has been prepared, these Drawings must be read in conjunction with that document.

9.Where applicable, the Principal Contractor must comply with the Construction (Design Management) Regulations 1994 (CDM), provide the clients Planning Supervisor with a method statement and Health & Safety Plan for the works and liaise with the Health & Safety Executive as appropiate - the safety and health of work people, visitors to the site and occupants must be taken into consideration and / or ensured at all times.

HEALTH & SAFETY.
GENERAL.

10. Contractors must comply with the provisions of the Health & Safety at Work etc Act 1974, the Management of Health and Safety at Work Regulations 1992, the Control of Substances Hazardous to Health Regulations 1994 (COSHH) and all other relevant regulations as amended.

11. The client must ensure (among other duties) that if work is carried out on client's premises, their own employees have a safe place of work. The client must also provide the contractor with all relevant information relating to health and safety on site.

RUSSEN + TURNER
CHARTERED BUILDING SURVEYORS

17 High Street,
King's Lynn,
Norfolk.
PE30 1BP.

TEL: (01553) 768187
FAX: (01553) 767971

KING'S LYNN • WISBECH • PETERBOROUGH


Project title
Hovenden House Cheshire Home
Lowgate, Fleet,
Spalding, Lincolnshire
Day Centre

Drawing title
Site Layout.

Scale	1:200
Date	oct 97
Drawn	mg.
Drawing no	08102-9

SOUTH HOLLAND DC
HOUSING & PLANNING
11 DEC 1997
Ref: H287/97.

DAY CENTRE

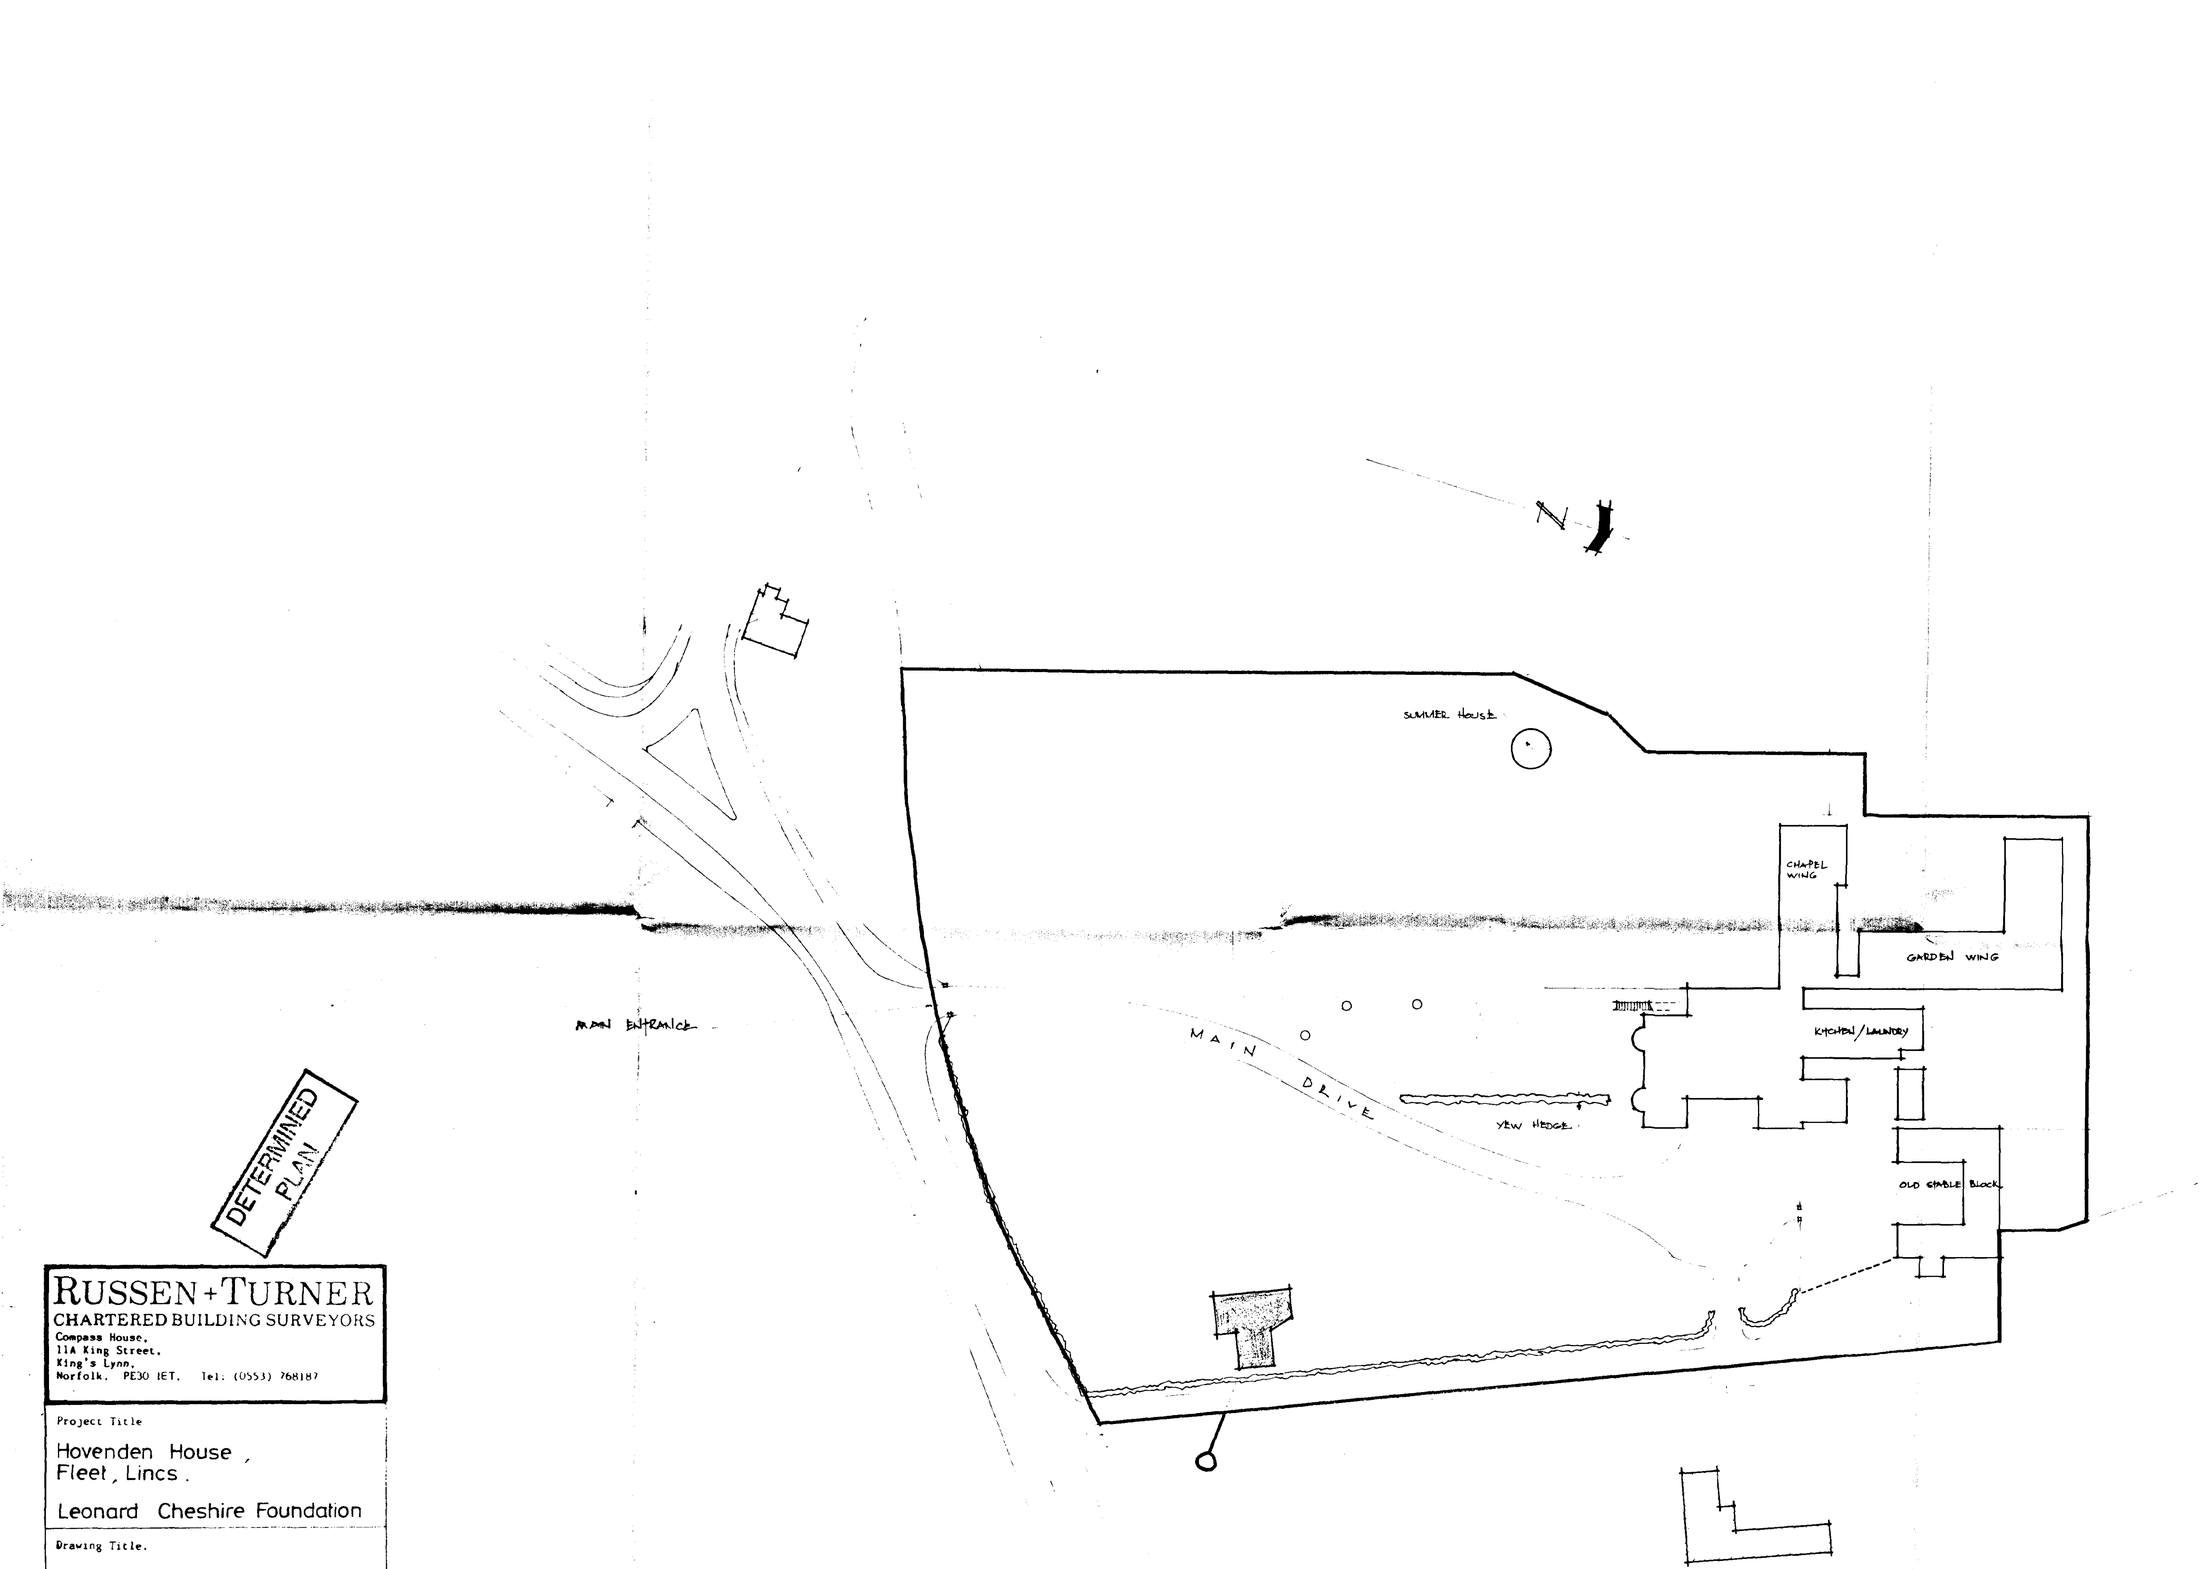

Site Plan as existing

DETERMINED PLAN

RUSSEN+TURNER
CHARTERED BUILDING SURVEYORS
Compass House,
11A King Street,
King's Lynn,
Norfolk. PE30 1ET. Tel: (0553) 768187

Project Title

Hovenden House ,
Fleet , Lincs .

Leonard Cheshire Foundation

Drawing Title.

Site plan as existing

Scale. Approx 1:500

Date. dec '97


Drawn. mjs/mg

08102-11

SOUTH HOLLAND DC
HOUSING & PLANNING
11 DEC 1997
Ref: 128/97

HOVENDEN HOUSE CHESHIRE HOME

DAY CENTRE

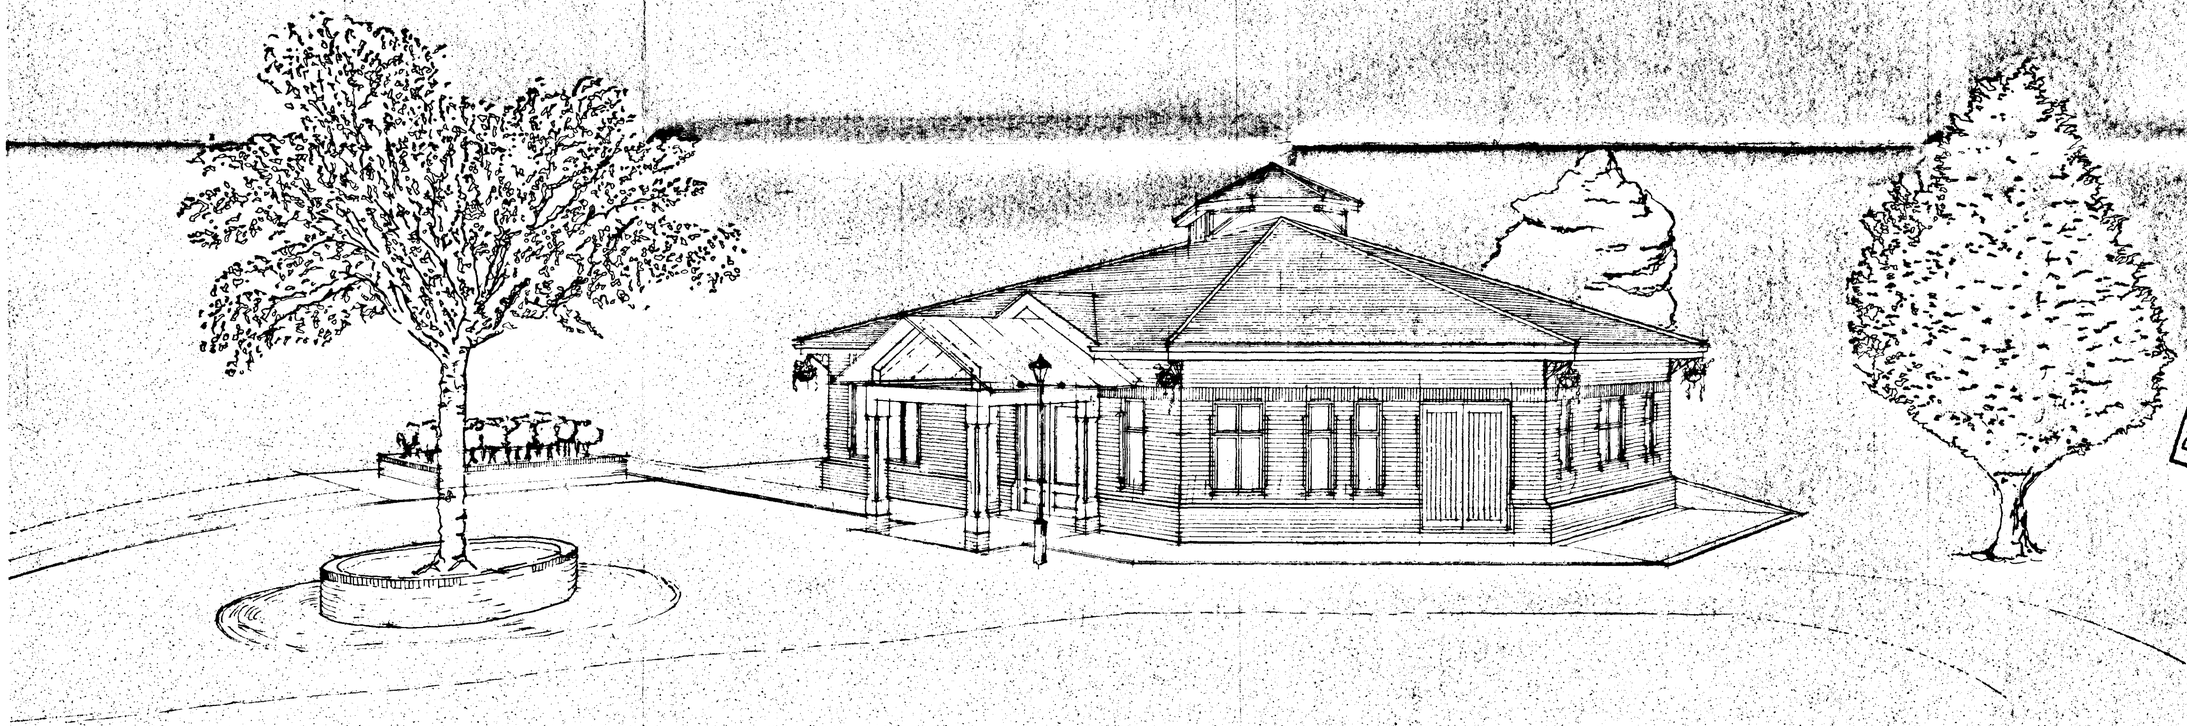

Perspective View from East

General Notes

1. The copyright of this drawing is the property of Russen & Turner and must not be copied without their written consent.

2. All materials and workmanship must comply with British Standards Institution Codes of practices, the Building Regulations and Manufacturers instructions as appropriate.

3 This drawing has been prepared for Planning and Building Regulation purposes only

4. Any Contractor must not assume from this drawing that all details relevant to the works are either shown or correct e.g Electrical, Central Heating Plumbing Services etc.

5. The Contractor must make his own assumptions relating to pricing and quantities of materials for the works.

6. No measurements to be scaled off the drawings but measurements to be checked on site by Contractors prior to commencement of the works, and any discrepancies brought to the attention of the Designers.

7. It is the contractors responsibility to properly supervise his own staff and operatives and also the staff and operatives of all Sub-Contractors

8. Where a Specification, Schedule or Bill of Quantities has been prepared, these Drawings must be read in conjunction with that document.

9.Where applicable, the Principal Contractor must comply with the Construction (Design Management) Regulations 1994 (CDM), provide the clients Planning Supervisor with a method statement and Health & Safety Plan for the works and liaise with the Health & Safety Executive as appropriate - the safety and health of work people, visitors to the site and occupants must be taken into consideration and / or ensured at all times

HEALTH & SAFETY.

GENERAL.

10. Contractors must comply with the provisions of the Health & Safety at Work etc Act 1974, the Management of Health and Safety at Work Regulations 1992, the Control of Substances Hazardous to Health Regulations 1994 (COSHH) and all other relevant regulations as amended.

11.The client must ensure (among other duties) that if work is carried out on client's premises, their own employees have a safe place of work. The client must also provide the contractor with all relevant information relating to health and safety on site

DETERMINED PLAN

SOUTH HOLLAND D.C. HOUSING & PLANNING 26 JAN 1998 Ref. 1997/1987

RUSSEN + TURNER
CHARTERED BUILDING SURVEYORS

17 High Street,
King's Lynn,
Norfolk.
PE30 1BP.


TEL: (01553) 768187
FAX: (01553) 767971

KING'S LYNN • WISBECH • PETERBOROUGH

Project Title
Hovenden House Cheshire Home
Lowgate, Fleet,
Spalding Lincolnshire.
Day Centre.

Drawing Title
Perspective View from East.

Scale	–
Date	dec'97
Drawn.	mg.
Drawing No	08102-12

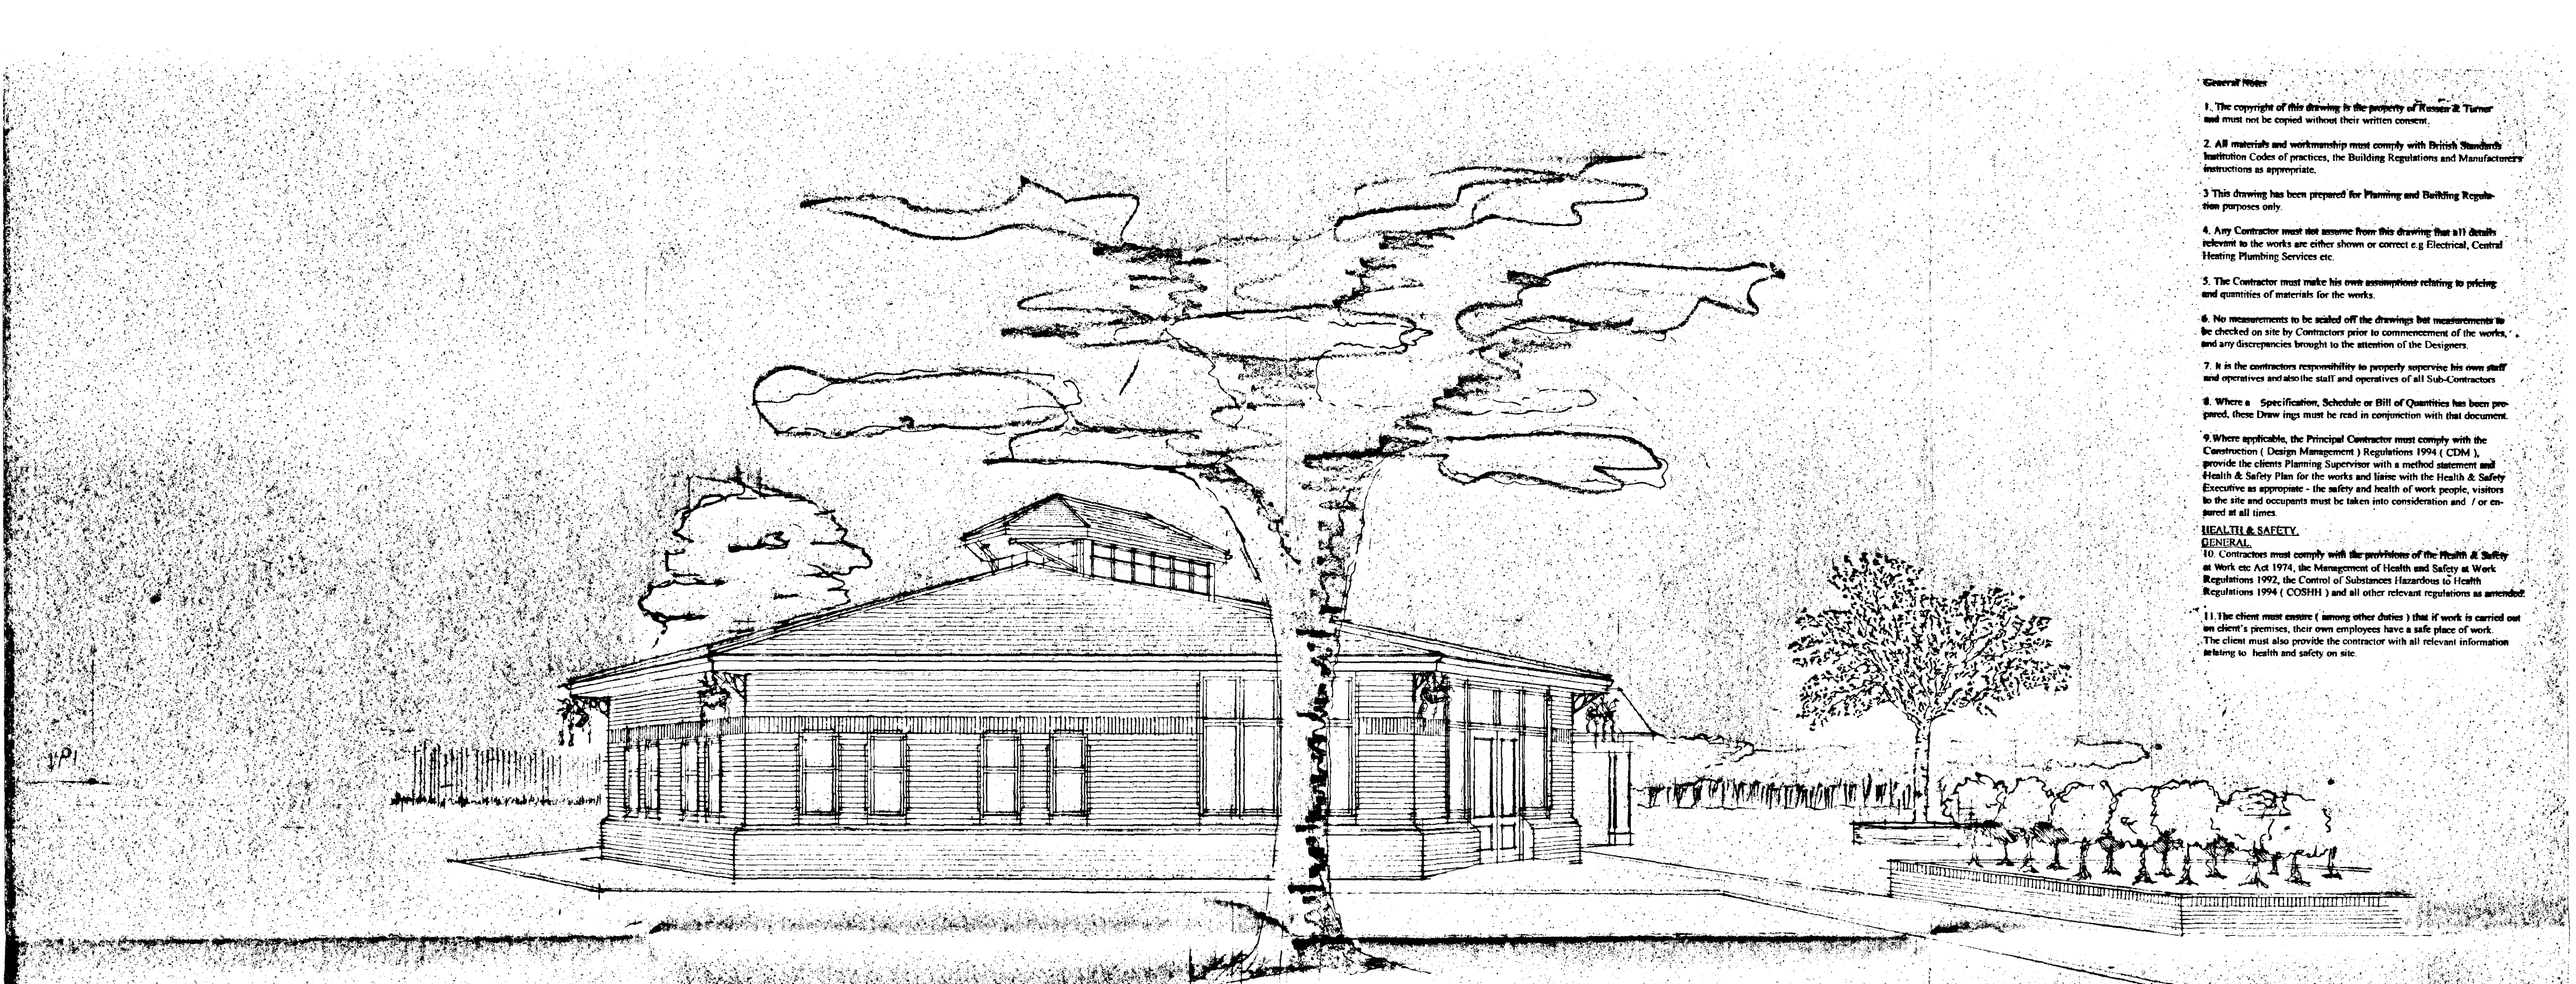

General Notes

1. The copyright of this drawing is the property of Russen & Turner and must not be copied without their written consent.

2. All materials and workmanship must comply with British Standards Institution Codes of practices, the Building Regulations and Manufacturers instructions as appropriate.

3 This drawing has been prepared for Planning and Building Regulation purposes only.

4. Any Contractor must not assume from this drawing that all details relevant to the works are either shown or correct e.g Electrical, Central Heating Plumbing Services etc.

5. The Contractor must make his own assumptions relating to pricing and quantities of materials for the works.

6. No measurements to be scaled off the drawings but measurements to be checked on site by Contractors prior to commencement of the works, and any discrepancies brought to the attention of the Designers.

7. It is the contractors responsibility to properly supervise his own staff and operatives and also the staff and operatives of all Sub-Contractors

8. Where a Specification, Schedule or Bill of Quantities has been prepared, these Draw ings must be read in conjunction with that document.

9. Where applicable, the Principal Contractor must comply with the Construction (Design Management) Regulations 1994 (CDM), provide the clients Planning Supervisor with a method statement and Health & Safety Plan for the works and liaise with the Health & Safety Executive as appropriate - the safety and health of work people, visitors to the site and occupants must be taken into consideration and / or ensured at all times.

HEALTH & SAFETY.
GENERAL.

10. Contractors must comply with the provisions of the Health & Safety at Work etc Act 1974, the Management of Health and Safety at Work Regulations 1992, the Control of Substances Hazardous to Health Regulations 1994 (COSHH) and all other relevant regulations as amended.

11. The client must ensure (among other duties) that if work is carried out on client's premises, their own employees have a safe place of work. The client must also provide the contractor with all relevant information relating to health and safety on site.

Perspective View from South West

DAY CENTRE

HOVENDEN HOUSE CHESHIRE HOME

SOUTH HOLLAND DC
HOUSING & PLANNING
26 JAN 1998
Ref. 1287/87

DETERMINED PLAN

RUSSEN + TURNER
CHARTERED BUILDING SURVEYORS

17 High Street,
King's Lynn,
Norfolk.
PE30 1BP.

TEL: (01553) 768187
FAX: (01553) 767971

KING'S LYNN • WISBECH • PETERBOROUGH

Project Title
Hovenden House Cheshire Home
Lowgate, Fleet,
Spalding, Lincolnshire
Day Centre.

Drawing Title
Perspective View from South West.

Scale	-
Date	dec '97
Drawn.	mg.
Drawing N°	08102-13