

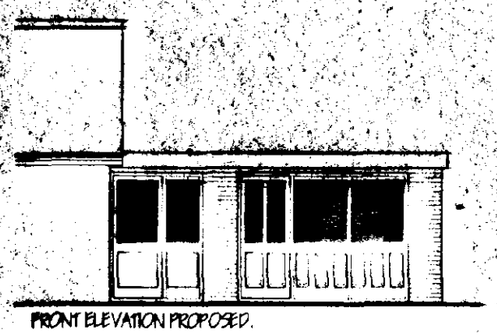



FRONT ELEVATION PROPOSED.

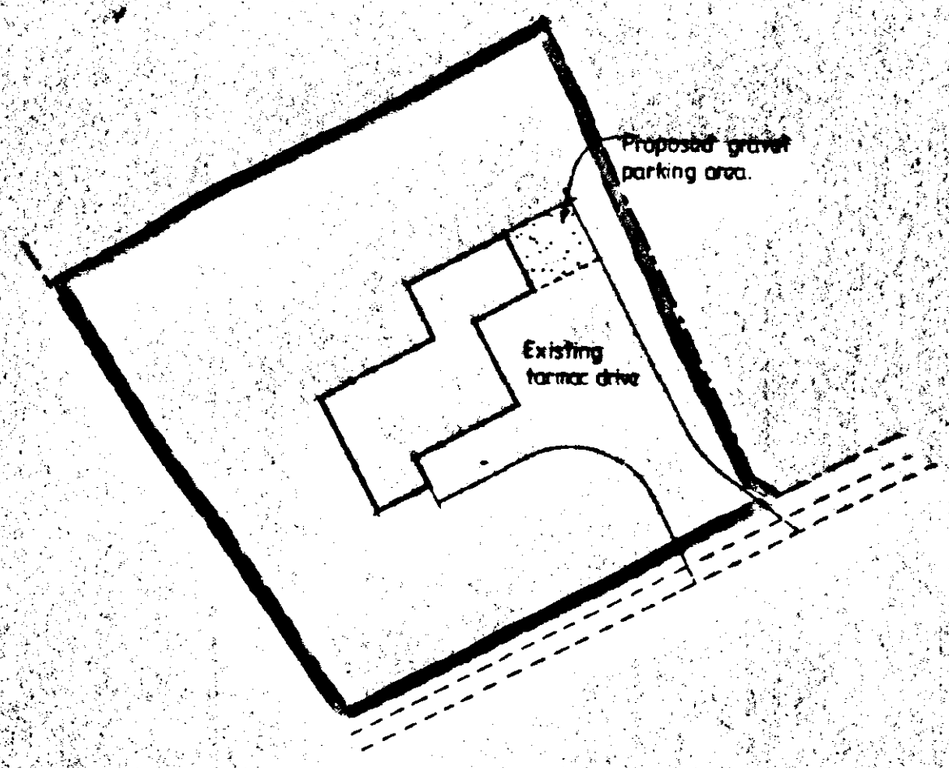

BLOCK PLAN 1:500

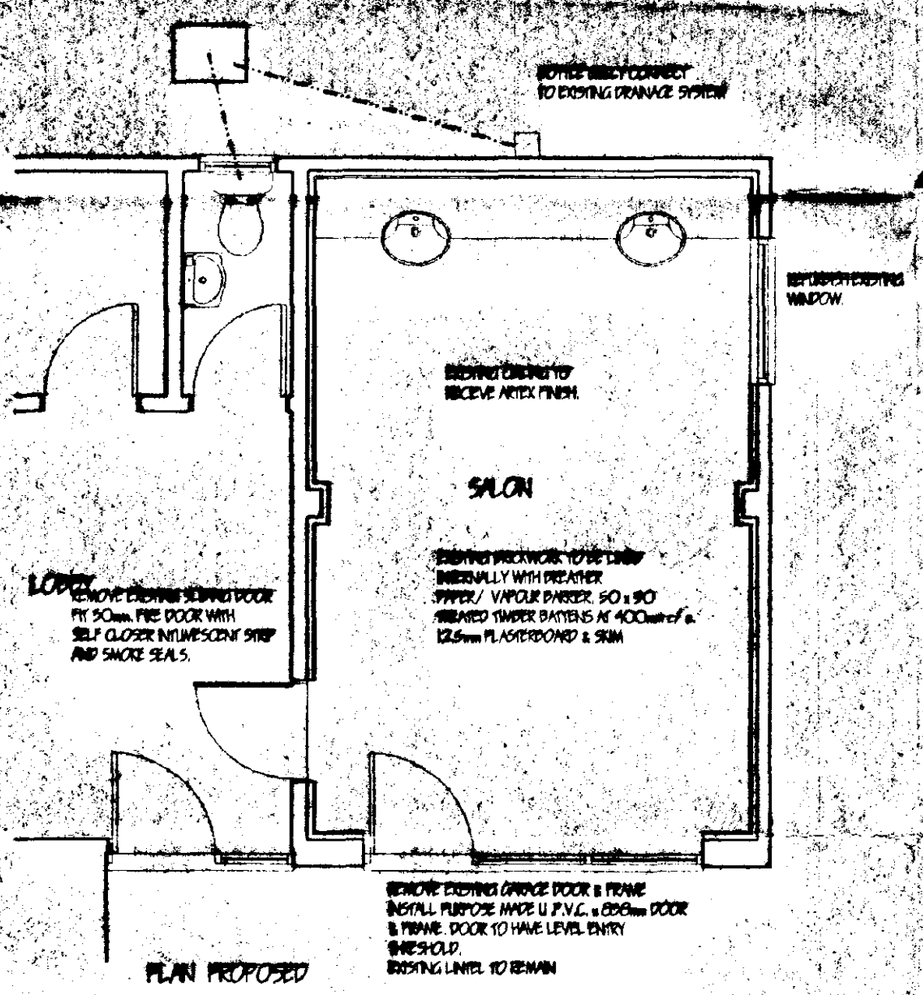

PLAN PROPOSED

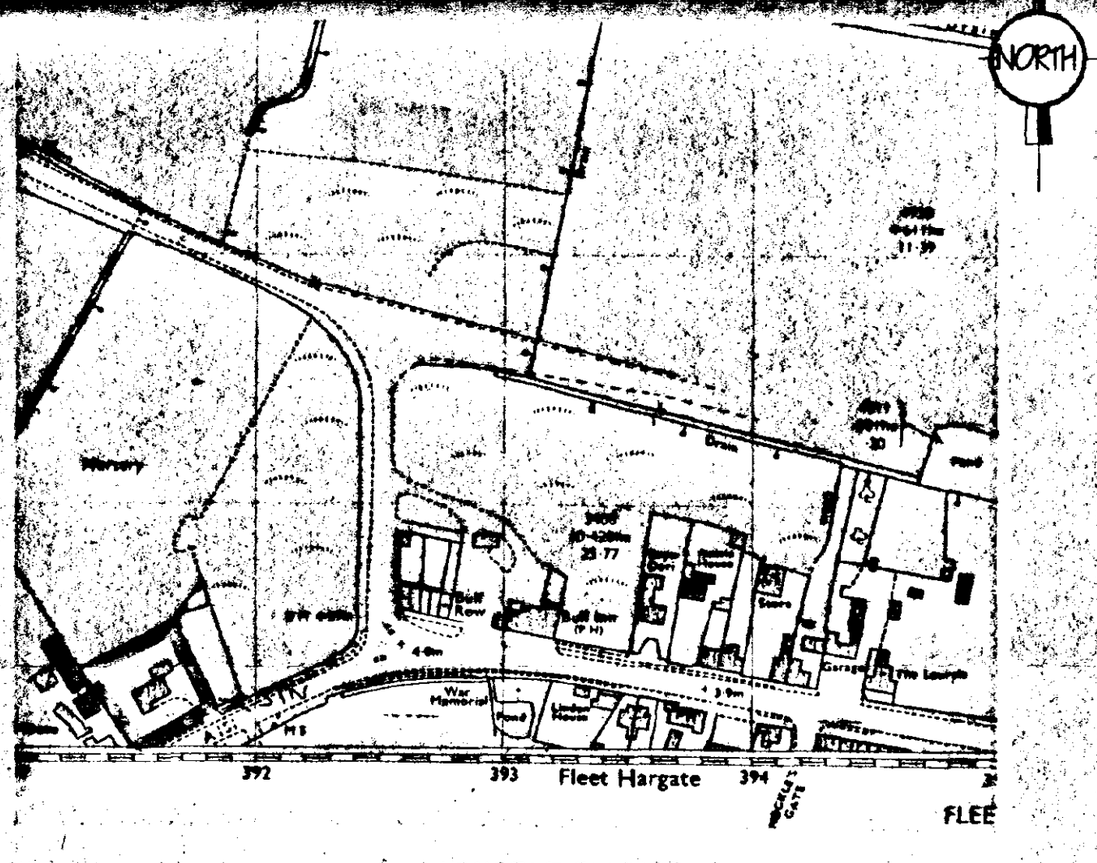


LOCATION PLAN 1:2500

revision	date	init.	revision details.

SOUTH HOLLAND DC
HOUSING & PLANNING
23 DEC 1999
Ref: 1296/99

DETERMINED PLAN

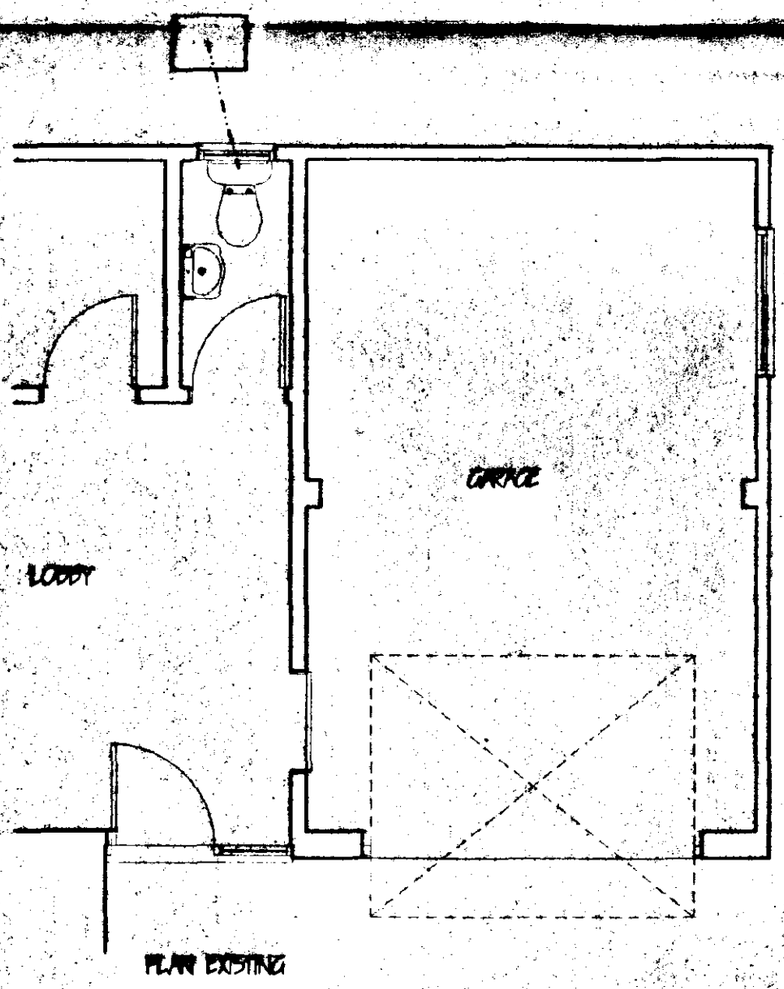

PLAN EXISTING

COOPER ARCHITECTURAL DESIGN
BRONIAVON, HOCKLESGATE,
FLEET, SPALDING, LINC'S PE12 8LF
Tel/Fax : 01406 423762
Mobile : 0410 290652

Client.
MRS S. A. WESTON

Project.
PROPOSED CHANGE OF USE GARAGE TO HAIRDRESSING SALON
125 MAIN ROAD,
FLEET,
SPALDING,
LINC'S

Drawing.

Scale 1:50 1:100	Drawing No.
Date. DEC. '99.	Drawn. J.C.