




NORTH

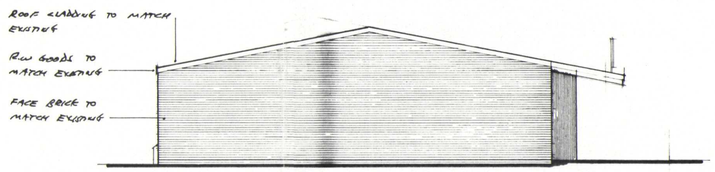



WEST

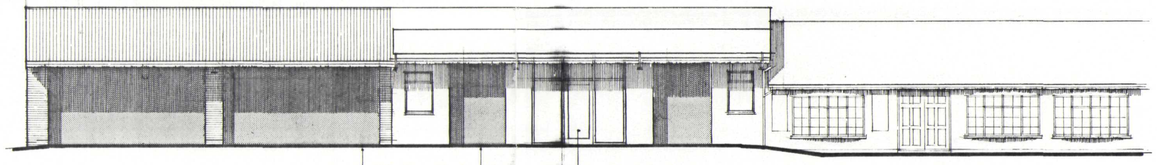


SOUTH

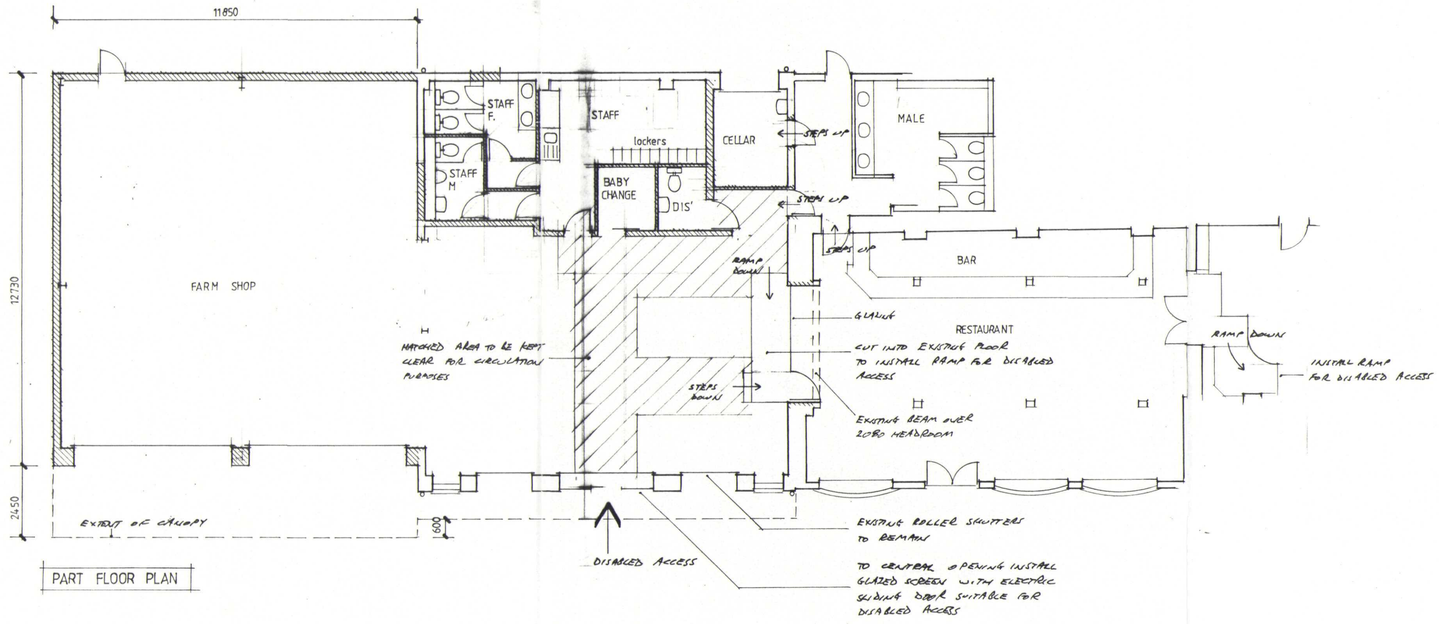


PART FLOOR PLAN

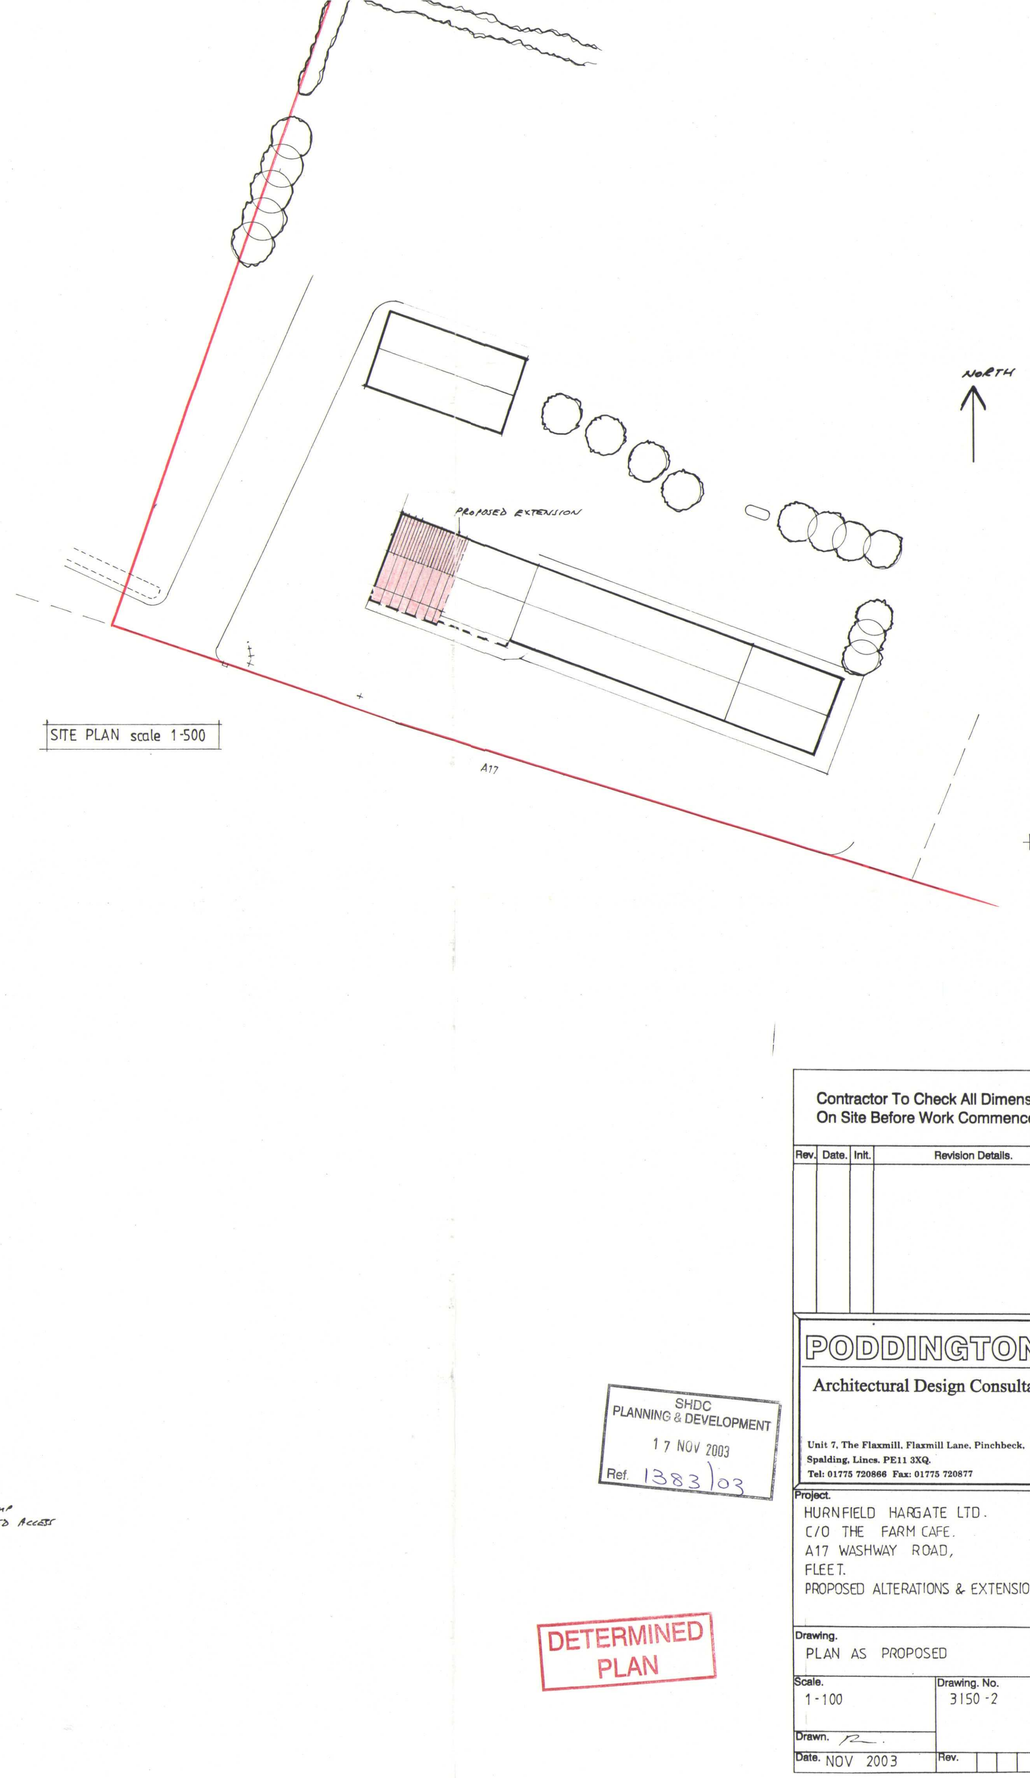


SITE PLAN scale 1-500

SHDC
PLANNING & DEVELOPMENT
17 NOV 2003
Ref. 1383/03

DETERMINED PLAN

Contractor To Check All Dimensions On Site Before Work Commences.

| Rev. | Date. | Init. | Revision Details. |
|---|---|---|---|
| | | | |


PODDINGTONS
Architectural Design Consultants
Unit 7, The Flaxmill, Flaxmill Lane, Pinchbeck,
Spalding, Lincs. PE11 3XQ.
Tel: 01775 720866 Fax: 01775 720877


Project.
HURNFIELD HARGATE LTD.
C/O THE FARM CAFE.
A17 WASHWAY ROAD,
FLEET.
PROPOSED ALTERATIONS & EXTENSION.

Drawing.
PLAN AS PROPOSED

| Scale. | Drawing. No. |
|---|---|
| 1-100 | 3150-2 |
| Drawn. | |
| Date. NOV 2003 | Rev. |