

©Design Copyright reserved. Written consent must be obtained before copying or reproducing this drawing. Do not scale from this drawing, use dimensioned figures only. Contractors are responsible for taking and checking site dimensions. Any discrepancy must be reported to the architect immediately.


PROPOSED FRONT ELEVATION 'A'

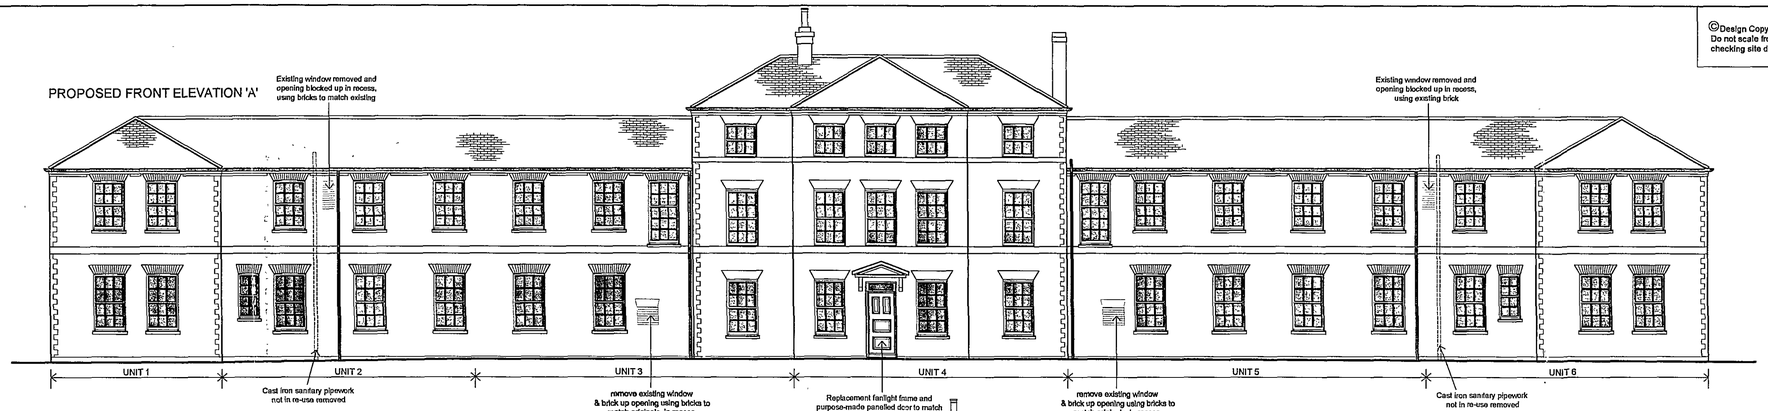


PROPOSED ELEVATION 'B'

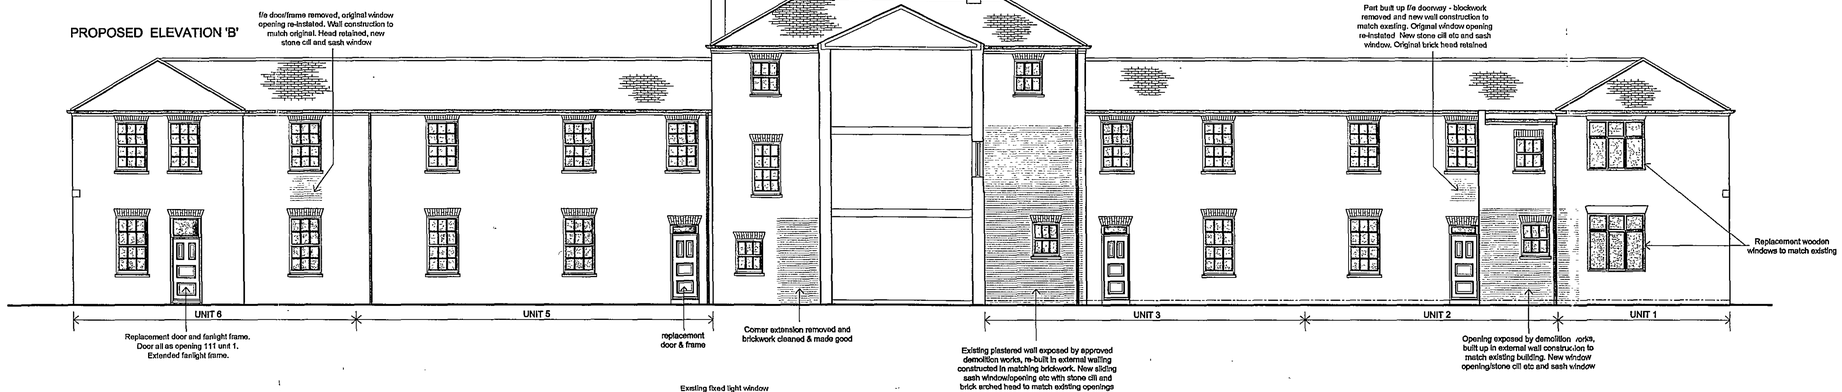

PROPOSED ELEVATION 'C'

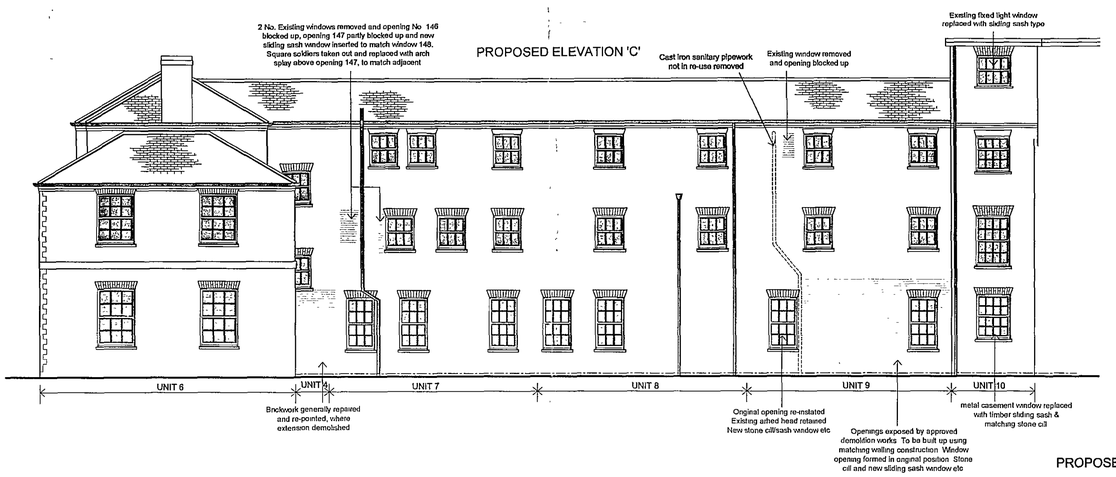


PROPOSED ELEVATION 'D'

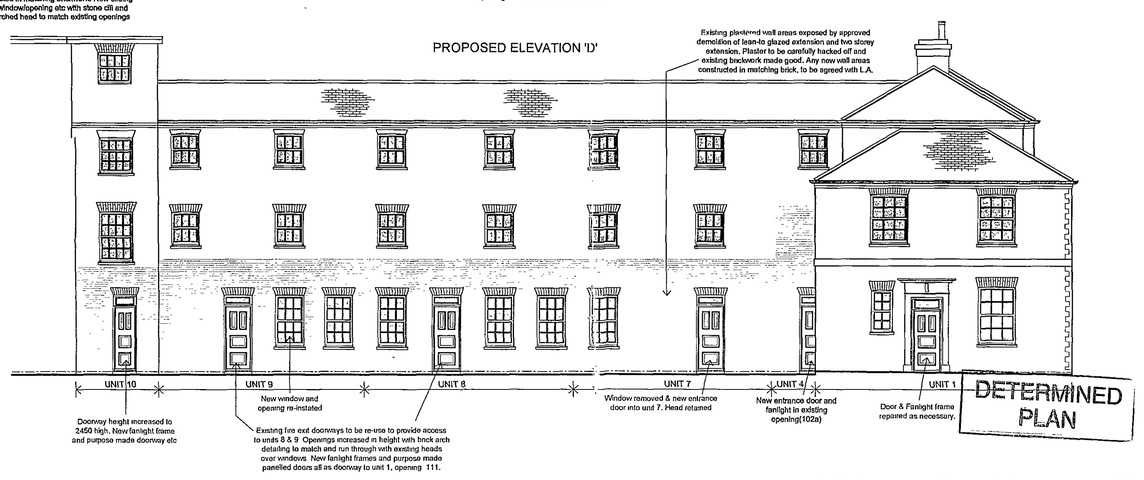

DETERMINED PLAN

PROPOSED ELEVATION 'E'

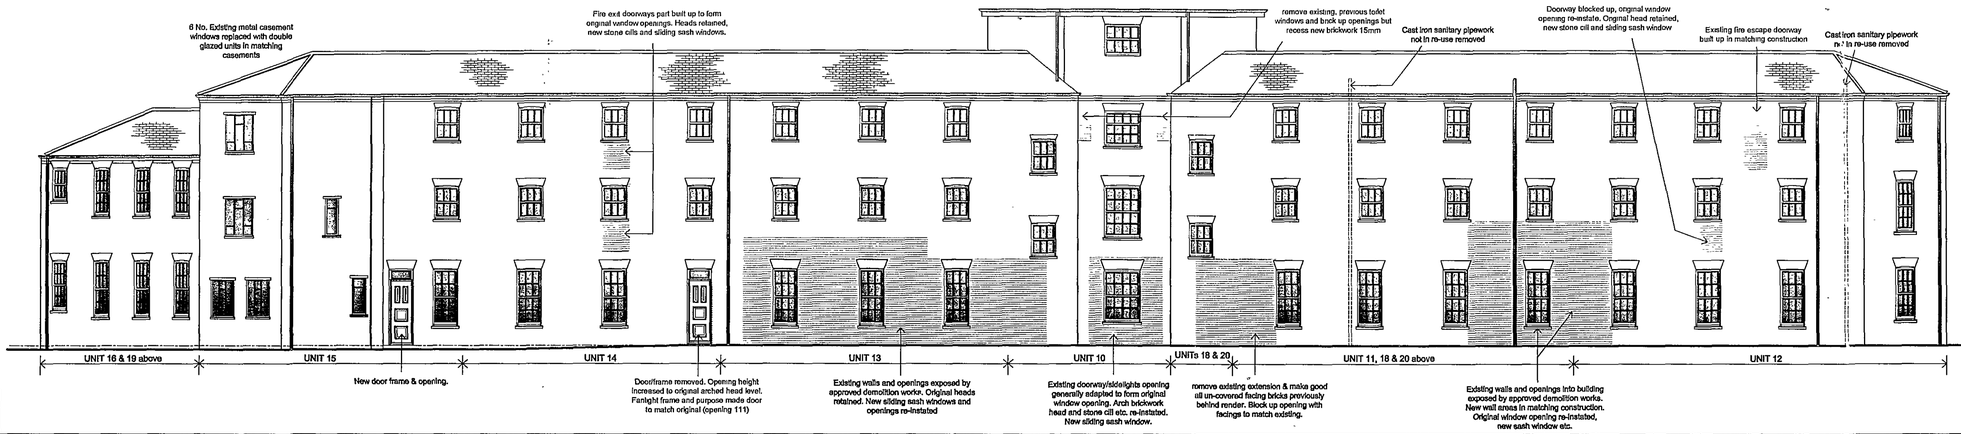

GENERAL NOTES-

Original walls with render finish exposed by approved demolition of flat roofed extensions to be taken down and rebuilt in matching construction.
Facing brick type/make to be agreed before work commences.

Drawing to be read in conjunction with external opening, doors and window schedule.

DETERMINED PLAN

Rev B	Small windows omited from elevation A and more notes added	11/07
Rev A	Horns taken off sash windows	10/07

CB Design Group
Architects + Planning Consultants
NEW Buildings - Camelgate - Spalding - Lincolnshire PE12 6ET
Telephone 01-775 722241 Fax 01-775 769986
Email- enquiries@cblnewhomes.co.uk
Members of The Royal Institute of Bruish Architects
Members of Chartered Institute of Architectural Technologists

Client: Castle Building Limited

Scale: 1:100

Project: Holbeach House, Fleet Road, Holbeach

Date: June 2007

Drawn by: LPR

Drawing No: 2018/015

Title: Proposed Elevations A - E

Revision: B

A1