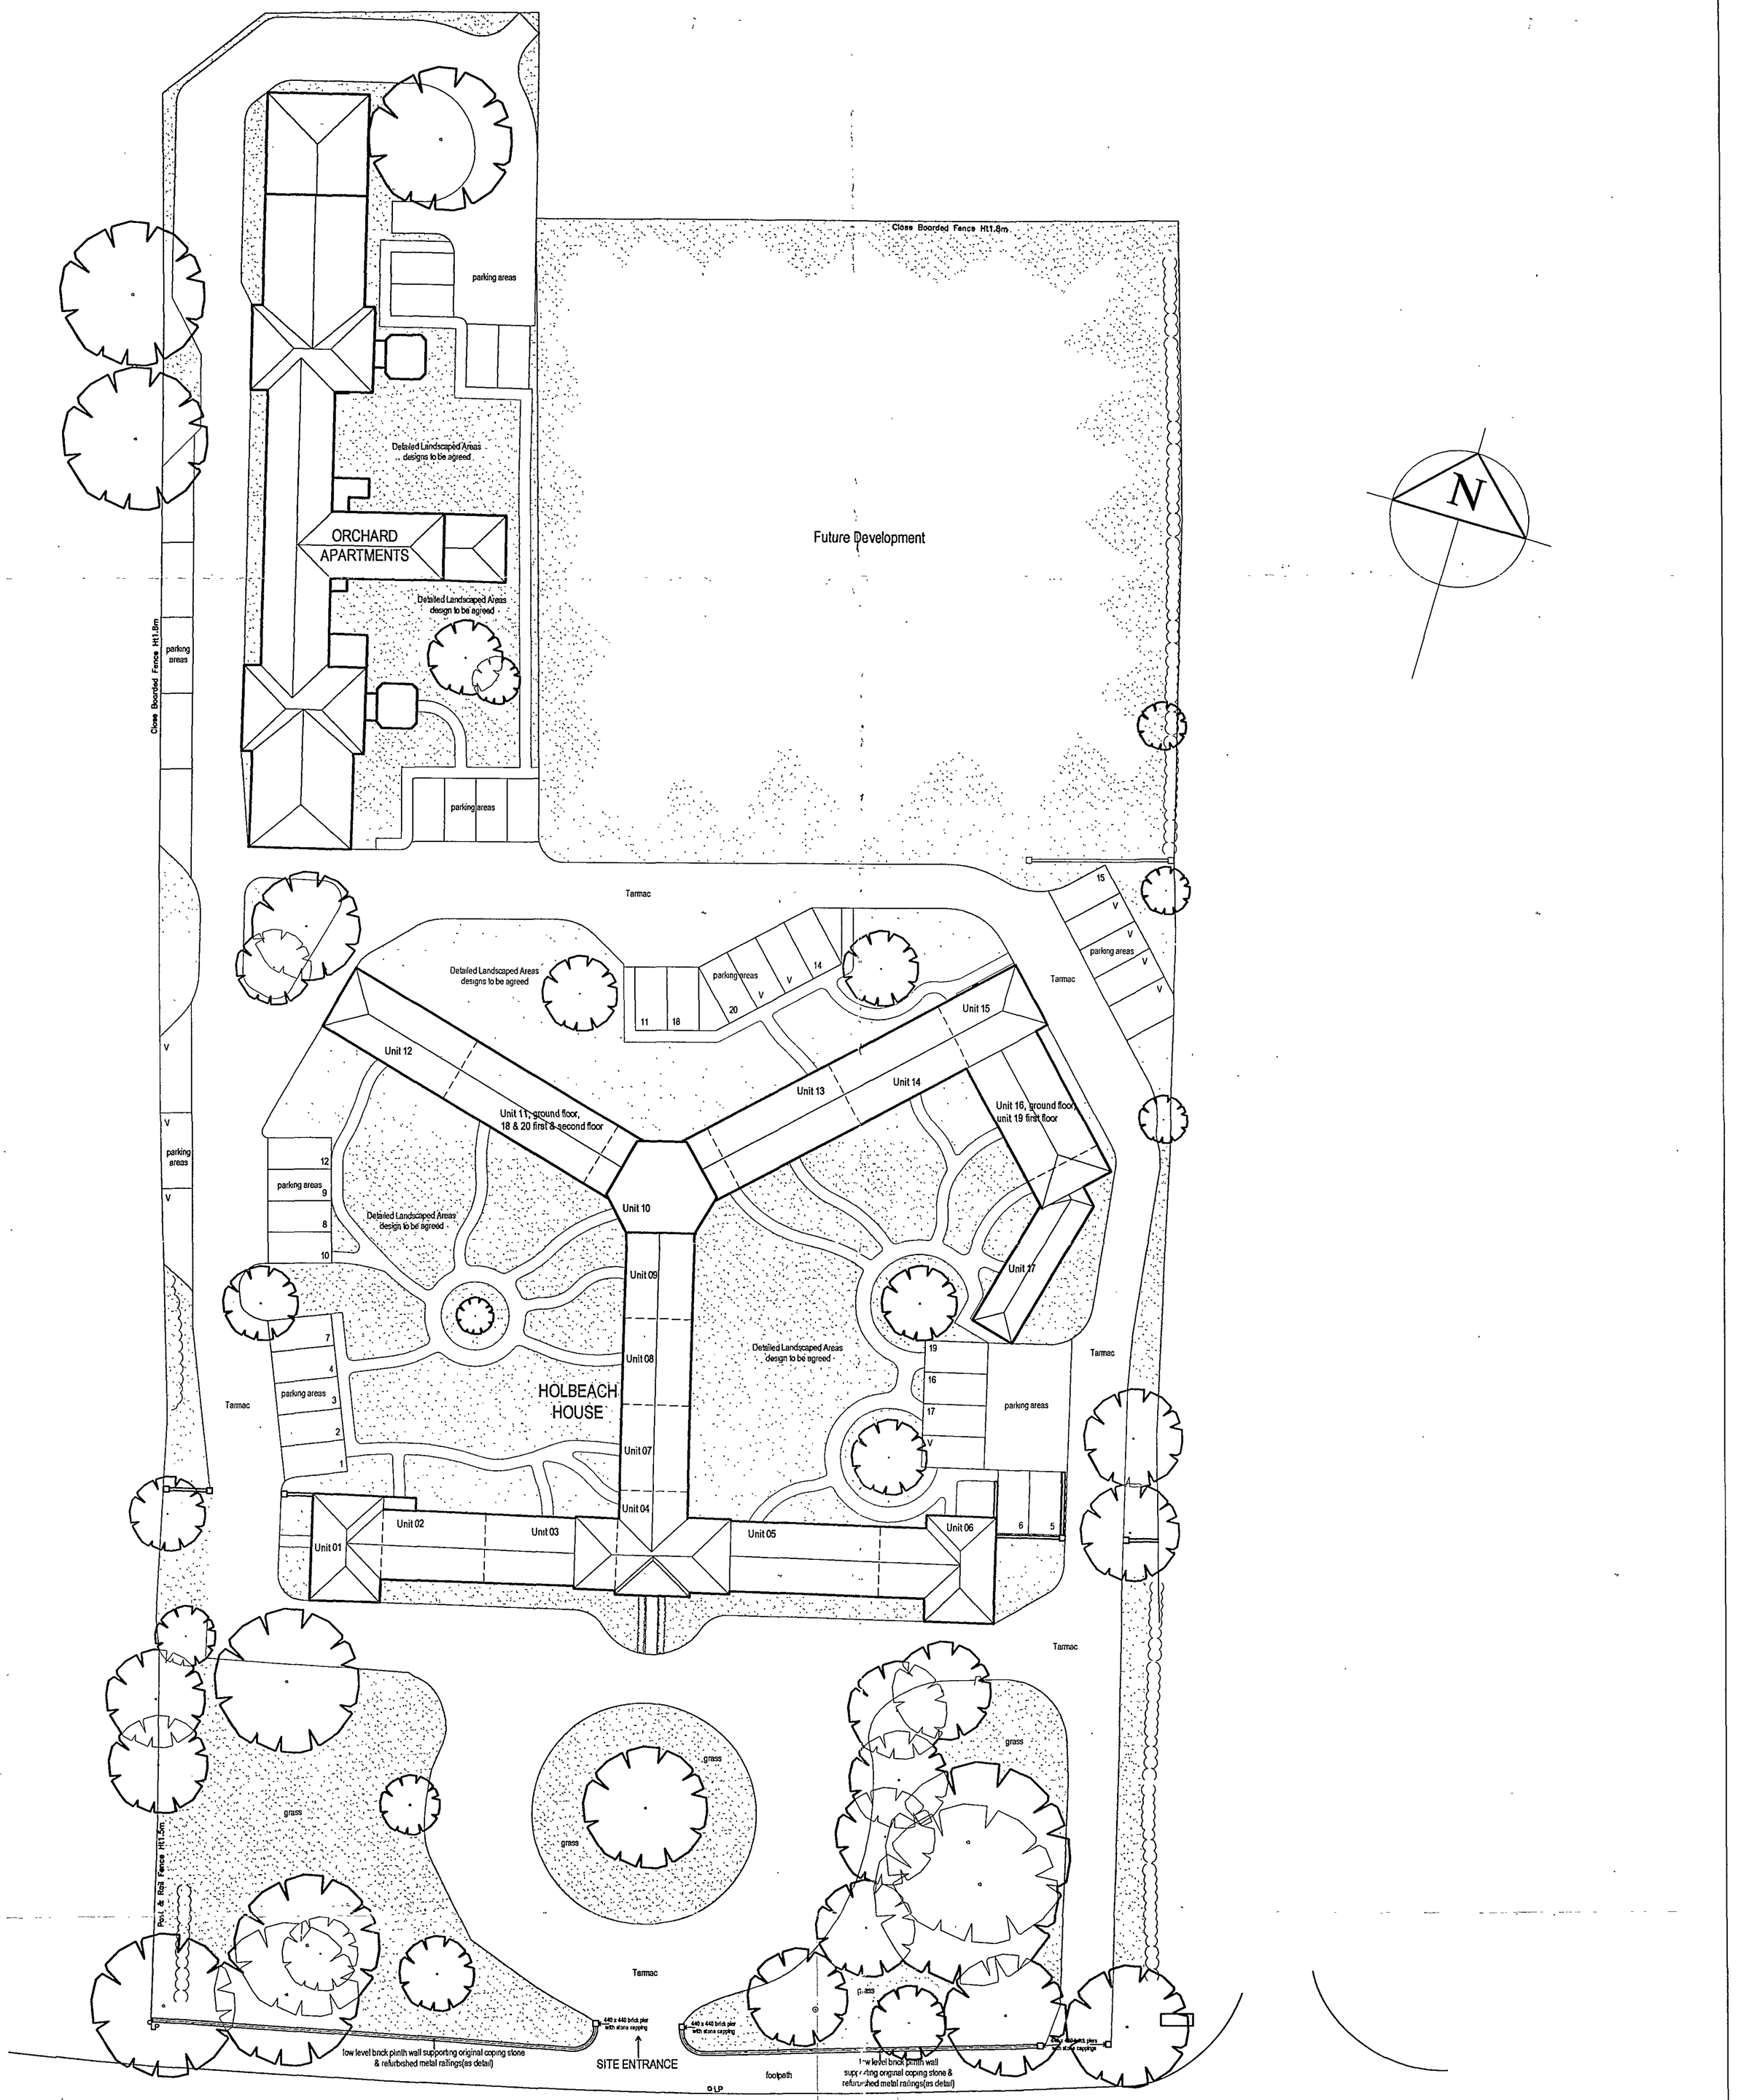


DETERMINED PLAN

SHDC
Planning & Development
- 7 NOV 2007
Ref: 1480/07

CB Design Group

Chartered Architects + Planning Consultants

NFU Buildings - Camelgate - Spalding - Lincolnshire PE12 6ET
Telephone 01-775 722241 Fax 01-775 769986
Email enquiries@cblnewhomes.co.uk

Members of The Royal Institute of British Architects
Members of Chartered Institute of Architectural Technologists

Client: Castle Building Limited

Scale: 1:250

Project: Holbeach House
Fleet Road
Holbeach

Date: October 2007

Drawn by: LPR

Drawing No.: 2018/020

Title: Holbeach House Site Plan

Revision: