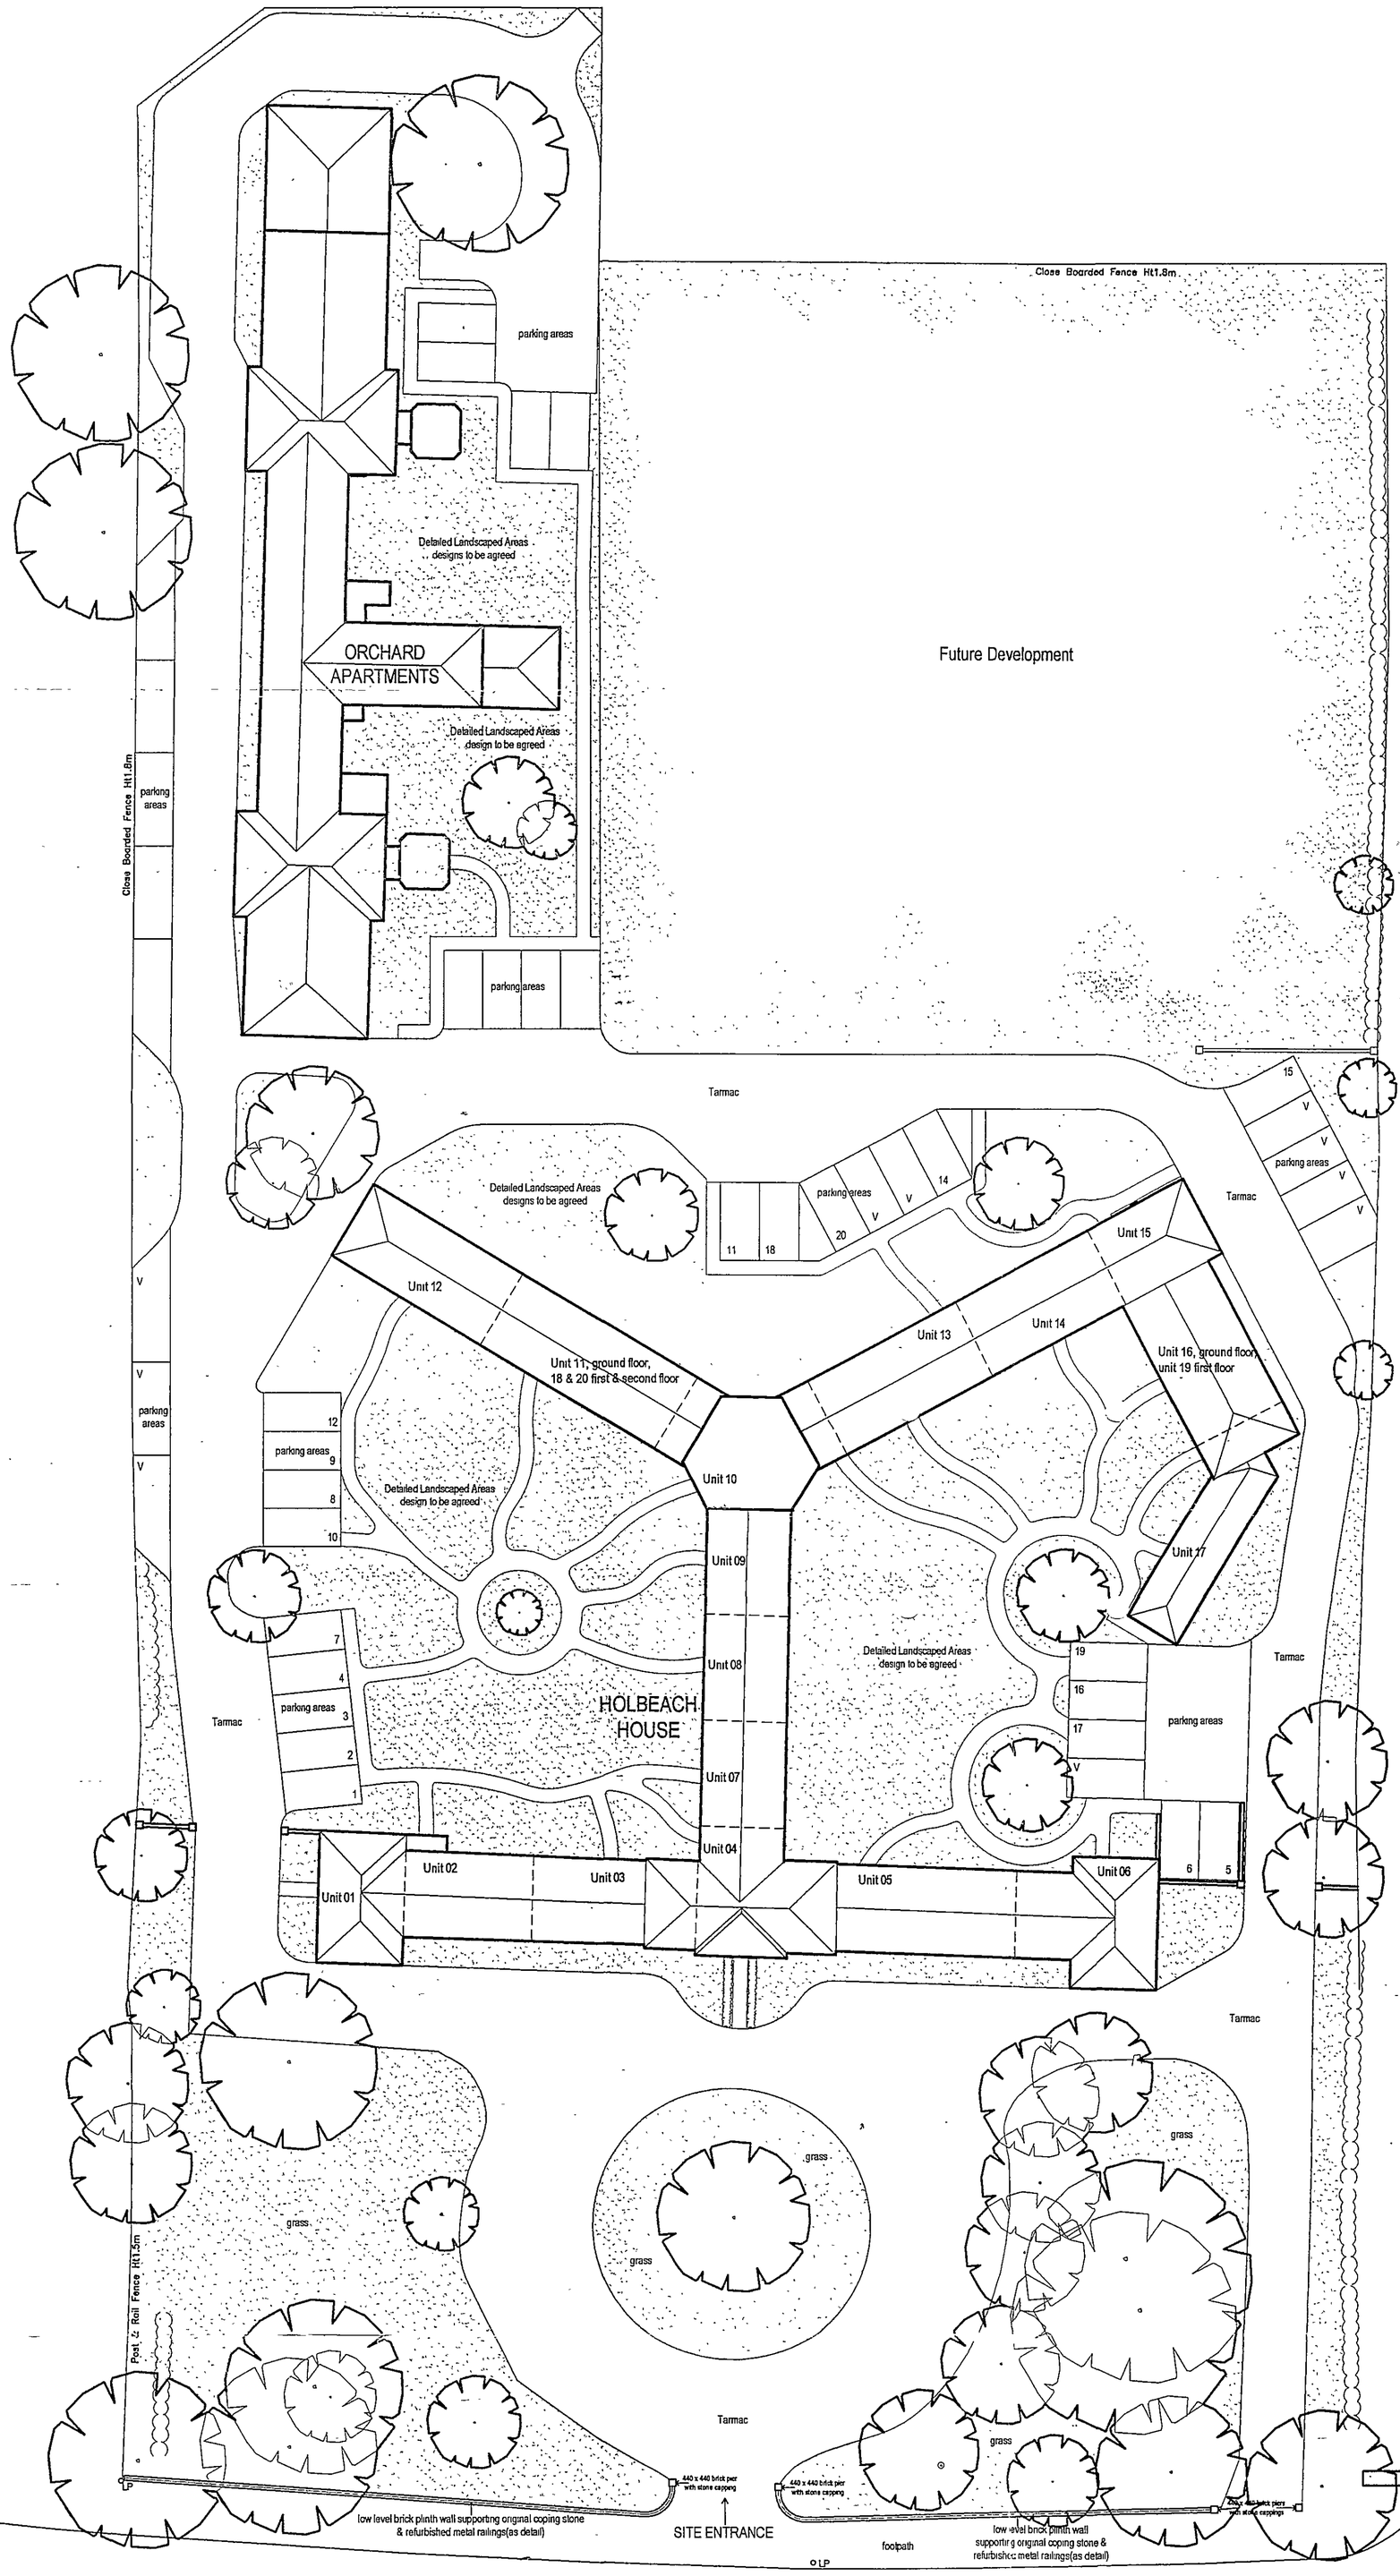


RECEIVED
01 NOV 2007
Ref 07/1871/F

CB Design Group
Chartered Architects + Planning Consultants
NFU Buildings - Camelgate - Spalding - Lincolnshire PE12 6ET
Telephone 01-775 722241 Fax 01-775 769986
Email enquiries@cblnewhomes.co.uk
Members of The Royal Institute of British Architects
Members of Chartered Institute of Architectural Technologists

Client
Castle Building Limited

Scale
1:250

Project
Holbeach House
Fleet Road
Holbeach

Date
October 2007

Drawn by
LPR

Drawing No.
2018/020

Title
Holbeach House Site Plan

Revision