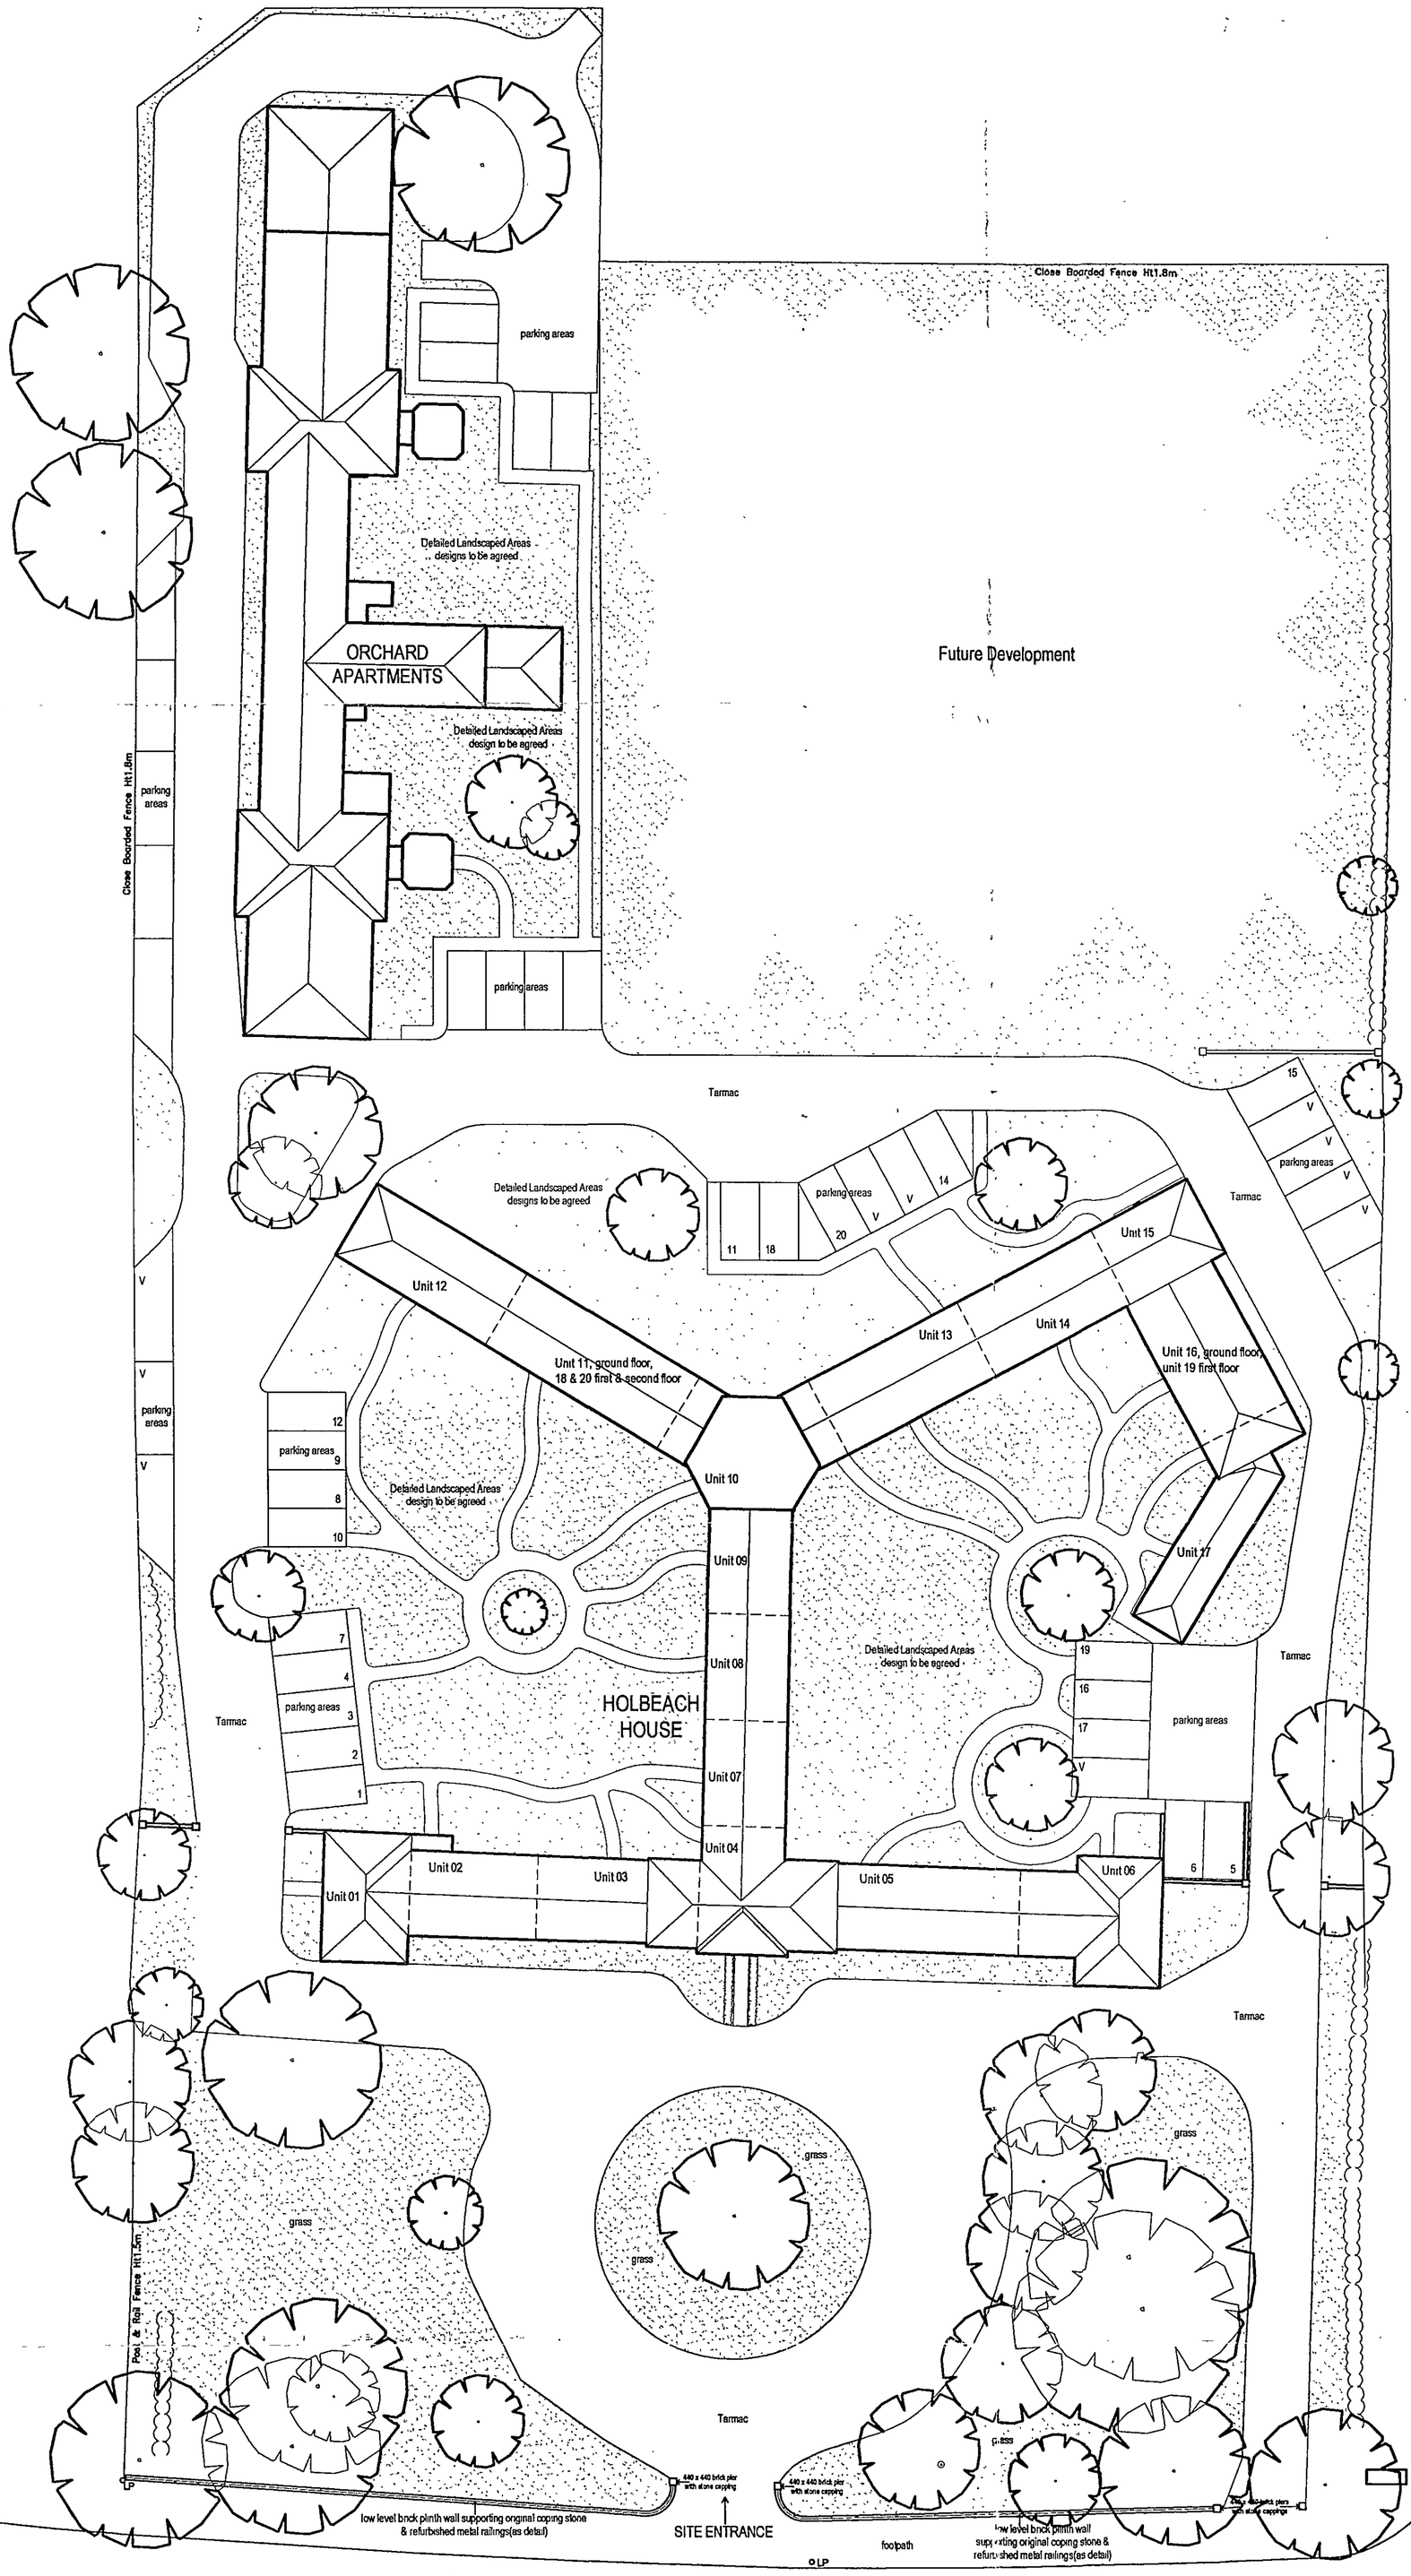


CB Design Group

Chartered Architects + Planning Consultants

NFU Buildings - Camelgate - Spalding - Lincolnshire PE12 6ET
Telephone 01-775 722241 Fax 01-775 769986
Email enquiries@cbinewhomes co.uk

Members of The Royal Institute of British Architects | Members of Chartered Institute of Architectural Technologists

SHDC
Planning & Development
- 7 NOV 2007
Ref: 1481/07

REGISTERED PLAN

Client: Castle Building Limited

Scale: 1:250

Project: Holbeach House, Fleet Road, Holbeach

Date: October 2007

Drawn by: LPR

Drawing No.: 2018/020

Title: Holbeach House Site Plan

Revision: