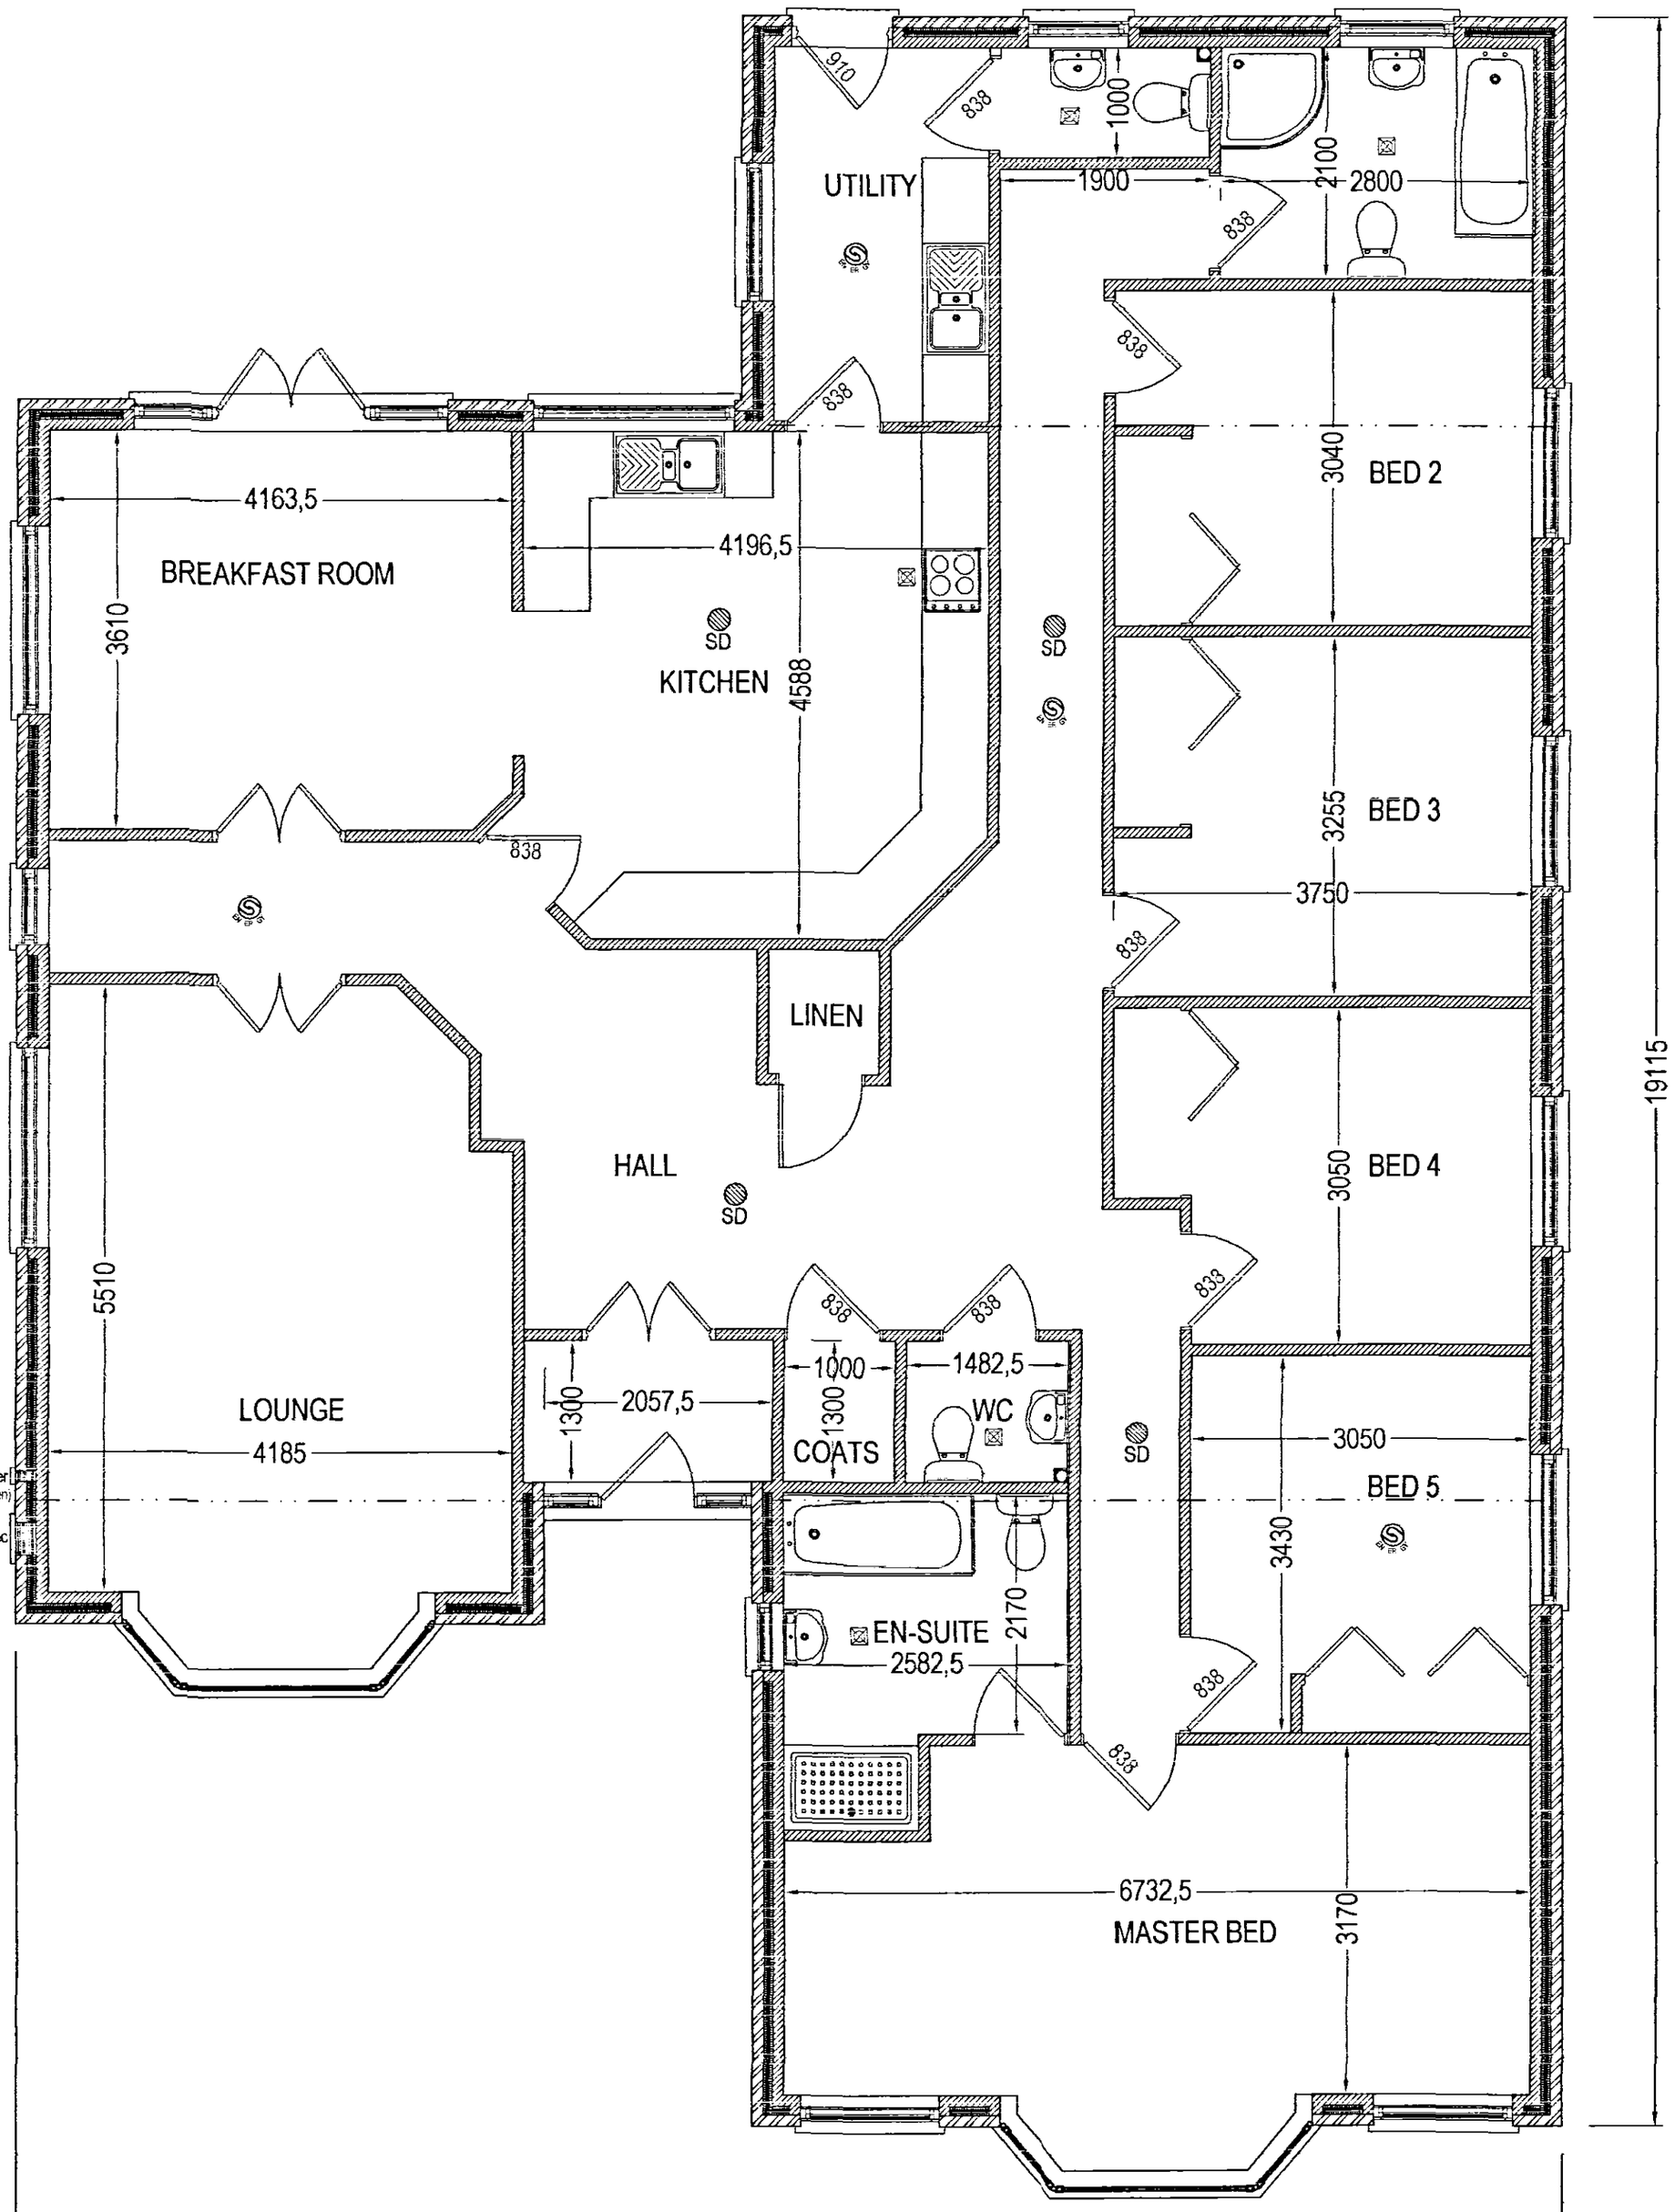


FLOOR PLAN SCALE ~ 1:50

Do NOT scale from this drawing, if in doubt please ask.

Contractors are responsible for checking all dimensions on site when work commences and before ordering any materials. Any discrepancies should be brought to the attention of the client for remedial action before commencing further.

All details shown are based on typical site conditions for that area, any abnormal conditions should be brought to the attention of the client and local authority.

The notes shown are to cover the requirements of Planning Permission and should not be treated as full specification.

All materials not specified, are to be of a standard suitable for the work proposed and be fit for purpose. All work to be in *accordance with good building practice and* all necessary BS codes for workmanship on Building Sites.

The employer / client shall ensure that the selected contractor is conversant with, and adopts all measures neccessary to achieve compliance with health and safety legislation for building sites and work places.

The employer / client is advised that should works need to comply with the Construction Design and Management regulations, an independant planning supervisor will be required.

Copies of this drawing should only be made with the written permission of Platinum CAD Solutions.

DETERMINED PLAN

ISSUED FOR APPROVAL

Person	Date	Comments
Revisions		

CLIENT: MR & MRS ANOBB
ADDRESS MAZELDENE
ADDRESS LANGARY ROAD
ADDRESS GEDNEY HILL, PE12 ORJ

PLATINUM CAD SOLUTIONS
ARCHITECTURAL & PLANNING SERVICES
THE FARMHOUSE, SOUTH DROVE
QUADRING FEN, LINCS, PE11 4QX
Tel: 01775 750366
Fax 07075 187983
PLATINUMCAD@GMAIL.COM

Scale:	Date:	Drawn By:
AS SHOWN	15/10/06	N.F.
Drawing No. 1044/02	Revisions	