

©Design Copyright reserved. Written consent must be obtained before copying or reproducing this drawing. Do not scale from this drawing, use dimensioned figures only. Contractors are responsible for taking and checking site dimensions. Any discrepancy must be reported to the architect immediately.

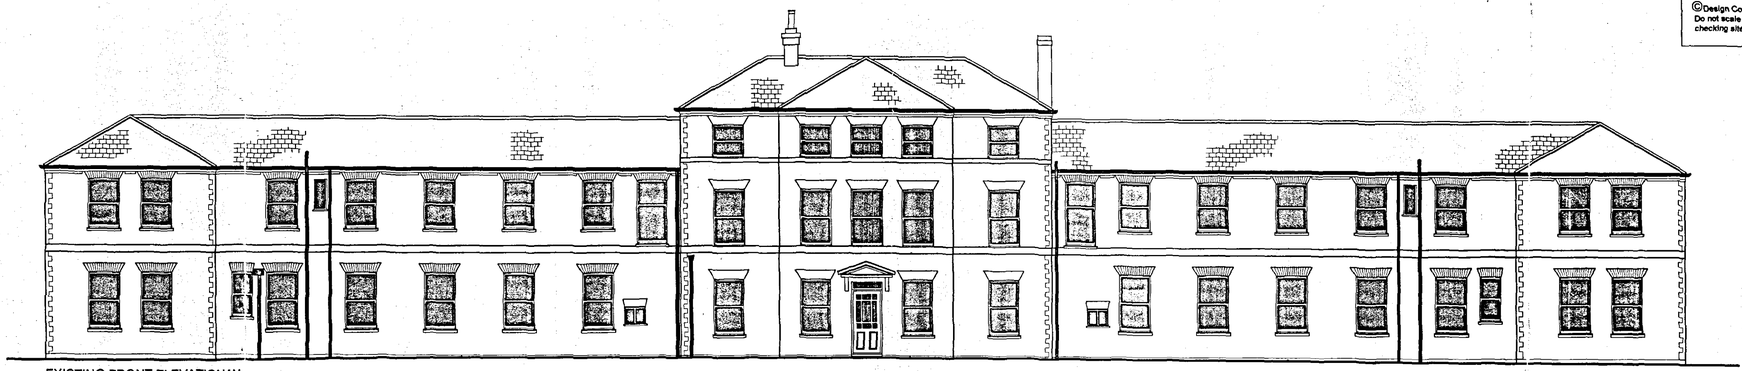


EXISTING FRONT ELEVATION 'A'

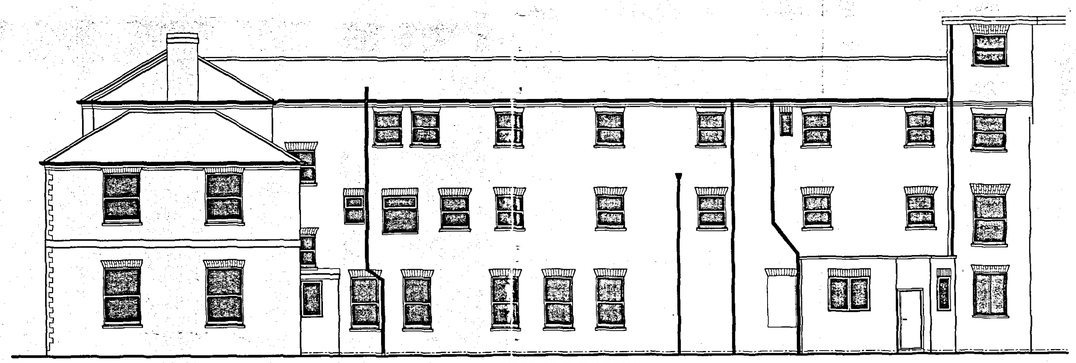


EXISTING ELEVATION 'B'



EXISTING ELEVATION 'C'

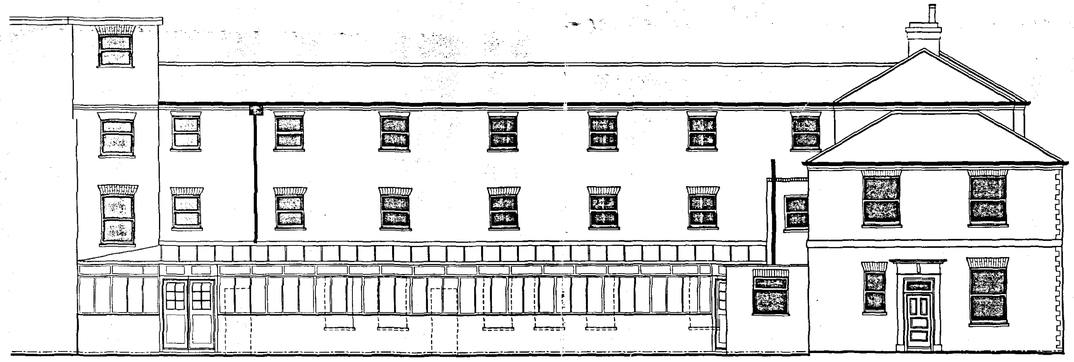

EXISTING ELEVATION 'D'

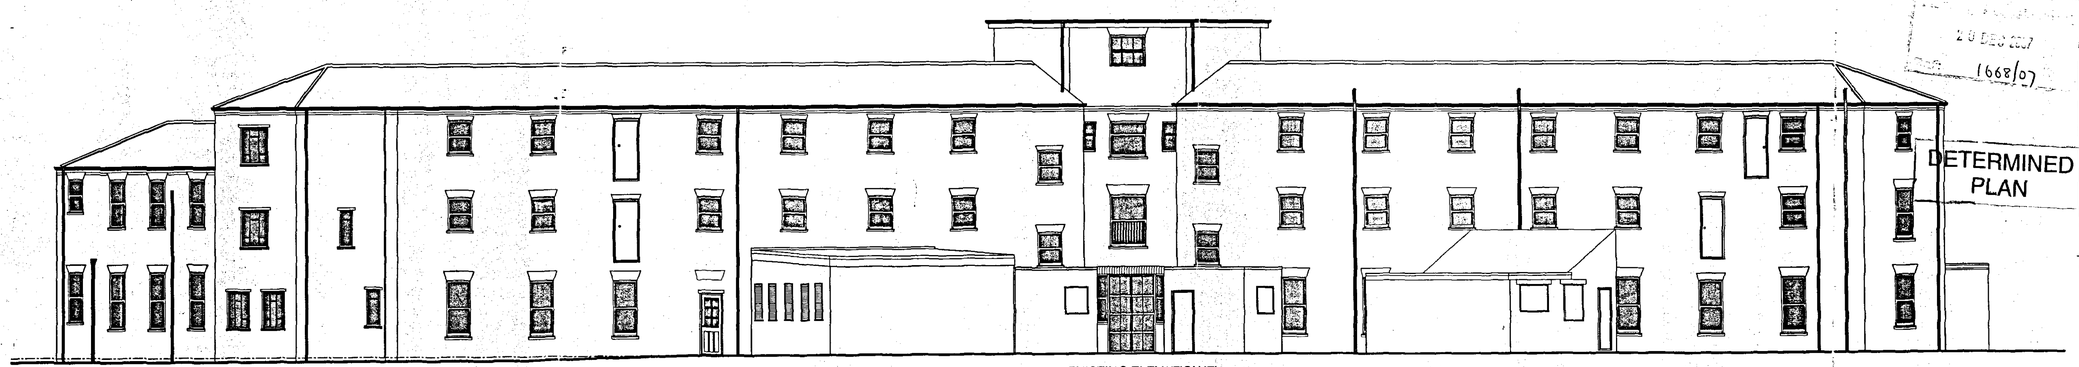

EXISTING ELEVATION 'E'

20 DEC 2007
1668/07
DETERMINED PLAN

CB Design Group
Chartered Architects + Planning Consultants
NFU Buildings - Camelgate - Spalding - Lincolnshire PE12 6ET
Telephone 01-775 722241 Fax 01-775 769986
Email enquiries@cbinewhomes.co.uk

Client: Castle Building Limited
Scale: 1:100
Project: Listed Building Survey, Holbeach House, Fleet Road, Holbeach
Date: June 2007
Drawn by: LPR
Drawing No.: 2018/004
Title: Elevations A - E
Revision:

A1