

©Design Copyright reserved. Written consent must be obtained before copying or reproducing this drawing. Do not scale from this drawing, use dimensioned figures only. Contractors are responsible for taking and checking site dimensions. Any discrepancy must be reported to the architect immediately.

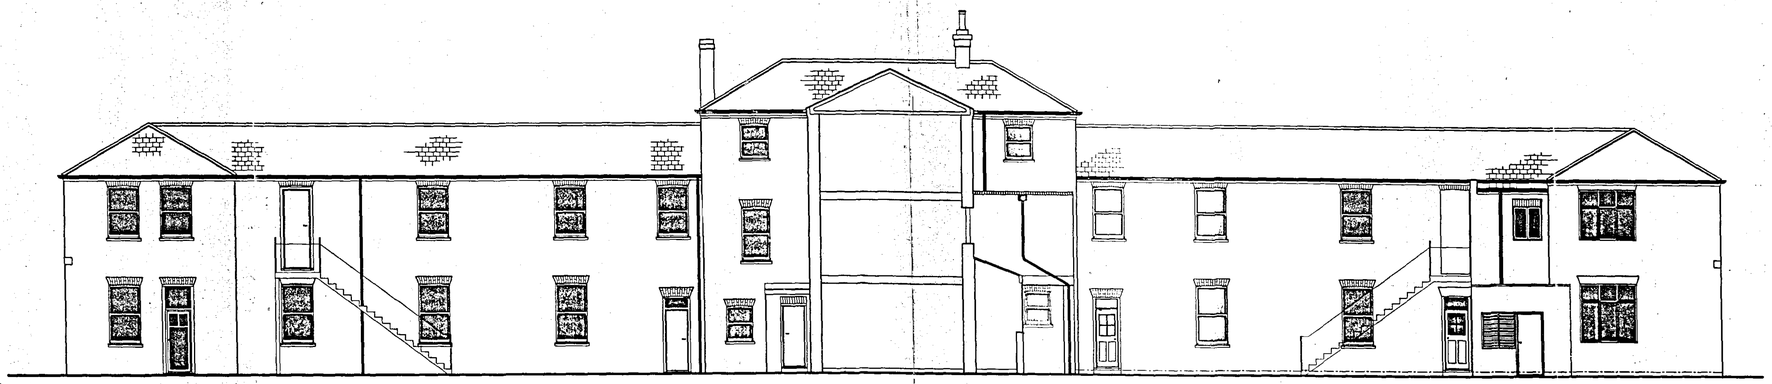


EXISTING FRONT ELEVATION 'A'

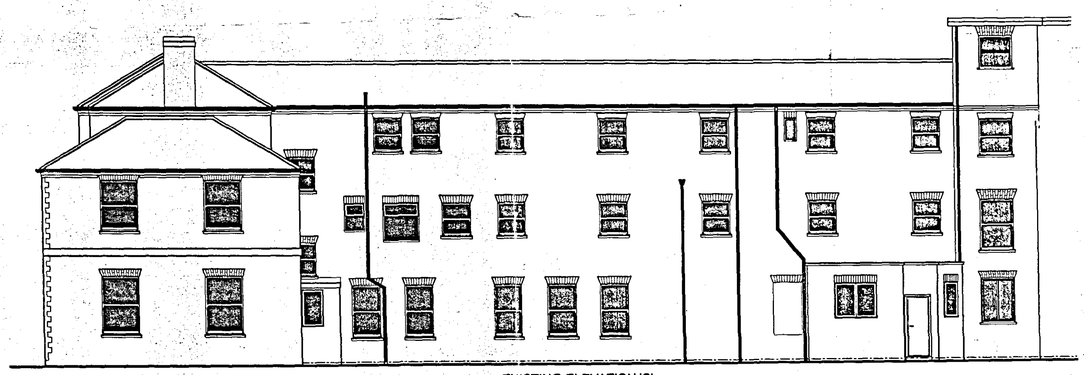

EXISTING ELEVATION 'B'



EXISTING ELEVATION 'C'

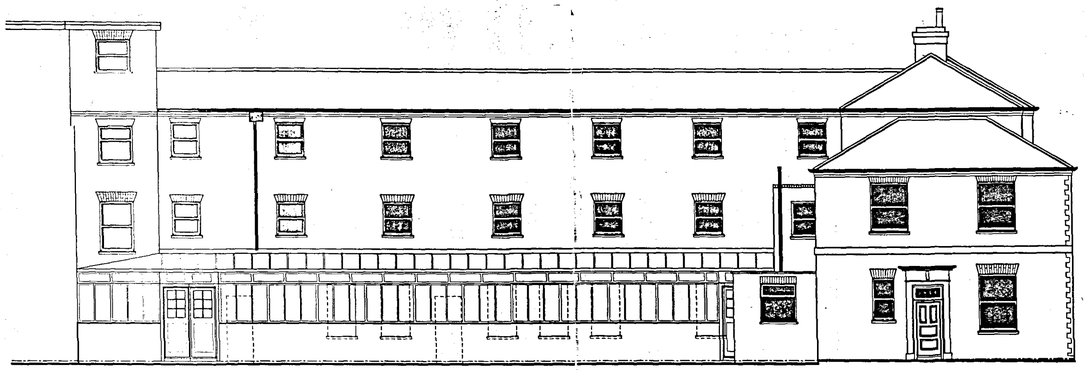

EXISTING ELEVATION 'D'



EXISTING ELEVATION 'E'

20 DEC 2007
1669/07

CB Design Group
Chartered Architects + Planning Consultants
NFU Buildings - Camelgate - Spalding - Lincolnshire PE12 6ET
Telephone 01-775 722241 Fax 01-775 769986
Email. enquiries@cbinewhomes.co.uk

DETERMINED PLAN

Client: Castle Building Limited

Scale: 1:100

Project: Listed Building Survey, Holbeach House, Fleet Road, Holbeach

Date: June 2007

Drawn by: LPR

Drawing No.: 2018/004

Title: Elevations A - E

Revision:

A1