
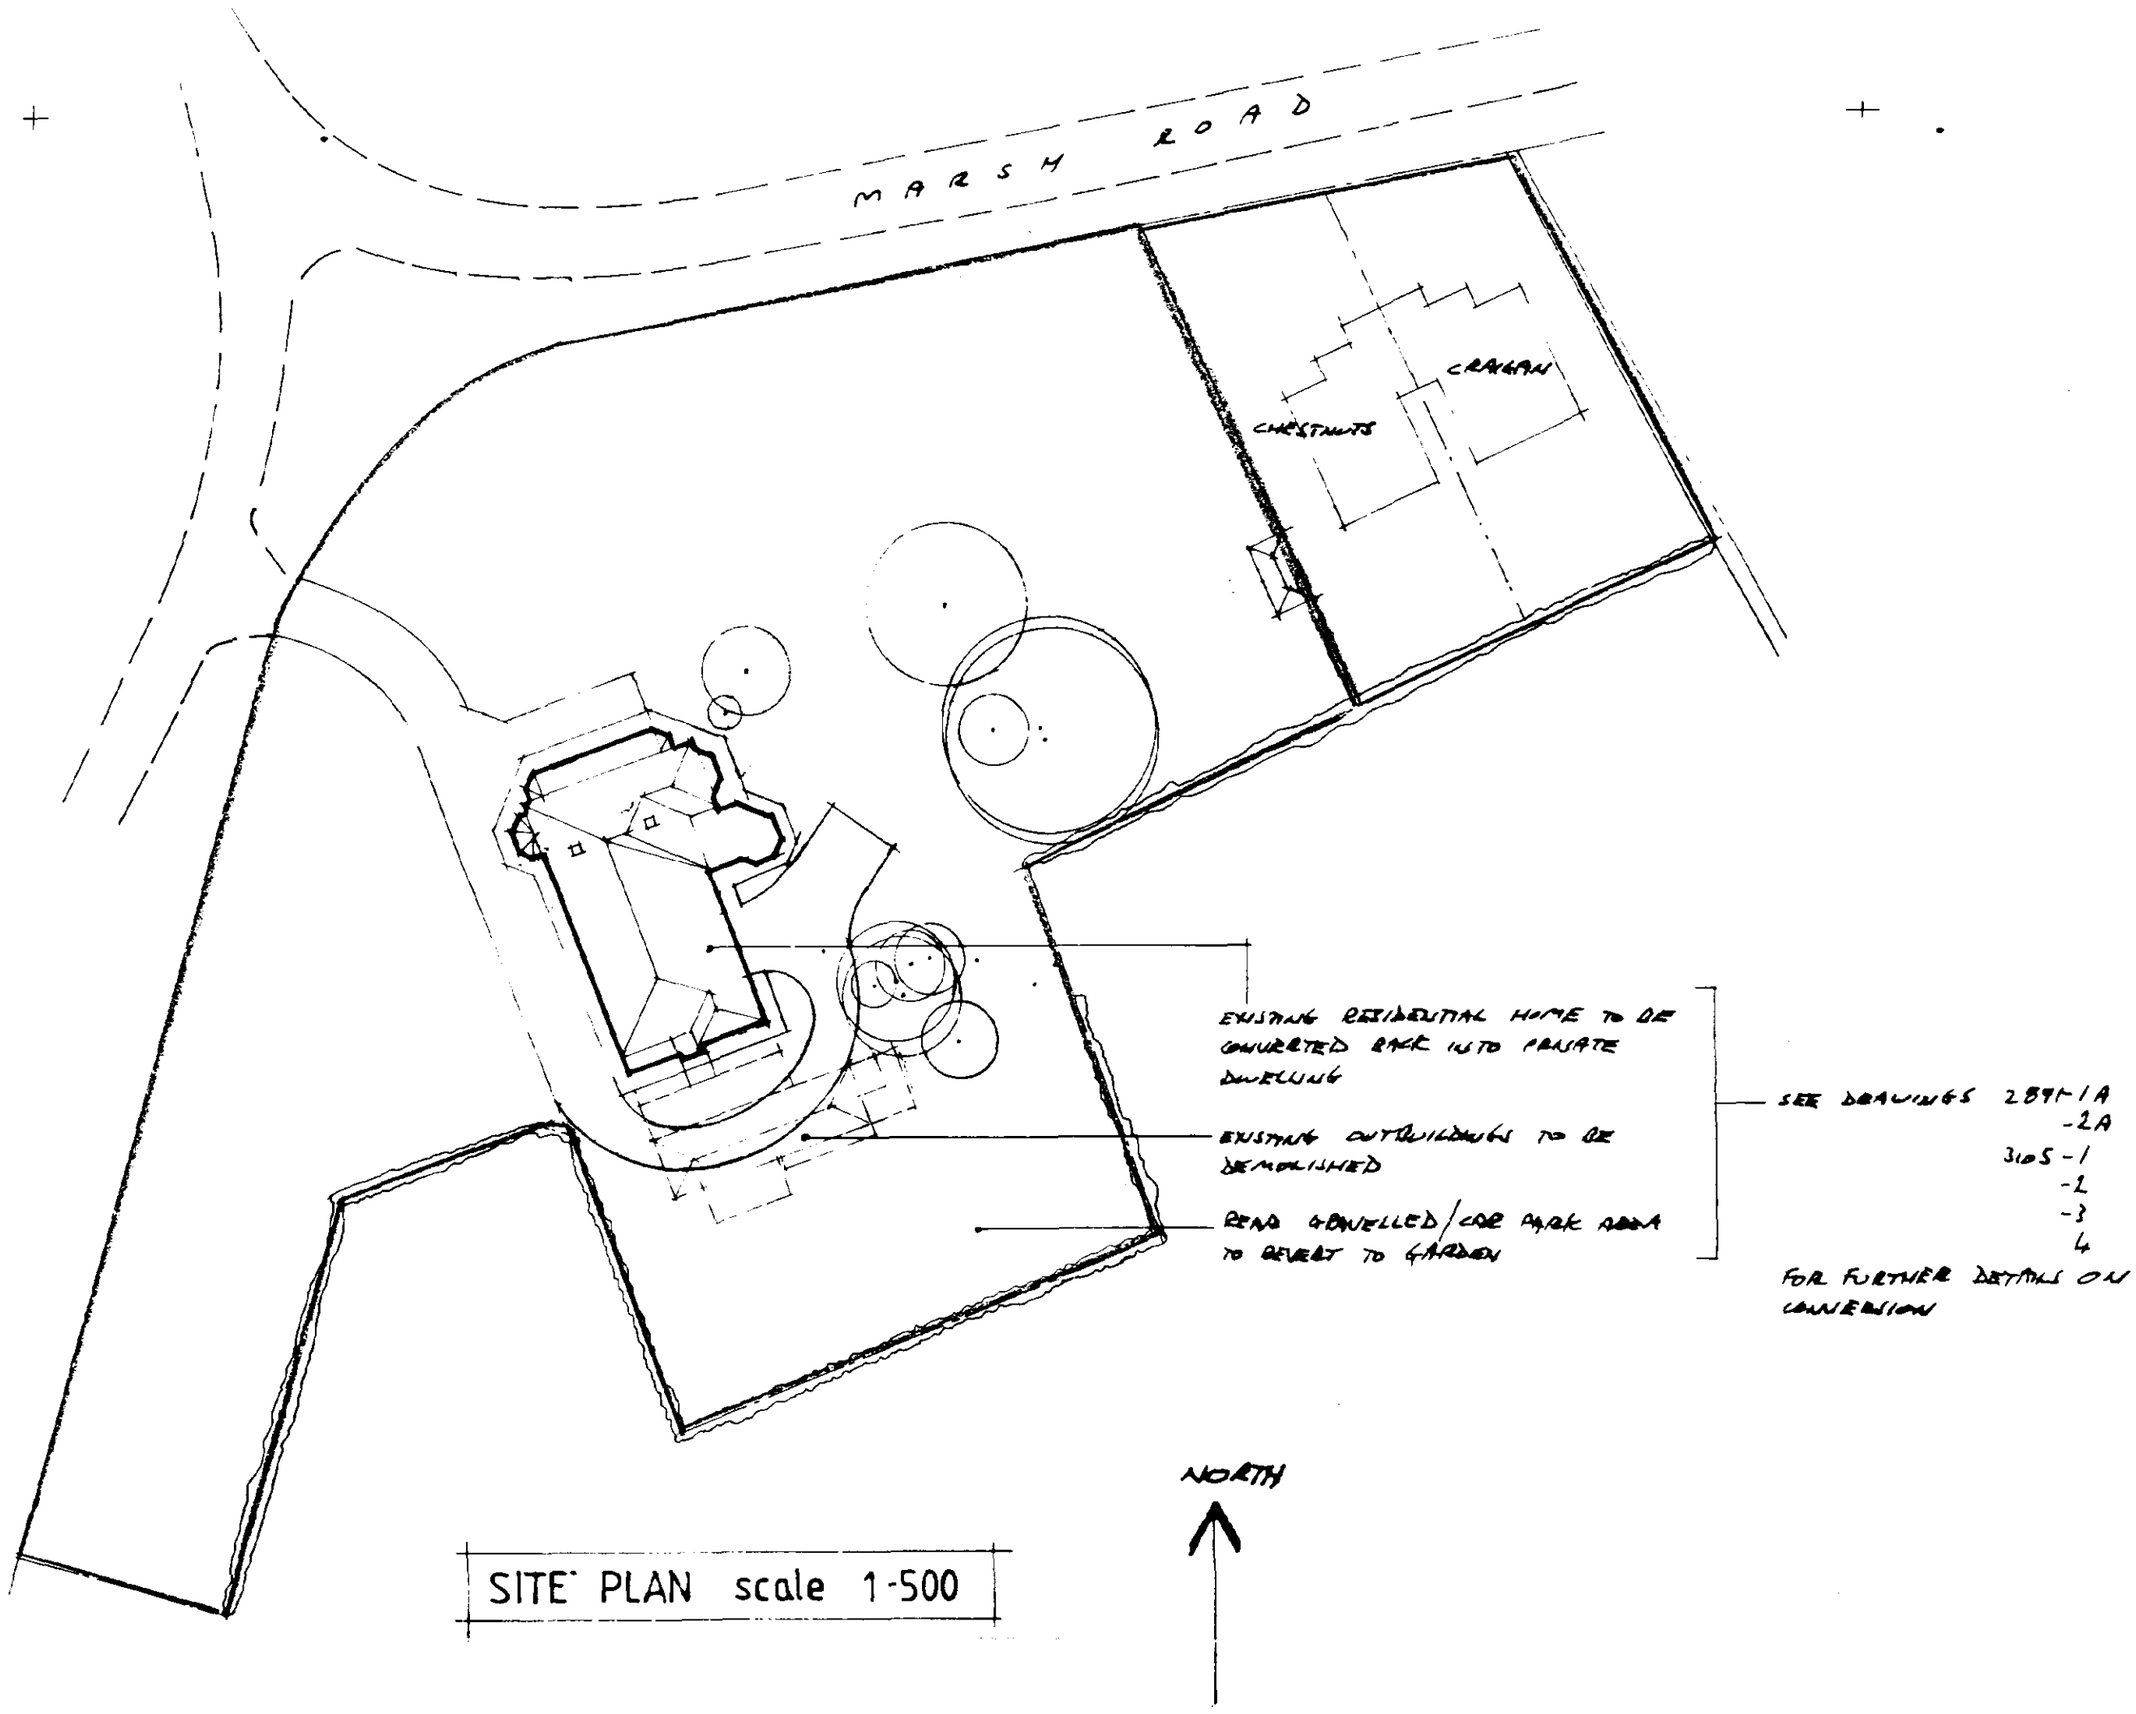


SITE PLAN scale 1-500

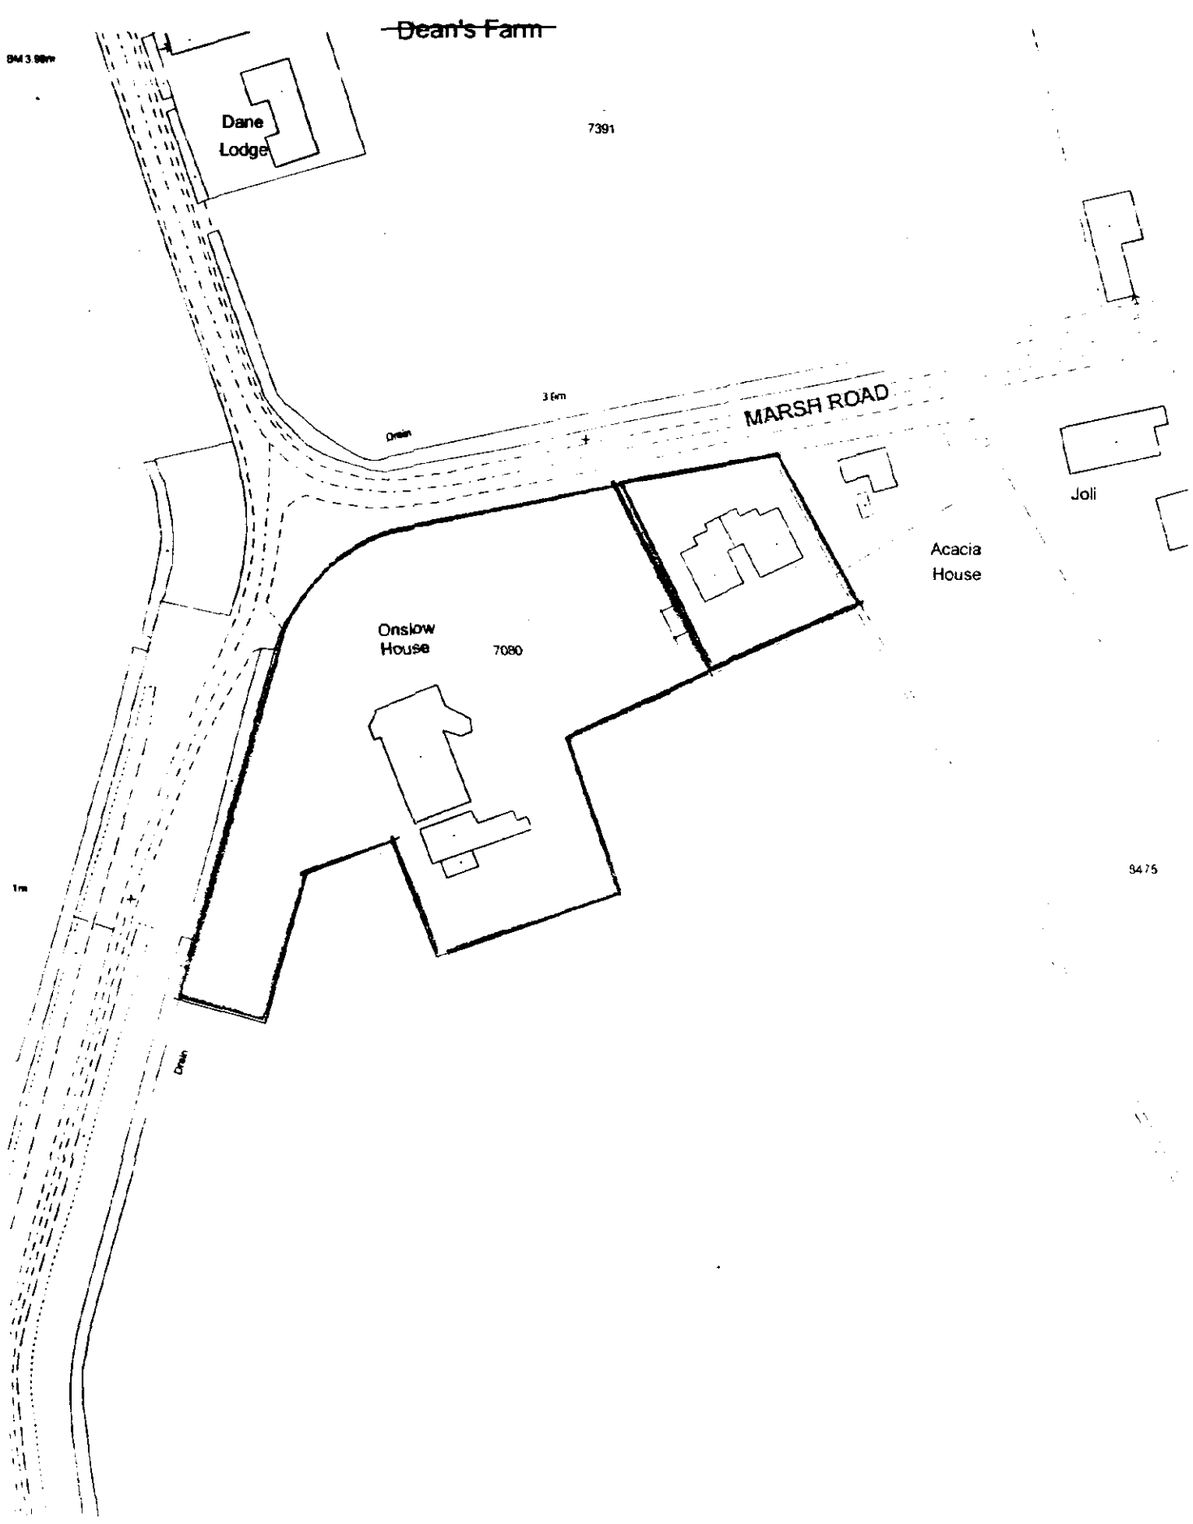

LOCATION PLAN scale 1-1250

DETERMINED PLAN

SHDC
Planning & Development
15 JAN 2003
0038/03

Contractor To Check All Dimensions On Site Before Work Commences.

Rev.	Date.	Init.	Revision Details.

PODDINGTONS
Architectural Design Consultants
Rabbit Hollow, Church Lane, North Rauceby, Sleaford, Lincs. NG34 8QU
Tel. (01529) 488033 Fax. (01529) 488044

Project.
MR C & J I WARD
ONSLOW RESIDENTIAL HOME
GEDNEY DROVE END

Drawing.
SITE & LOCATION PLAN

Scale.	Drawing. No.
AS SHOWN	3105-5
Drawn.	
Date. NOV 2002	Rev.